



GROUND FLOOR PLAN 1:100

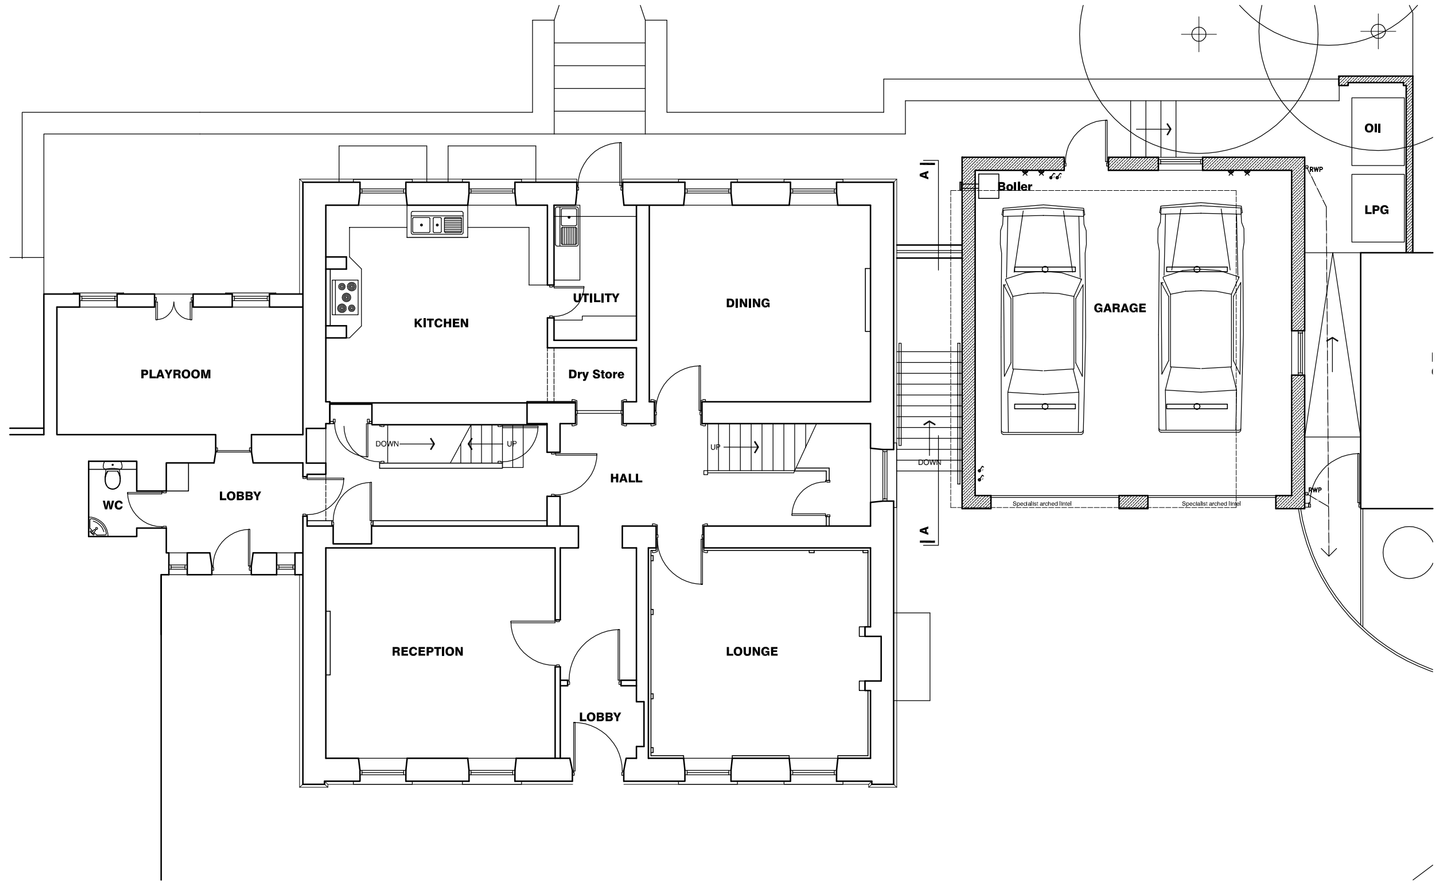

EAST ELEVATION 1:100

Double garage
Planning approval 2007/0620

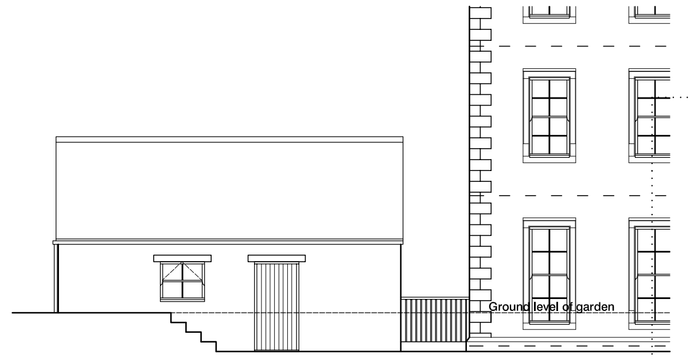


WEST ELEVATION 1:100

All site dimensions shall be verified by the contractor on site prior to work commencing


Do not scale from this drawing
Only work to written dimensions

This drawing is the property of Braithwaite Associates and copyright is reserved by them. The drawing is not to be copied or disclosed by or to any unauthorised persons without the prior written consent of Braithwaite Associates.


notes

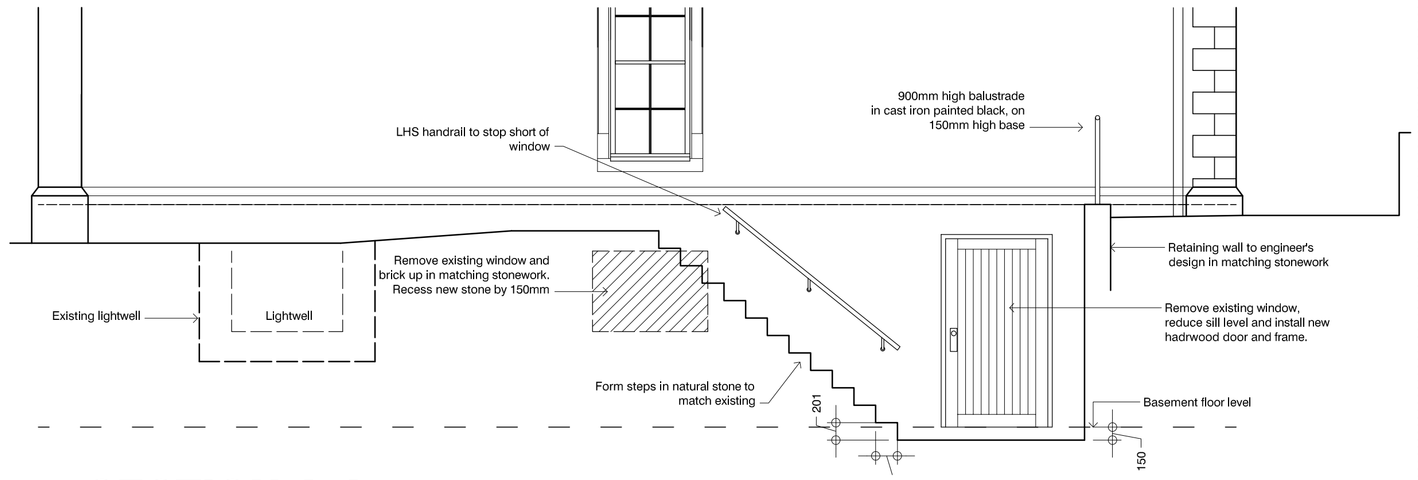

SECTION A-A 1:50

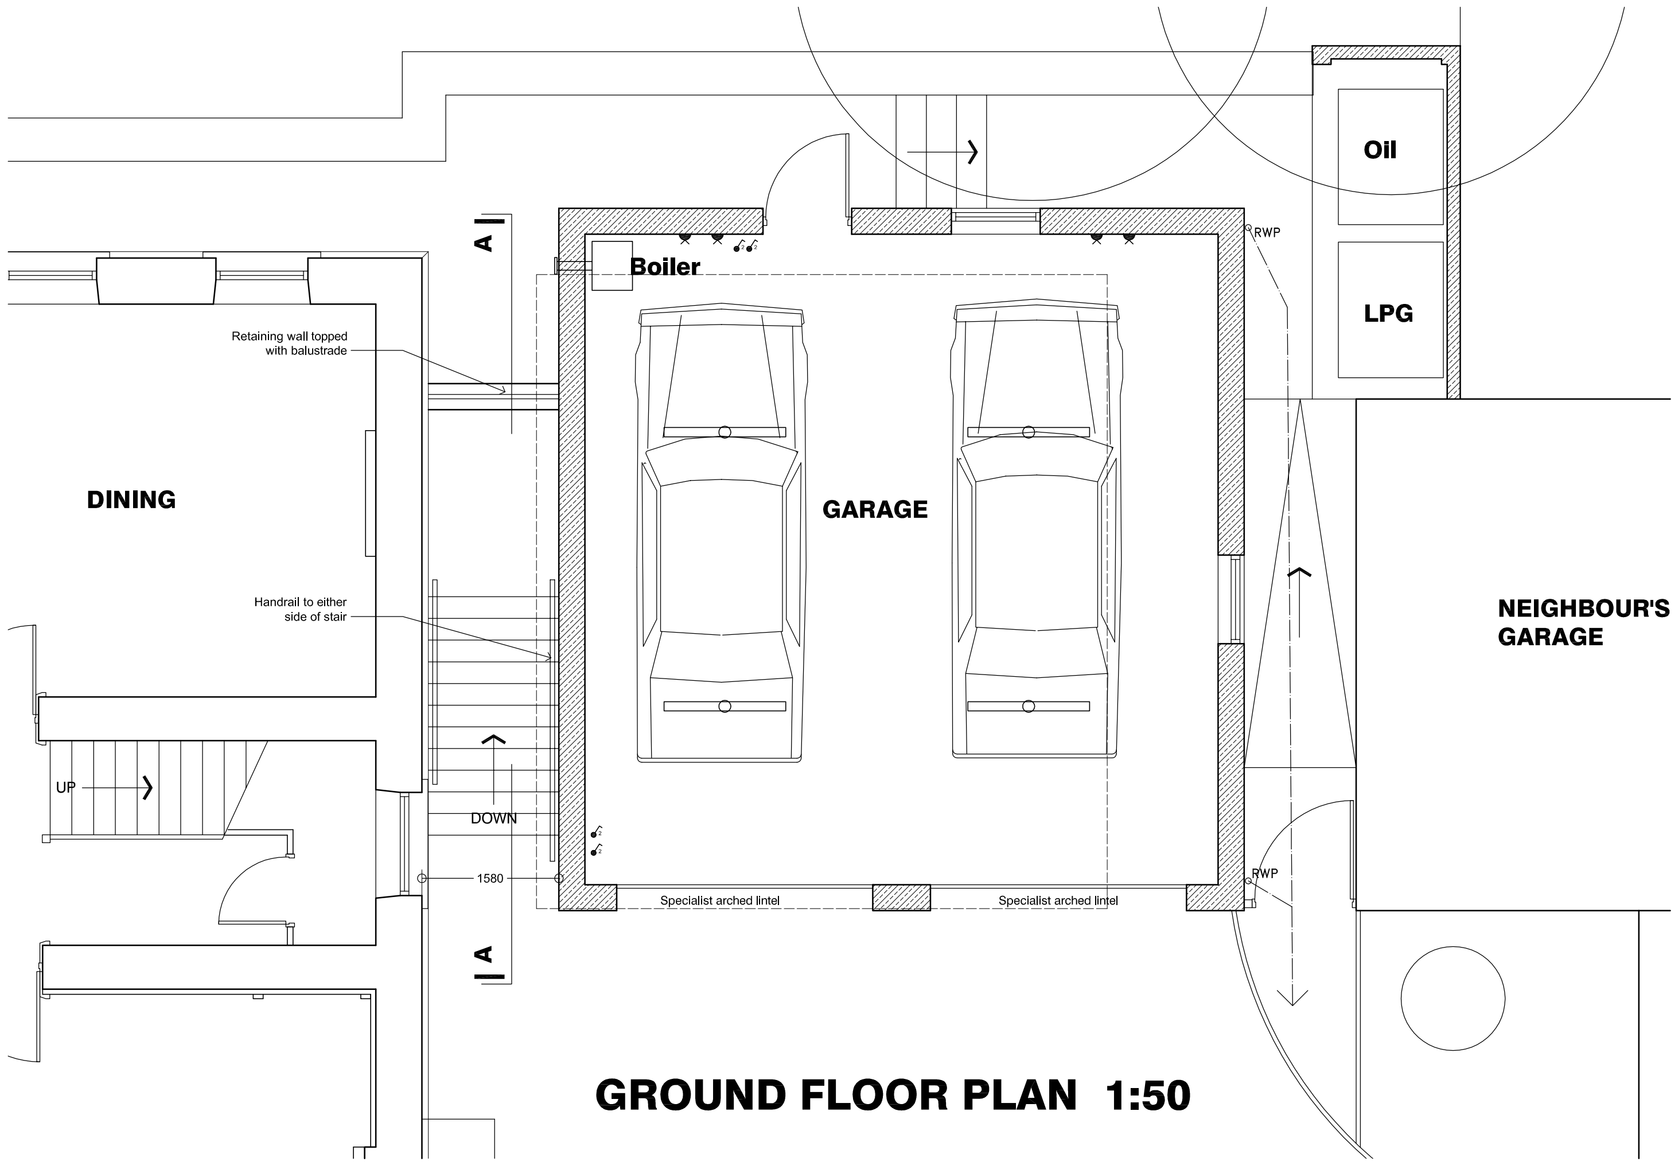

GROUND FLOOR PLAN 1:50

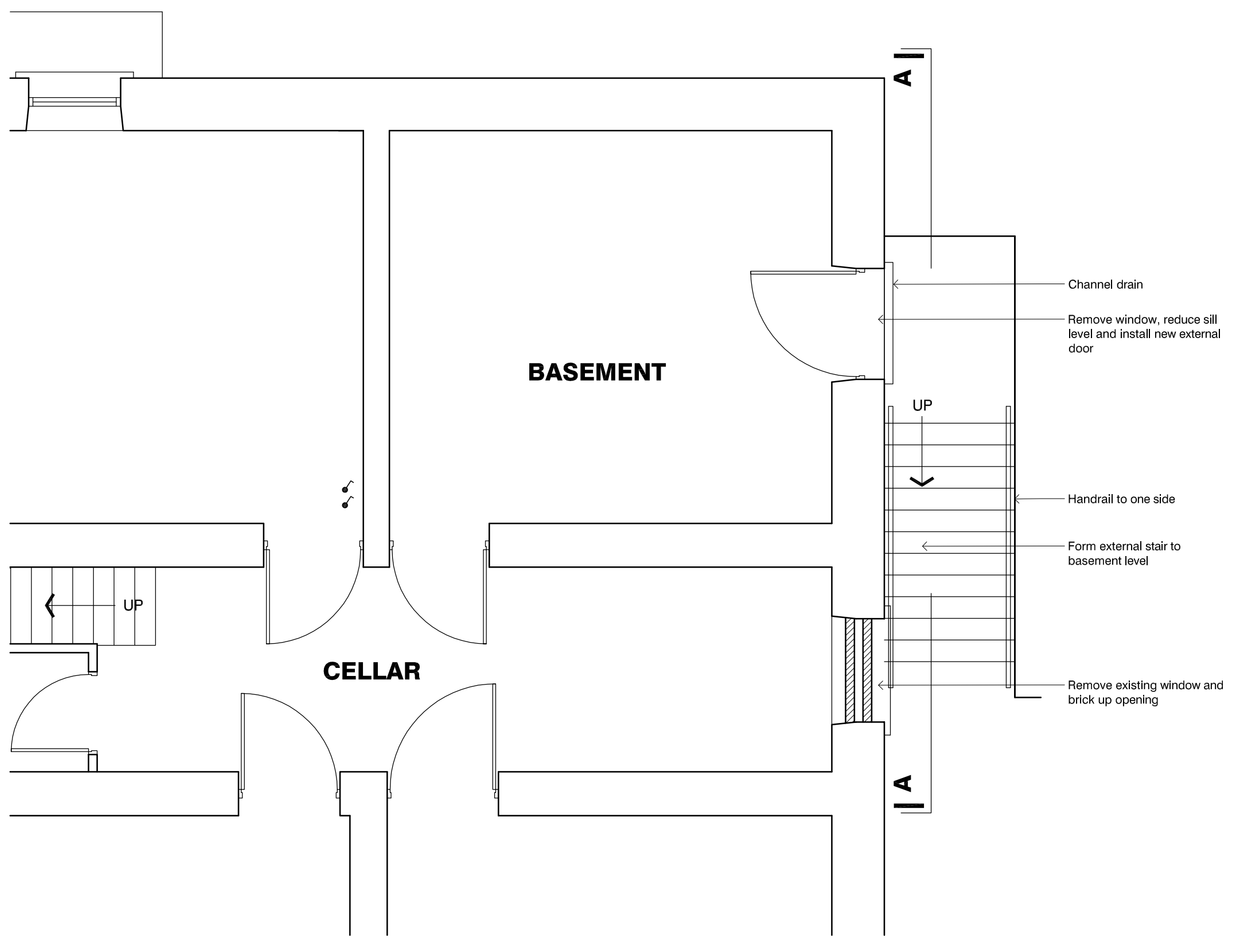

BASEMENT FLOOR PLAN 1:50

Client
Mr. A. Massouras

Project
'The Hall,'
Church Lane, High Hoyland
Barnsley S75 4BJ

Drawing title
New Basement Entrance

Drawing no		Rev
(205-17)09		.
scale@a1	as shown	11.06.08
cad file	(205-17)01	NB

BRAITHWAITE ASSOCIATES
Architectural Designers & Development Consultants

The Stable, Beckside, Staindrop, Co. Durham
Tel: 01833 660000 Fax: 01833 660000

71 Springcroft, Parkgate, Neston, Wirral CH64 6SF
Tel: 0151 336 5065