
Drawing No.	Rev No.
MRM001 -005	A

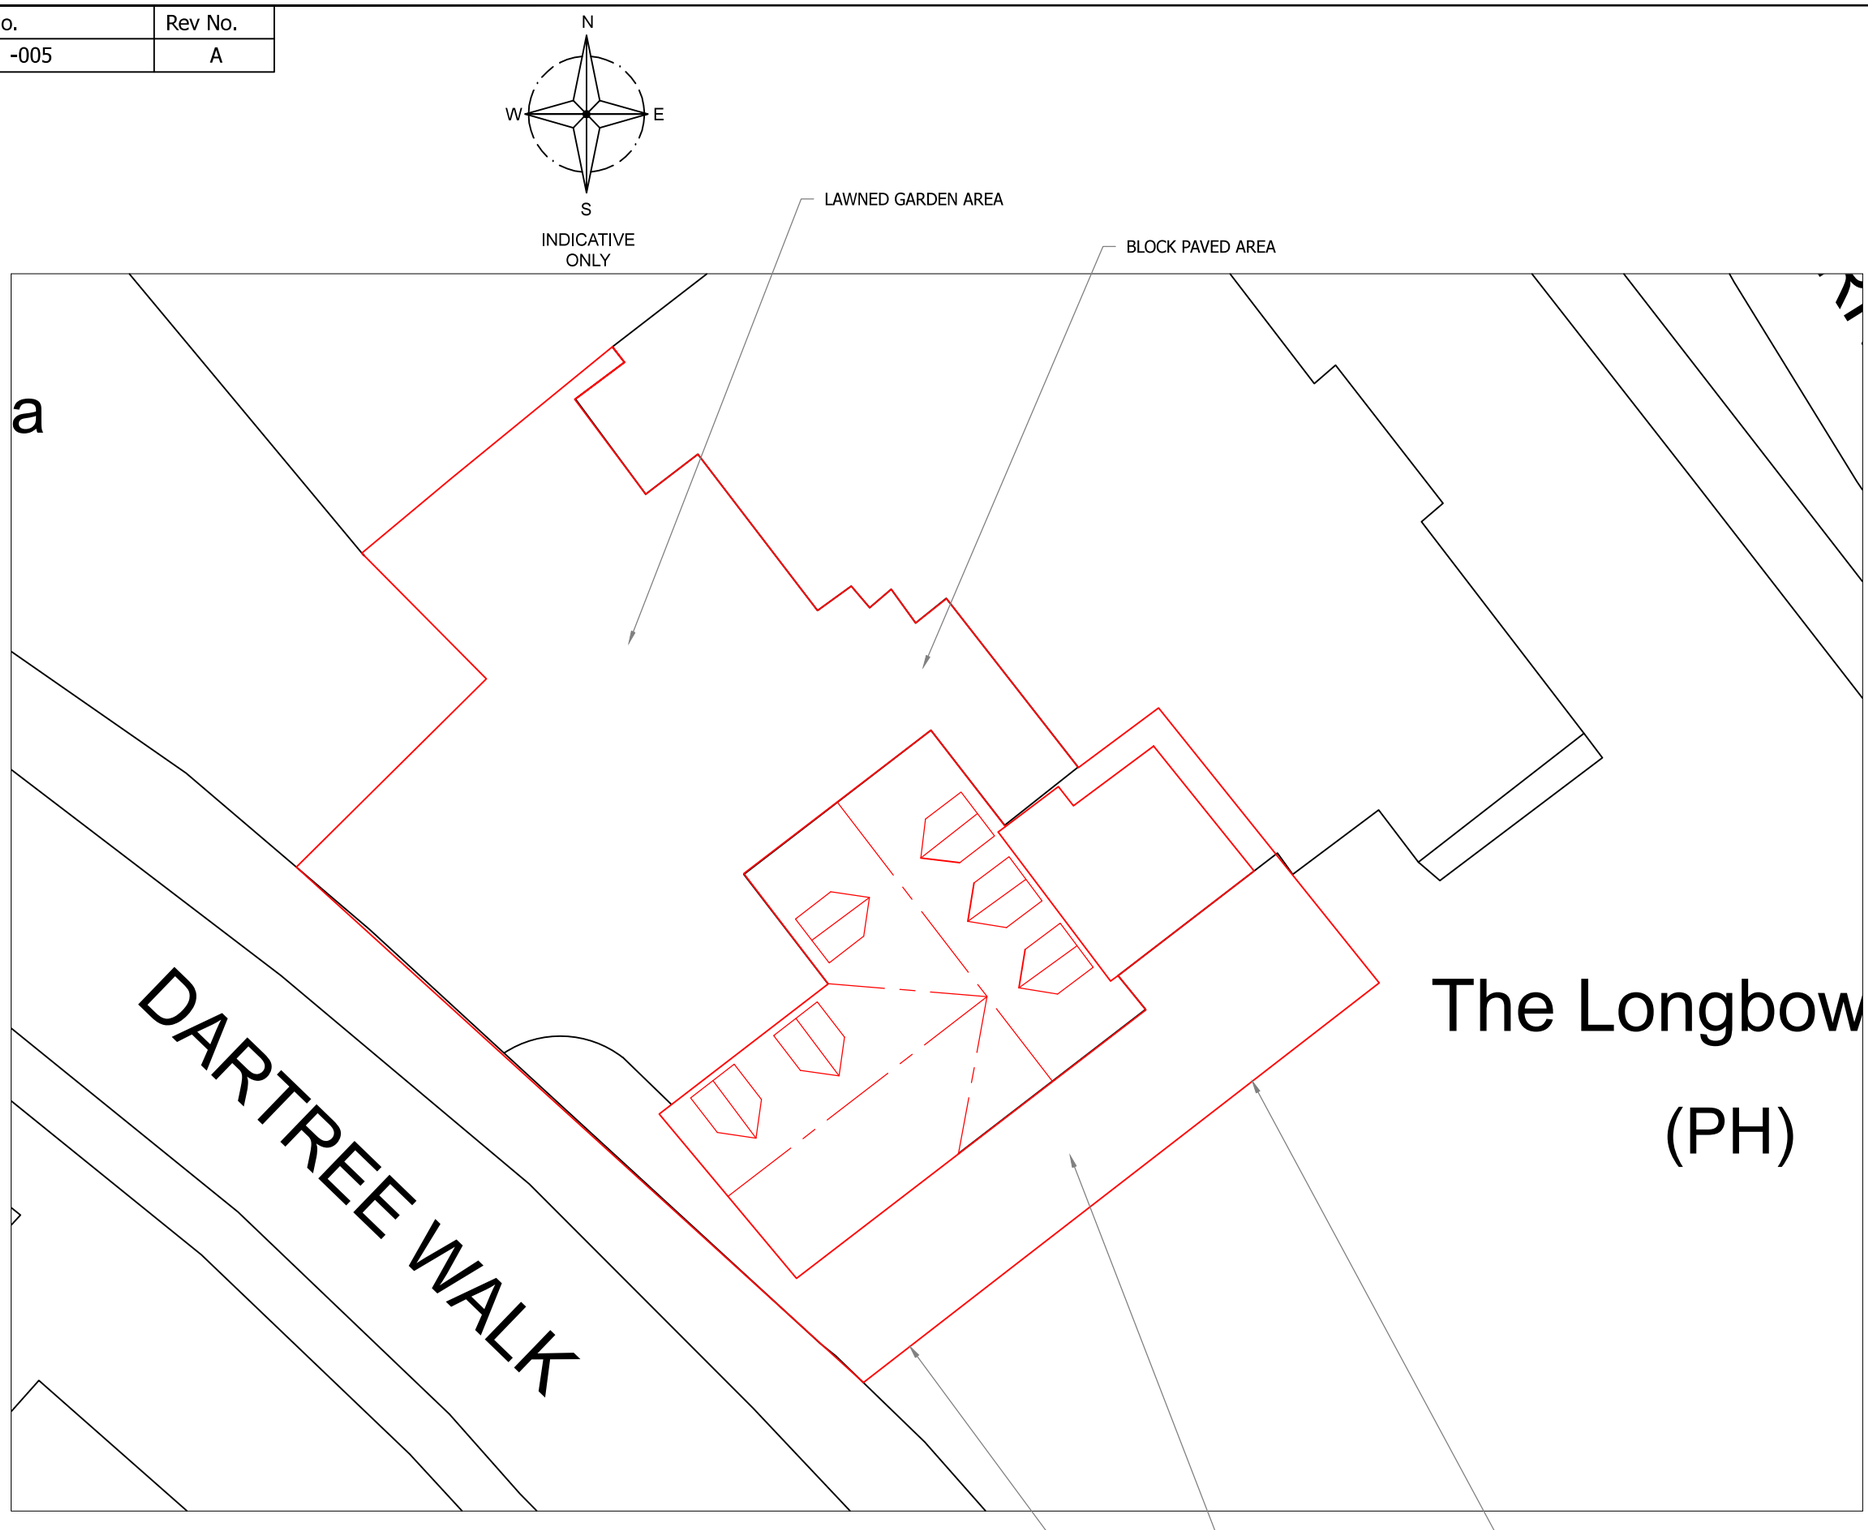

SITE PLAN
SCALE 1:200 AT A3

DO NOT SCALE: Contractor to check all dimensions and report any omissions or errors

NOTES

Rev	Description	By	Chk	App	Date
A	Redesign	JRB			08/01/15

JRB DESIGNS Ltd
1 Saville Road
Cudworth
Barnsley
S72 8LT
Tel: 01226 383542
Fax: 01226 380078
Mob: 07970 541192
Email: john@jrbdesigns.co.uk

This drawing is copyright. © jrbdesigns Ltd.

Client
MR R MARKHAM
17 STONEYFORD ROAD
LOW VALLEY WOMBWELL
BARNSLEY

Drawing Title
BLOCK PLAN

Address
BUNGALOW ON DARTREE WALK
DARFIELD
BARNSLEY
S73 9DJ

Project Title:
CHANGE OF USE
TO RESIDENTIAL (C3)

Purpose of Issue:
PLANNING

Drawing Status
FIRST ISSUE

Scale at A3	Drawn By	Date	
AS SHOWN	JRB	29/10/2013	
Checked By	Date	Approved By	Date
	29/10/2013		29/10/2013
Project No.	Drawing No.		Revision
MRM001	005		A

APPROVAL [X] INFORMATION [ ] TENDER [ ] CONTRACT [ ] CONSTRUCTION [ ]