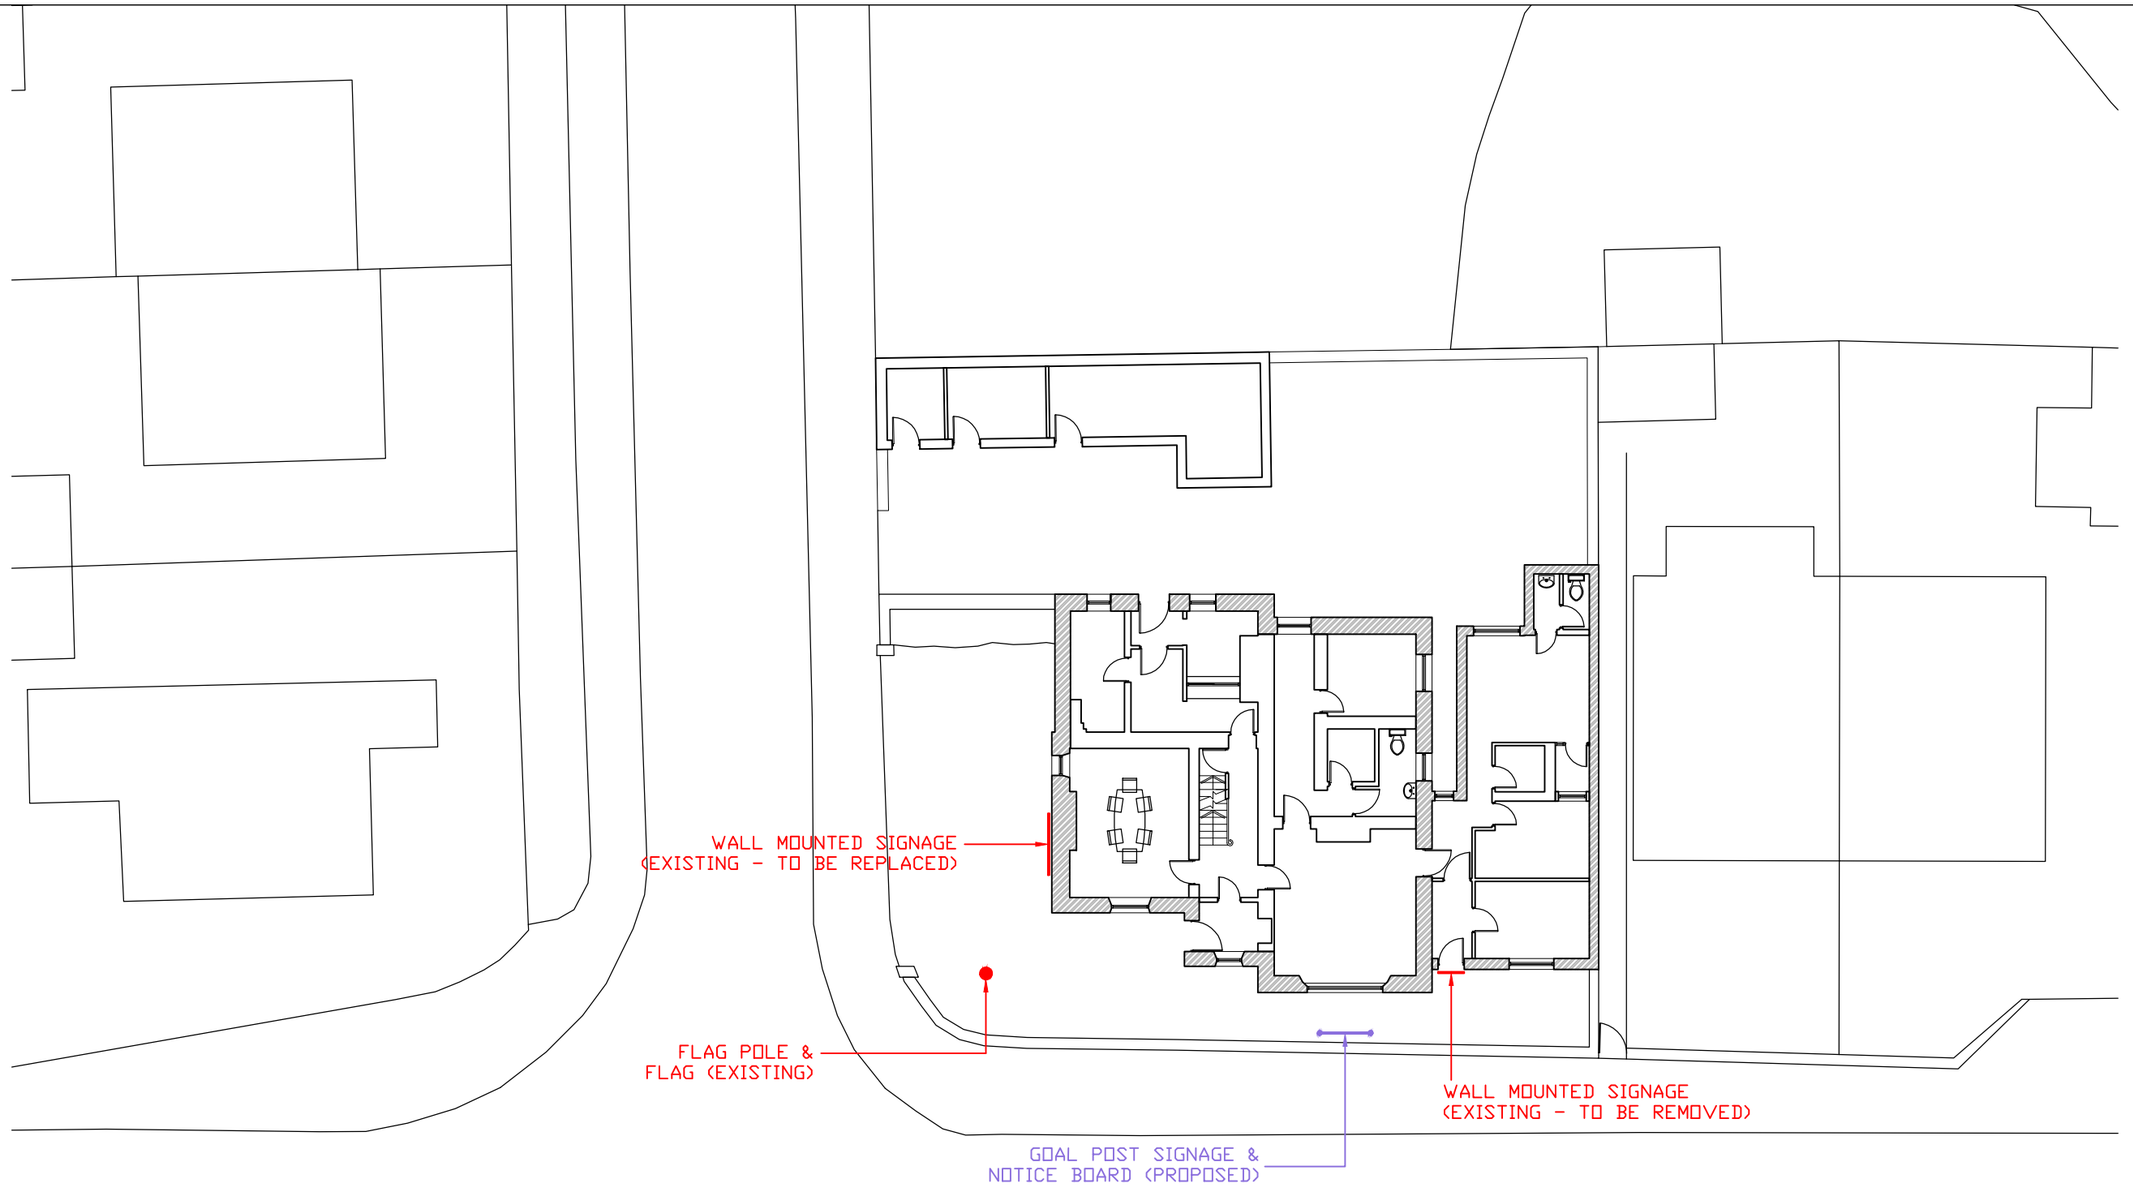


Rev	By	Date	Description
-	-	-	-
-	-	-	-
-	-	-	-
-	-	-	-
A	HW	05.08.13	Notice board added

South Yorkshire POLICE

Project
Penistone
Police Station

Drawing Title
Site Plan
Signage

District
Barnsley

Drawn By	Date	Scale
HW	25.06.13	1:200@A3

Drawing Number	Revision
UPRN_3112_SK01	A