

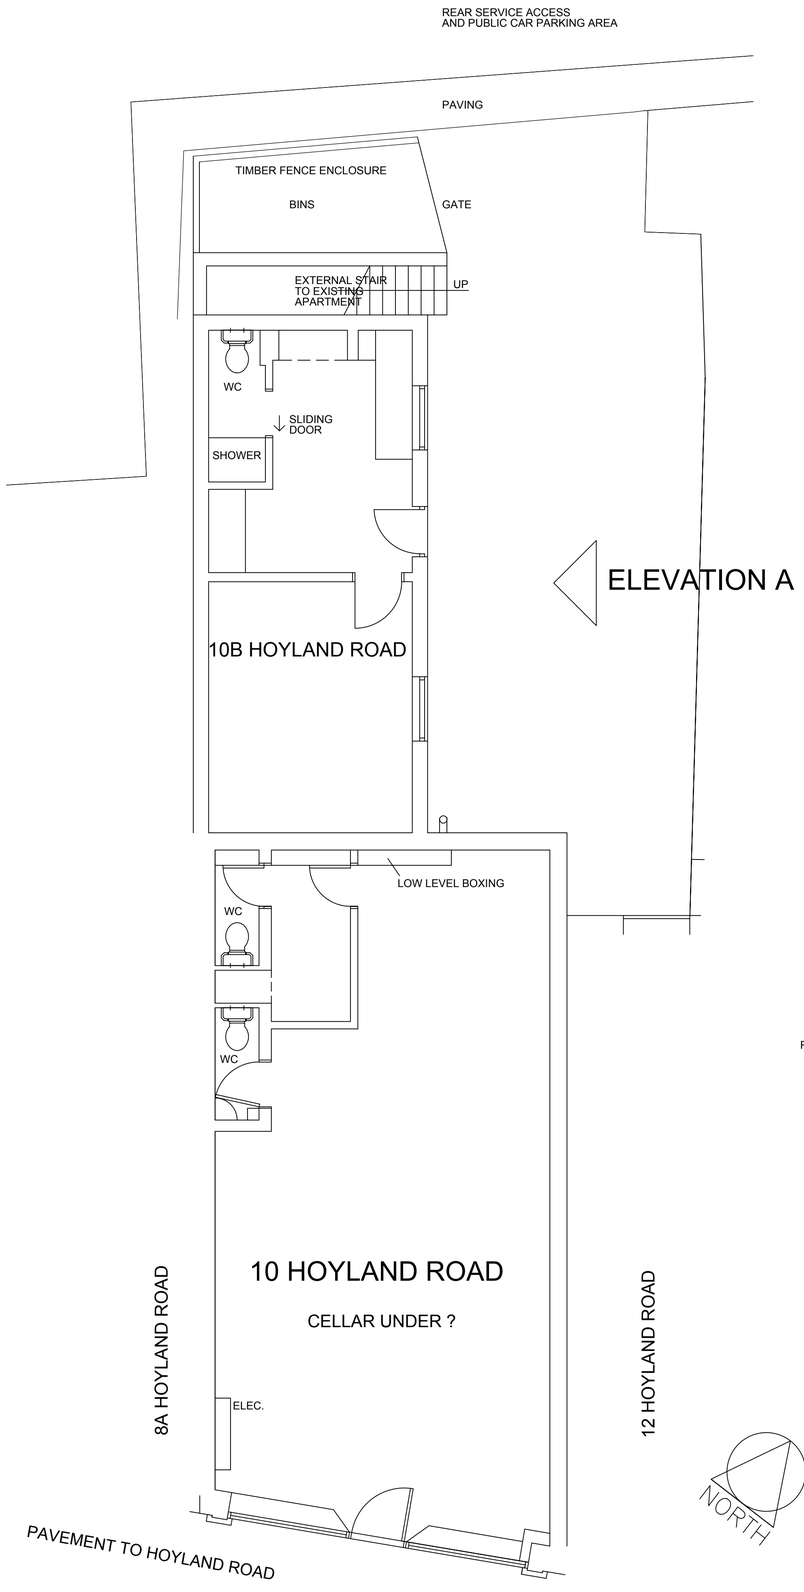



GROUND FLOOR PLAN

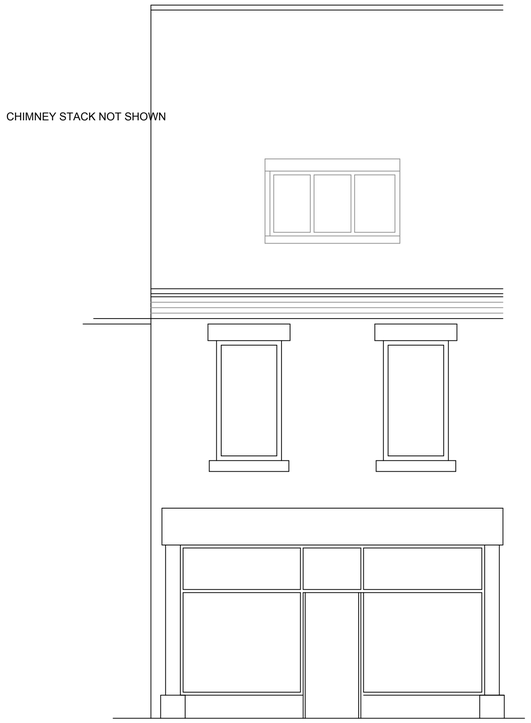

FRONT ELEVATION
TO HOYLAND ROAD

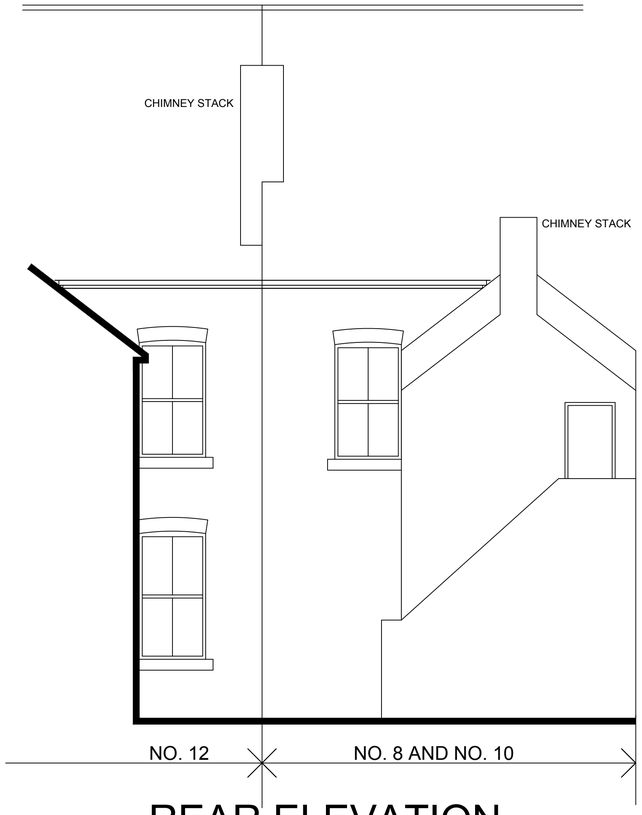

REAR ELEVATION

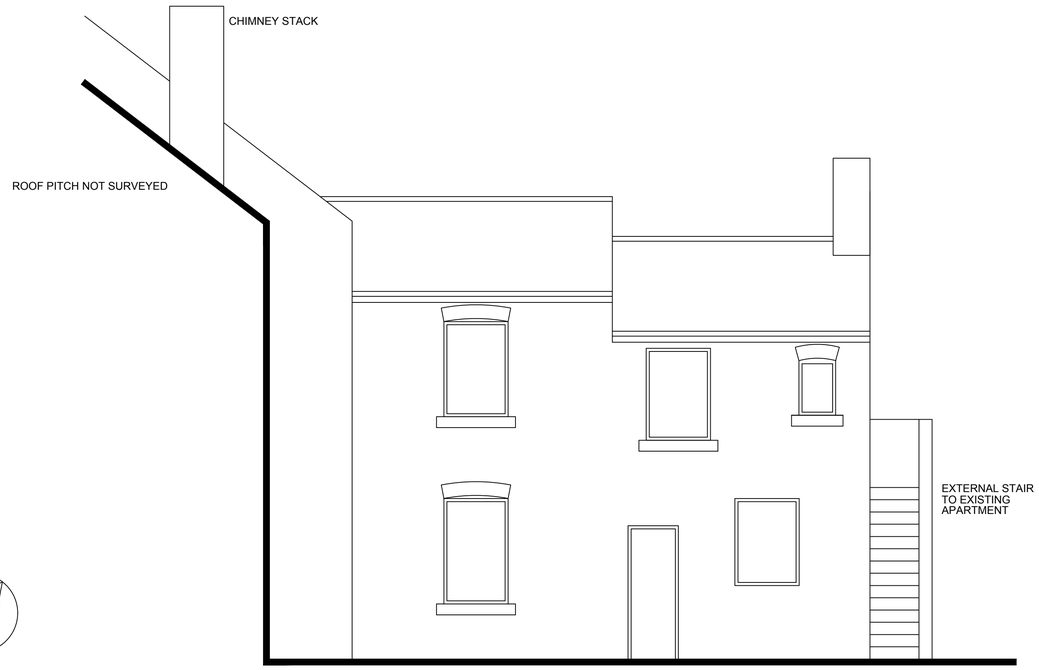

ELEVATION A

EXISTING

NYP ARCHITECTURAL SERVICES LIMITED BUSINESS AND INNOVATION CENTRE, WILTHORPE, BARNSLEY, S75 1JL TEL: 01226 200989 EMAIL: scott@nypas.co.uk stephen@nypas.co.uk			
Project. 10 AND 10B HOYLAND ROAD HOYLAND BARNSLEY S74 0LY	Client.		
Drawing Title. GROUND FLOOR PLAN AND ELEVATIONS AS EXISTING	Date. OCTOBER 2021	Scale. 1:50 @ A1	
	Ref. 102-140	Dwg. No. 01	Rev. A

SHEET SIZE A1