Notes:

PLANNING DRAWINGS - THIS DRAWING SHOULD NOT BE USED FOR ANY OTHER PURPOSES THAN THAT SPECIFIED HERE

COPYRIGHT - THIS DRAWING MAY NOT BE REPRODUCED OR MODIFIED IN WHOLE OR PART BY ANY PERSON OR ORGANISATION WITHOUT THE ARCHITECTS CONSENT. ISUING COPIES TO THIRD PARTIES MAY NOT BE DONE WITHOUT THE ARCHITECTS CONSENT

Revision: A

Revision List:

A - 12.4.19 - NEW PLANNING APP

0 5m


Project/ Client: Hilltop Cottage / Smith

Drawing Title: Floor Plans - Existing


Drawing Number: 2025/TP/003

Scale at A3: 1:100

Date: Feb 17

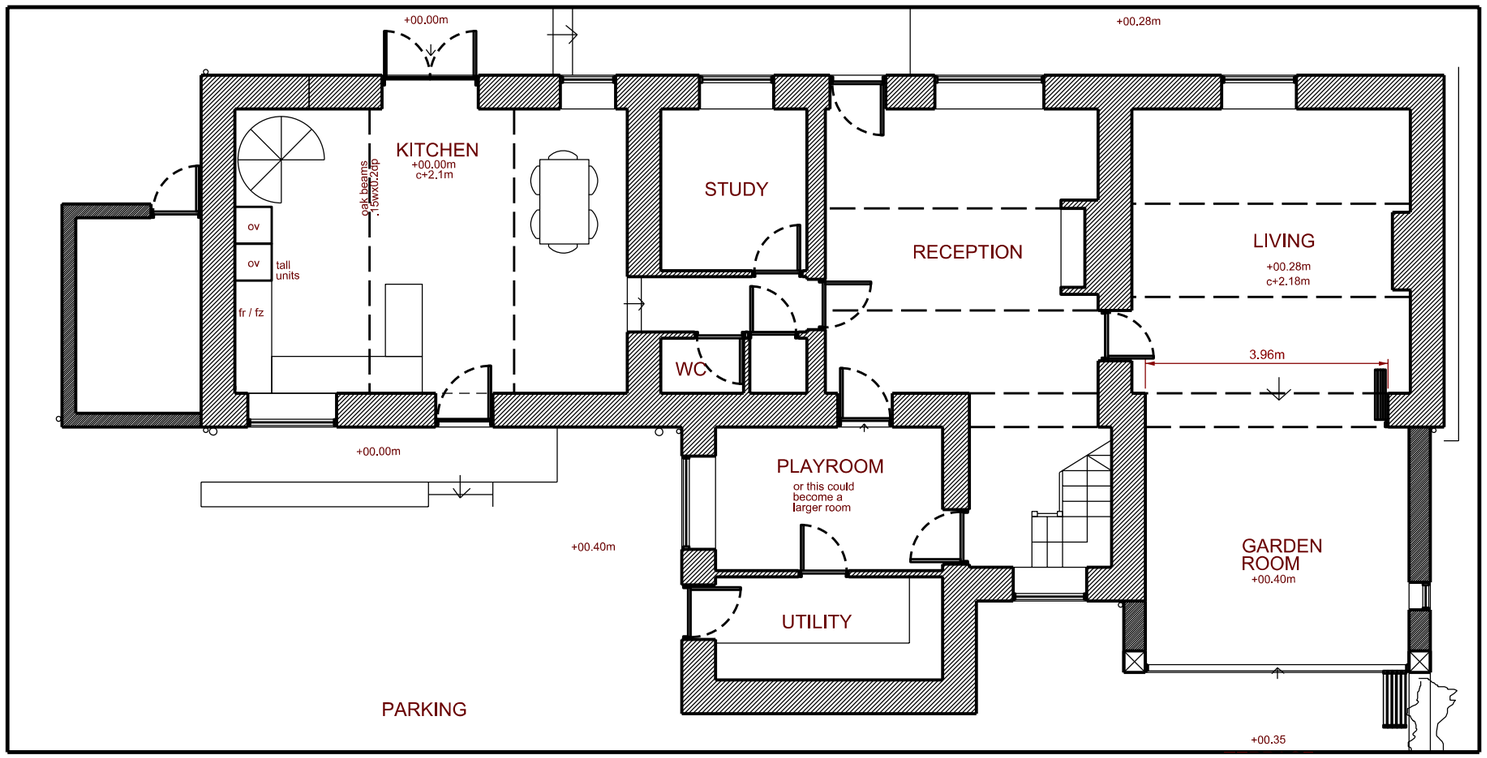

Ground Floor Plan - Existing

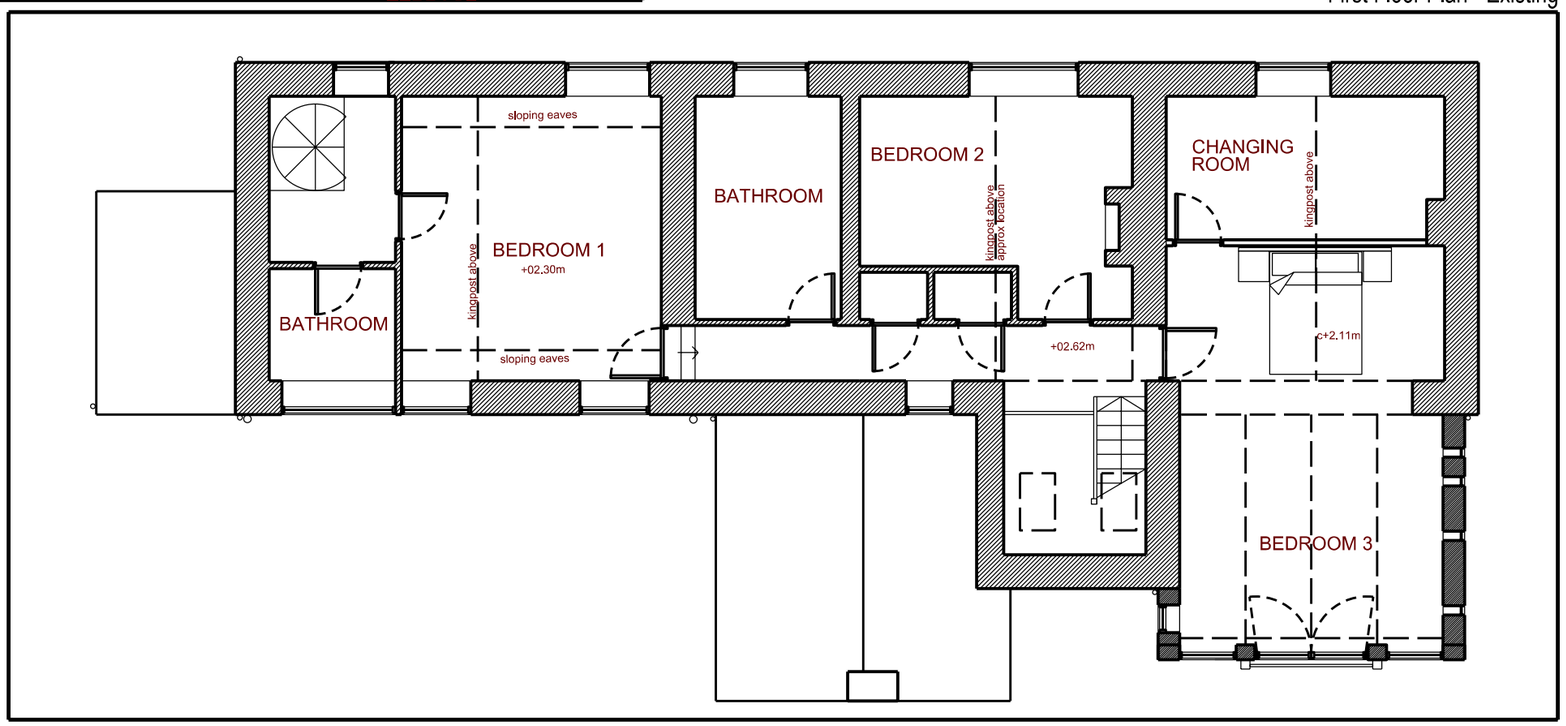

First Floor Plan - Existing