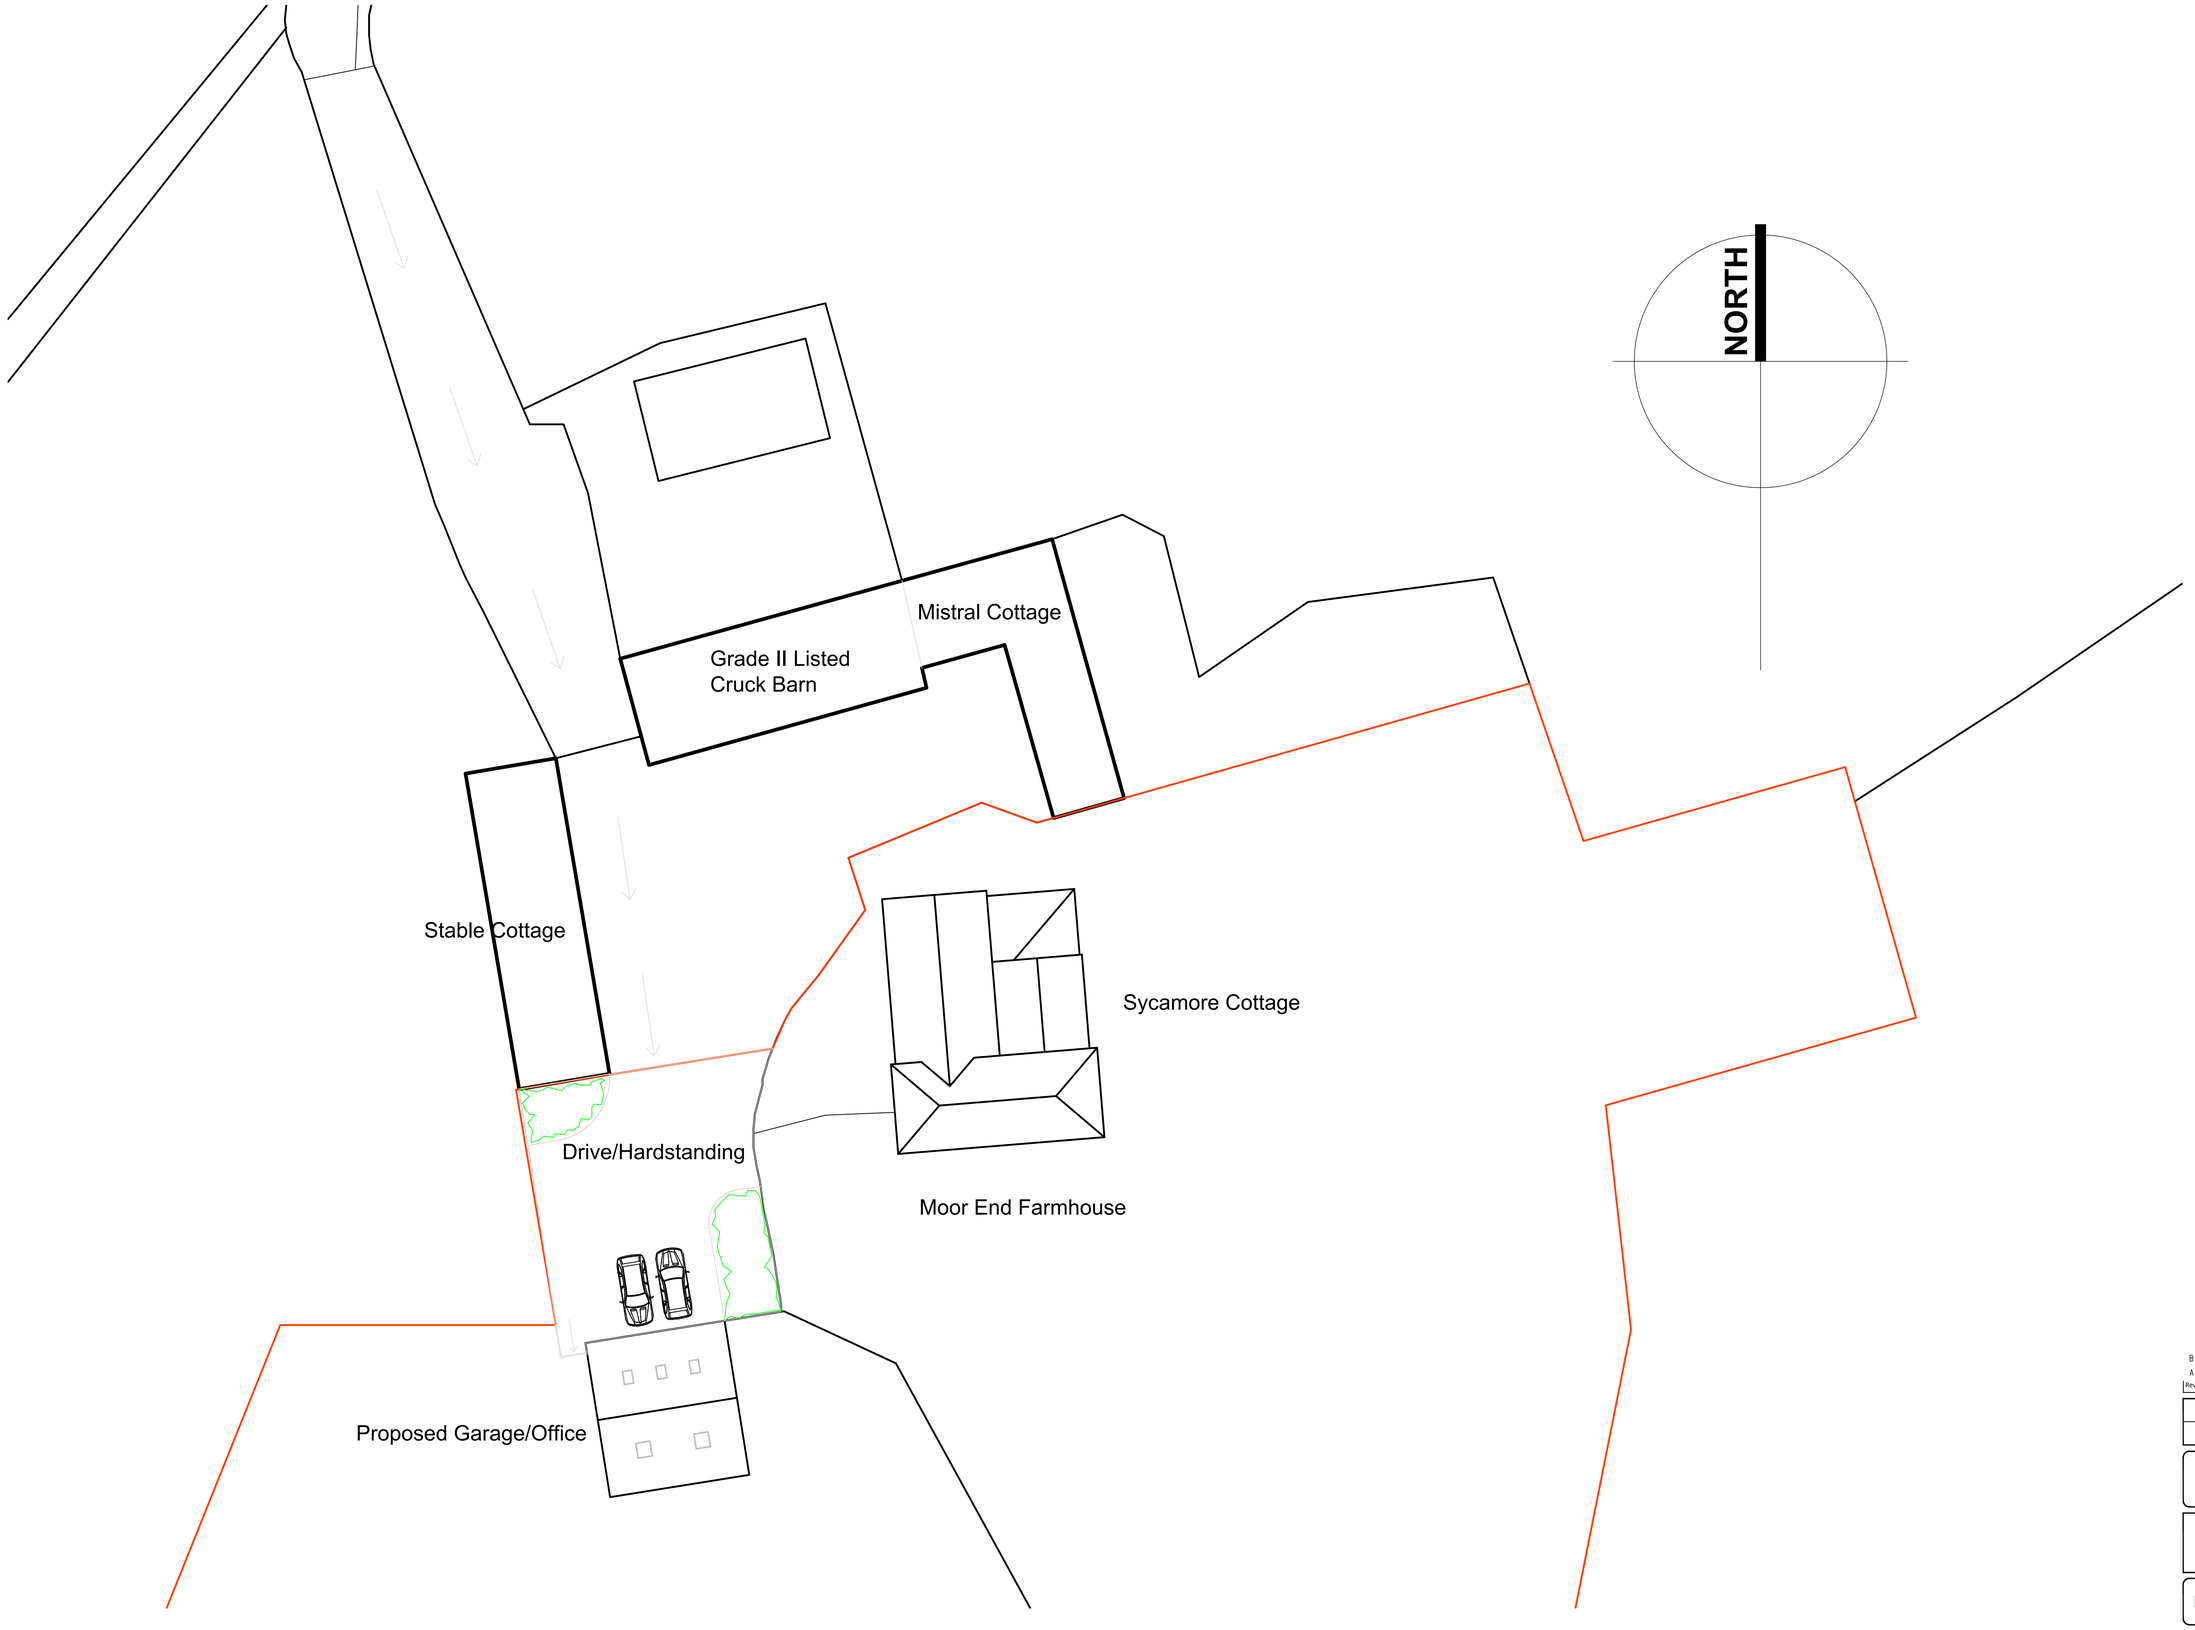



Proposed Site Plan 1:200

1:200
4m 0 4m 8m 12m 16m 20m

| Rev | Details | Date | By | CHK |
|---|---|---|---|---|
| B | Building Moved in line with wall | 29/04/21 | JB | H51 |
| A | Roof Light sizes changed | 21/12/20 | JB | H51 |

| | | | |
|---|---|---|---|
| DATE | 24.01.20 | DRAWN | H51 |
| SCALE | As Shown | CHK | H51 |

Silkstone Common
Barnsley, S75 4RA

Proposed Site Plan

| Dwg No | H51-SC-002 | Rev B |
|---|---|---|

HIVE