


FRONT ELEVATION



SECONDARY FRONT ELEVATION

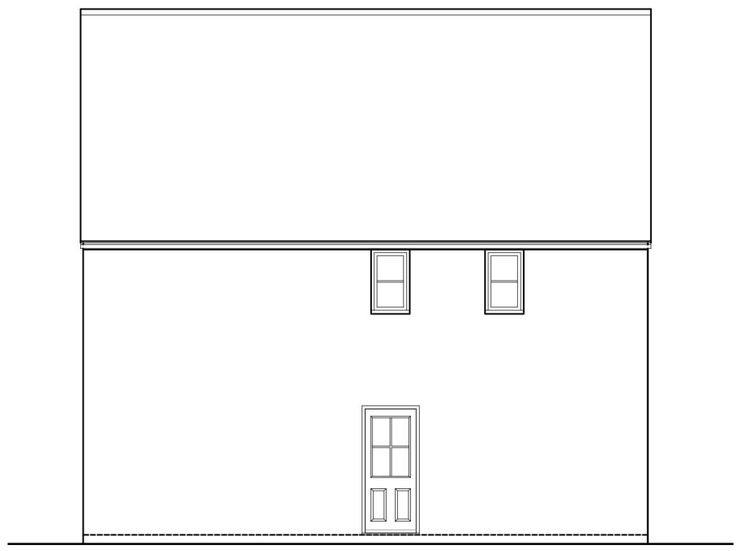

REAR ELEVATION



SIDE ELEVATION

Revision :

Scale : 1:100 @A3

Date : December 16

Drawn by : KL

Project :
Proposed Development
off Kings Road
Wombwell

Title :
Type C 1000 sq.ft
Elevations

Drg No : KR/C/01 Rev :-