

1) This drawing and the design and details depicted thereon are the copyright of Peter Dimberline Chartered Architect.
2) All dimensions on this drawing are to be checked by the Contractor and any discrepancies are to be reported to the Architect.
3) Do not scale critical dimensions off this drawing.
4) Contractor to ensure that all Health & Safety requirements (CDM Regulations) in relation to this project will be complied with.

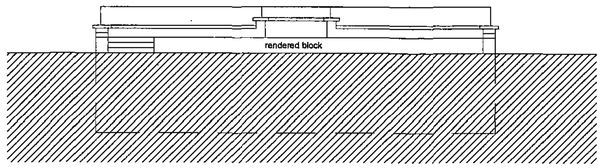

east elevation (screen wall omitted for clarity)

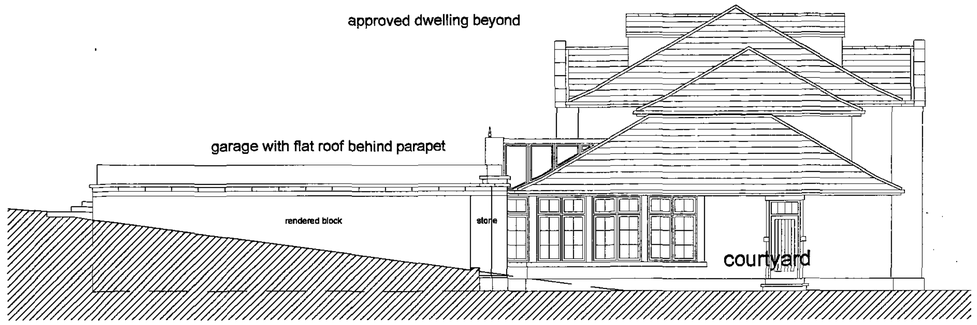


west elevation




garage cut into bank to reduce impact

south elevation

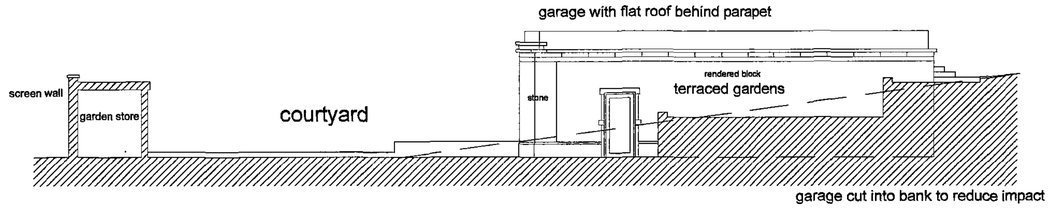


garage cut into bank to reduce impact


north elevation including courtyard and screen wall

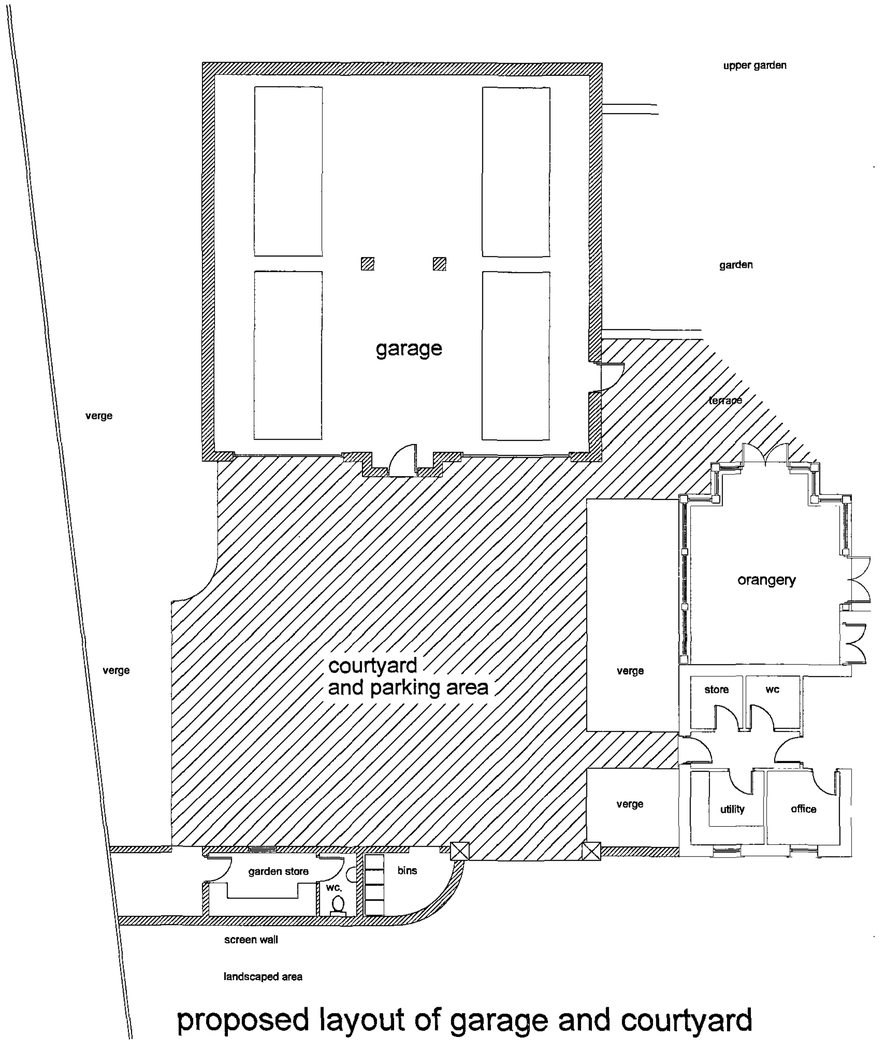

proposed layout of garage and courtyard

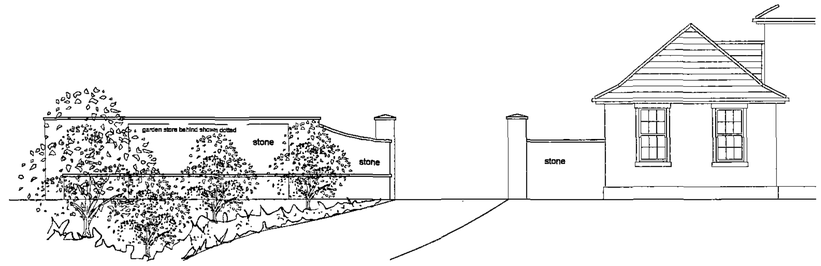

east elevation towards courtyard screen wall

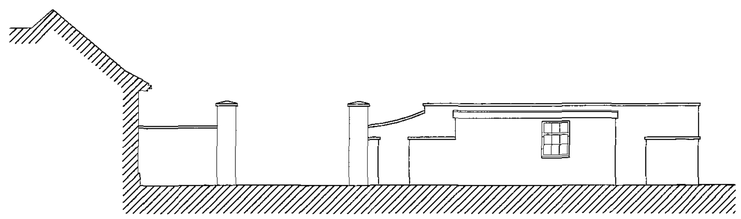

west elevation towards garden store and courtyard screen wall

RECEIVED
- 9 JUL 2012

REVISIONS

PETER DIMBERLINE Dip Arch, RIBA
CHARTERED ARCHITECT

2 TIPSEY COURT, STAINCROSS
BARNSLEY, S75 6FZ

tel/fax (01226) 390947
email: pdimberline@tiscali.co.uk

CLIENT
Mr and Mrs Nutt

PROJECT
Proposed extension and alterations to existing dwelling

LOCATION
Windmill Hill
12 Silkstone Lane, Cawthorne


DRAWING
Proposed garage and courtyard

SCALES 1:100 DATE June '12

DRWG No. 2009/023/07 REV.

DRAWN BY PD

1) This drawing and the design and details depicted thereon are the copyright of Peter Dimberline Chartered Architect.
2) All dimensions on this drawing are to be checked by the Contractor and any discrepancies are to be reported to the Architect.
3) Do not scale critical dimensions off this drawing.
4) Contractor to ensure that all Health & Safety requirements (CDM Regulations) in relation to this project will be complied with.

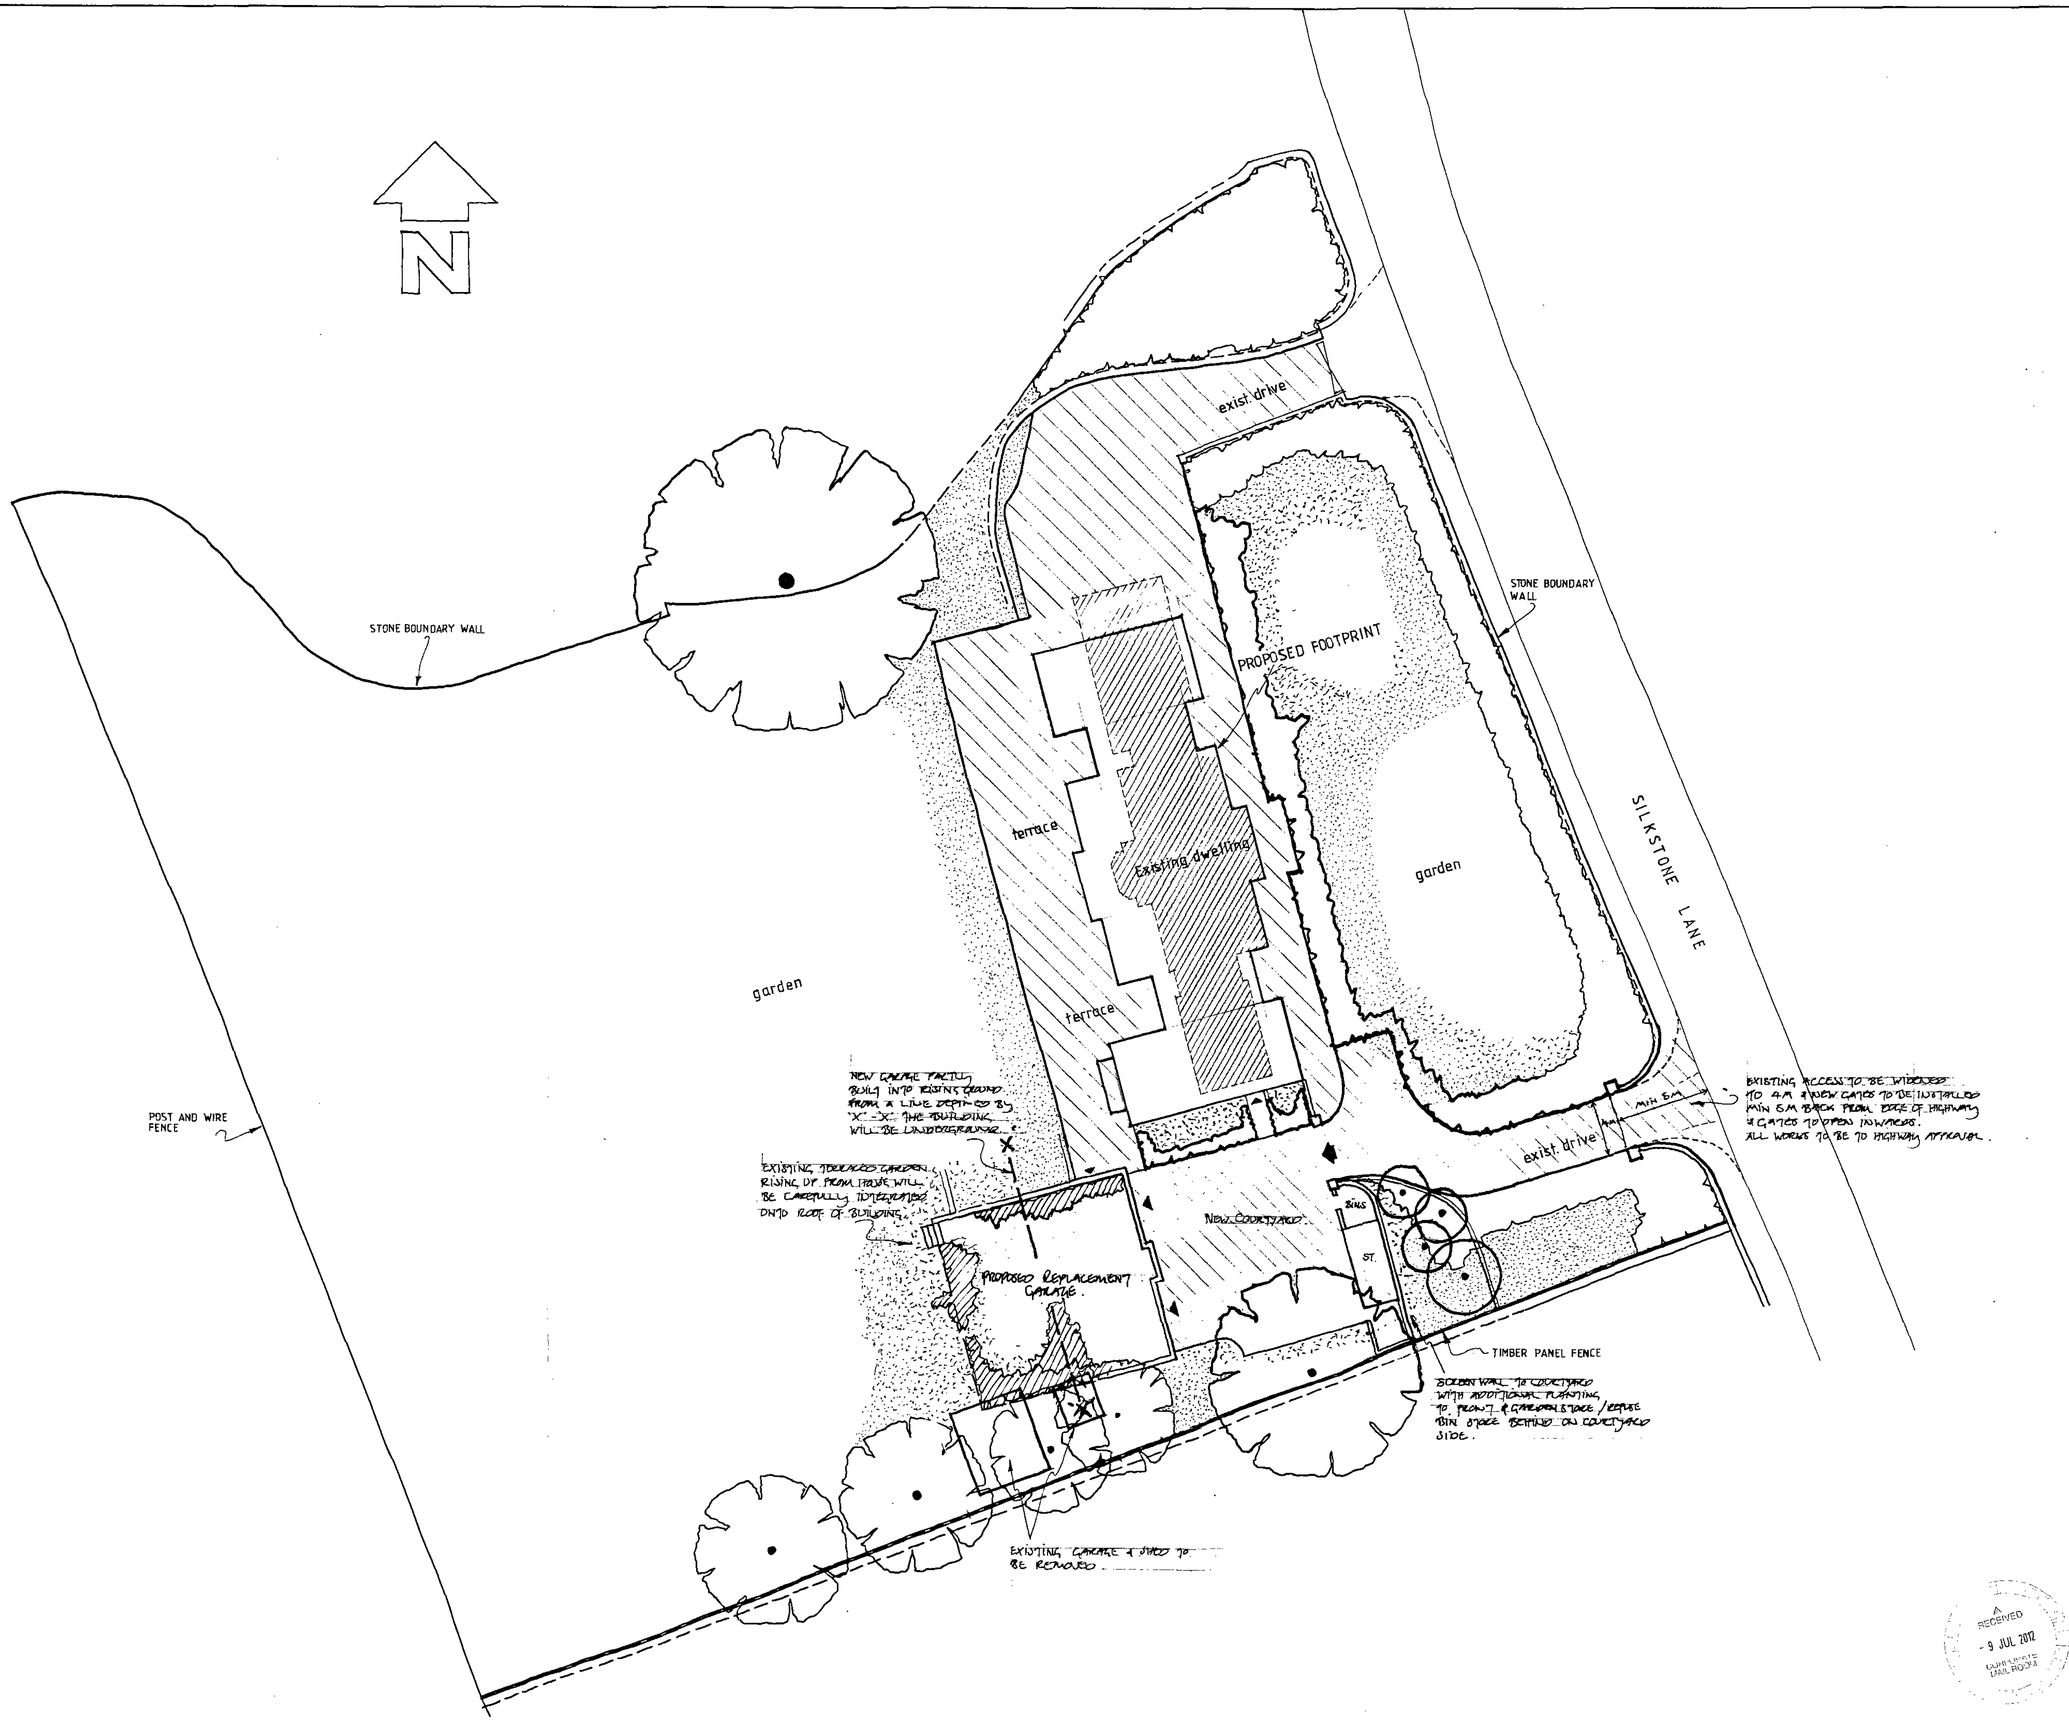

B. PROPOSED GARAGE / COURTYARD INDICATED.

A. OVERALL DWELLING SIZE REDUCED.

REVISIONS

PETER DIMBERLINE
CHARTERED ARCHITECT
Dip. Arch RIBA
2 TIPSEY COURT
WAKEFIELD ROAD
STAINCROSS
BARNSLEY S75 6FZ
TEL/FAX (01226) 390947

CLIENT
Mr and Mrs Nutt

PROJECT
Proposed extension and alterations to existing dwelling

LOCATION
'Windmill Hill'
12 Silkstone Lane, Cawthorne

DRAWING
Proposed site plan

SCALES 1:200, DATE Oct '10

DRWG.No. 2009/023/03 REV. A B. DRAWN BY PD.

A RECEIVED - 9 JUL 2012 BARNSLEY MBC PLANNING DEPARTMENT