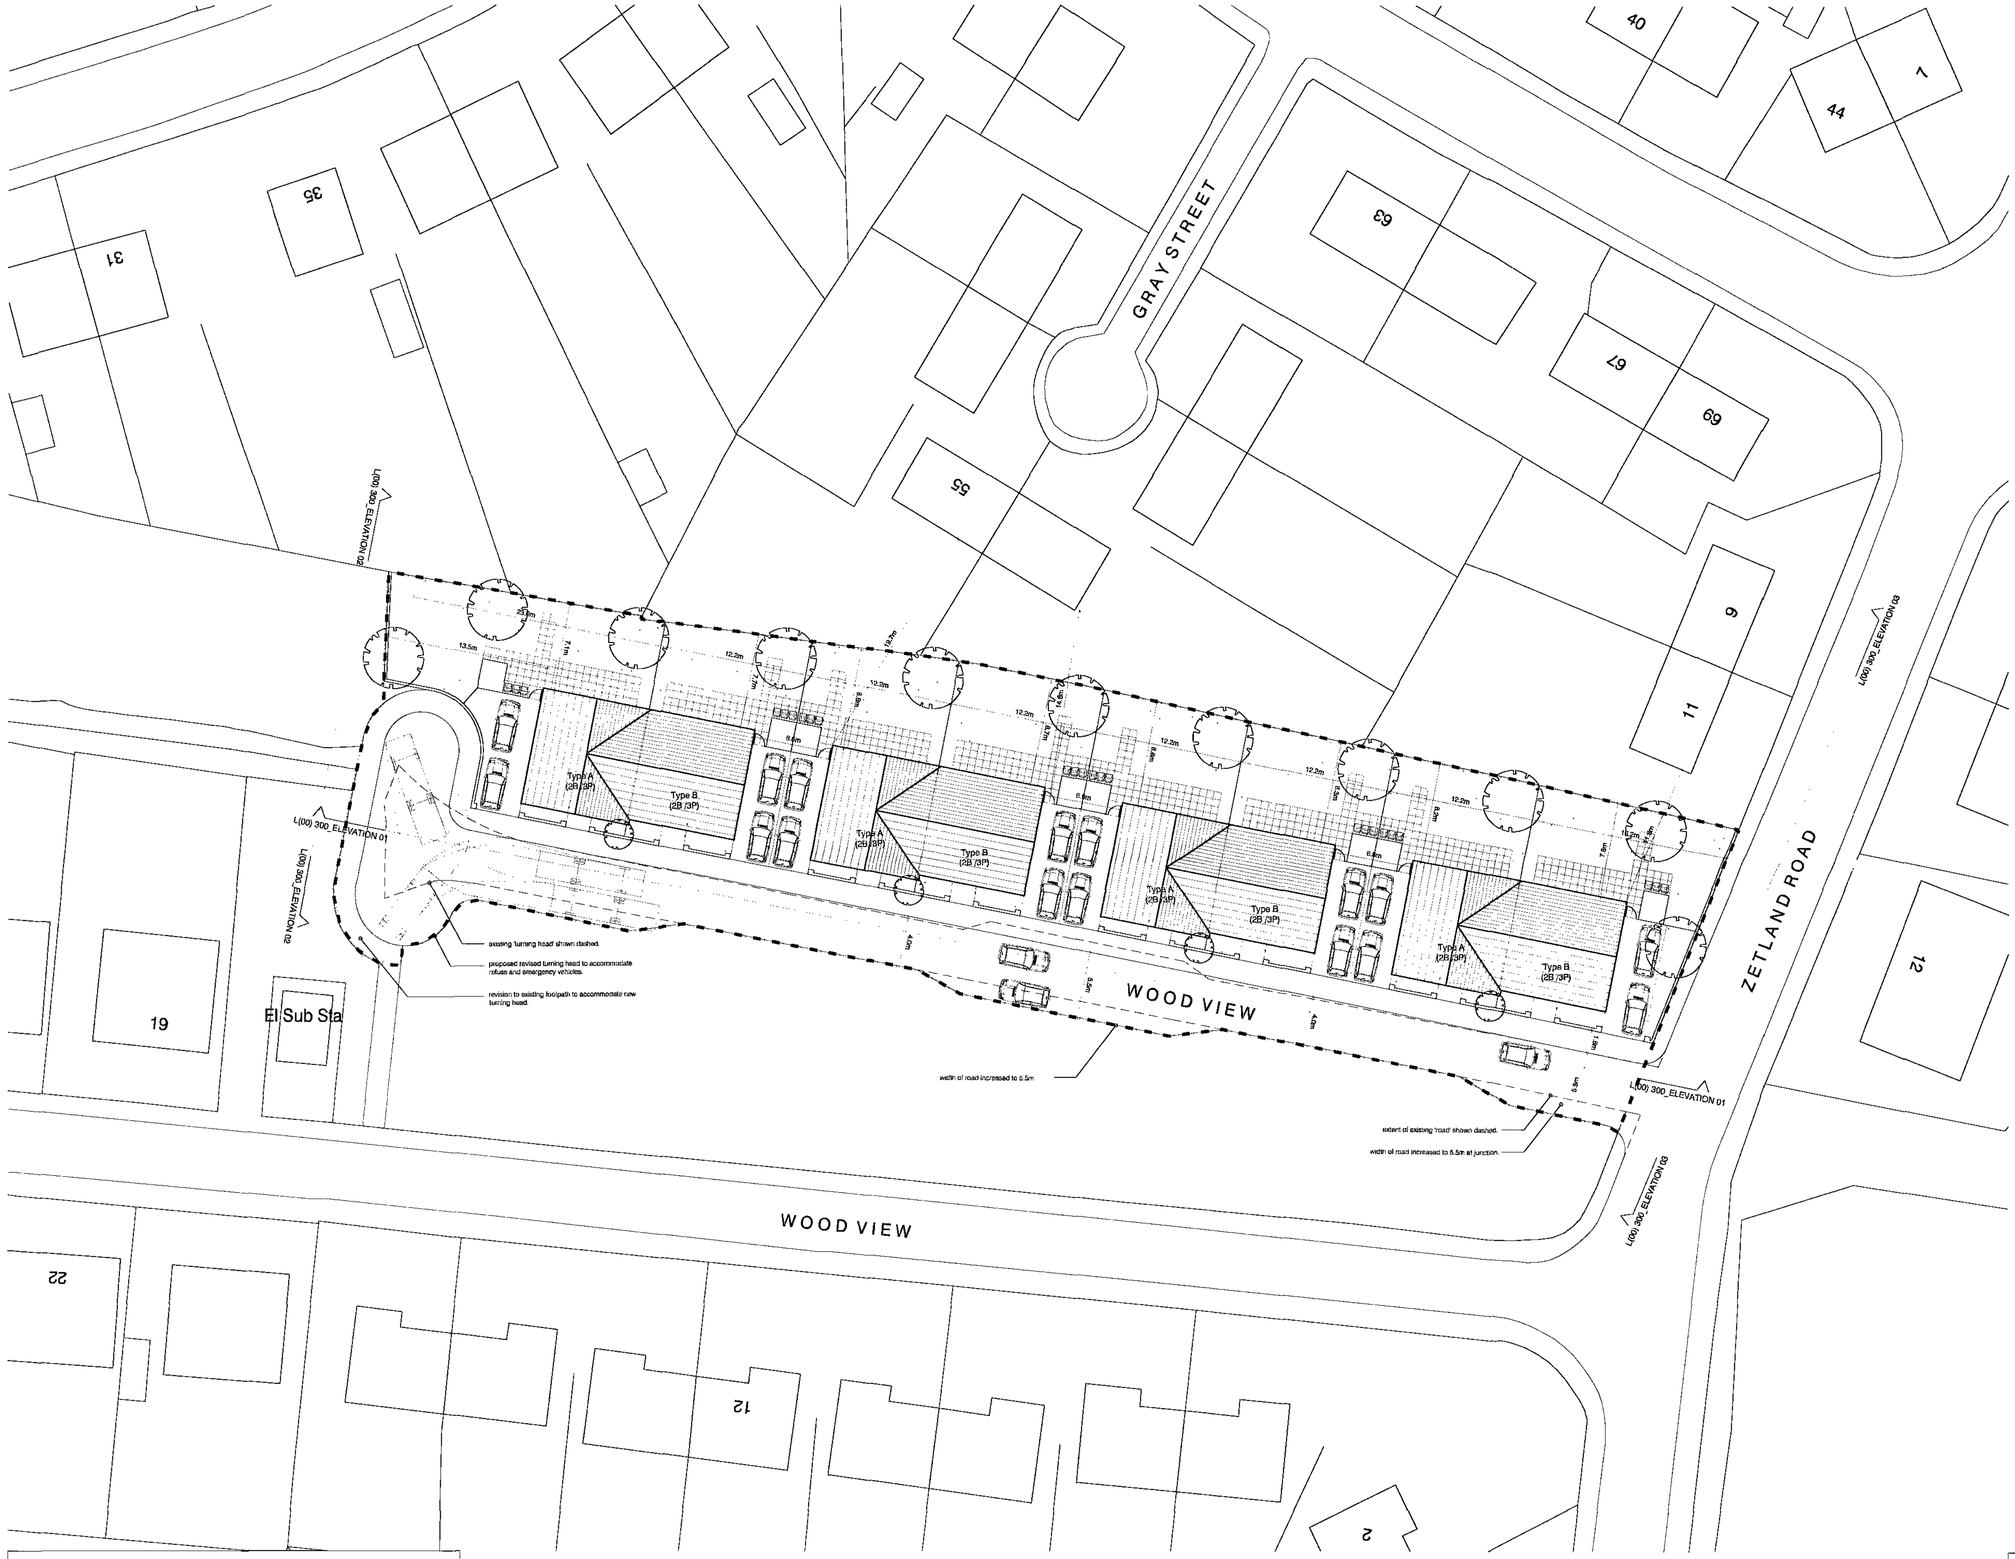


GENERAL NOTES

- This drawing is copyright of PTE architects
- Use figured dimensions only. DO NOT SCALE.
- All dimensions are in millimetres unless noted otherwise
- All levels are in metres above ordnance datum unless noted otherwise
- This drawing must be read in conjunction with all other relevant drawings and specifications from the Architect and other consultants

NOTES

- All setting out to be confirmed on site prior to construction - any discrepancy must be immediately reported to the Architect.
- xxxxxxxxxxxxxxxxxxxxxxxxxxxxxxxxxxxxxxxx
- xxxxxxxxxxxxxxxxxxxxxxxxxxxxxxxxxxxxxxxx
Barnsley Metropolitan Borough Council
24 JUN 2010
Corporate Mail Room

rev.	date	description	drn	aud
D	18.06.10	Application boundary amended.	CW	
C	26.05.10	Elevation lines added.	CW	
B	13.05.10	Updated to match current floor plans. Status of drawing changed to 'Planning'.	CW	
A	12.11.09	General update / scheme development.	CW	

drawing status: **PLANNING**


Unit S204, 2nd Floor
Merchants Court, Derby Square
Liverpool L2 1TS

T: 0151 703 2220
F: 0151 703 2229
URL: www.ptea.co.uk
E: forename.surname@ptea.co.uk

PTEa
POLLARD THOMAS EDWARDS ARCHITECTS

project	drawn	audited	scale	date
WOOD VIEW ELSECAR	CW		1:250 @ A1	AUG 09
drwg title	**job no**		**drg no**	**rev**
PROPOSED SITE PLAN	09_221		L(00) 002	D

APPLICATION BOUNDARY

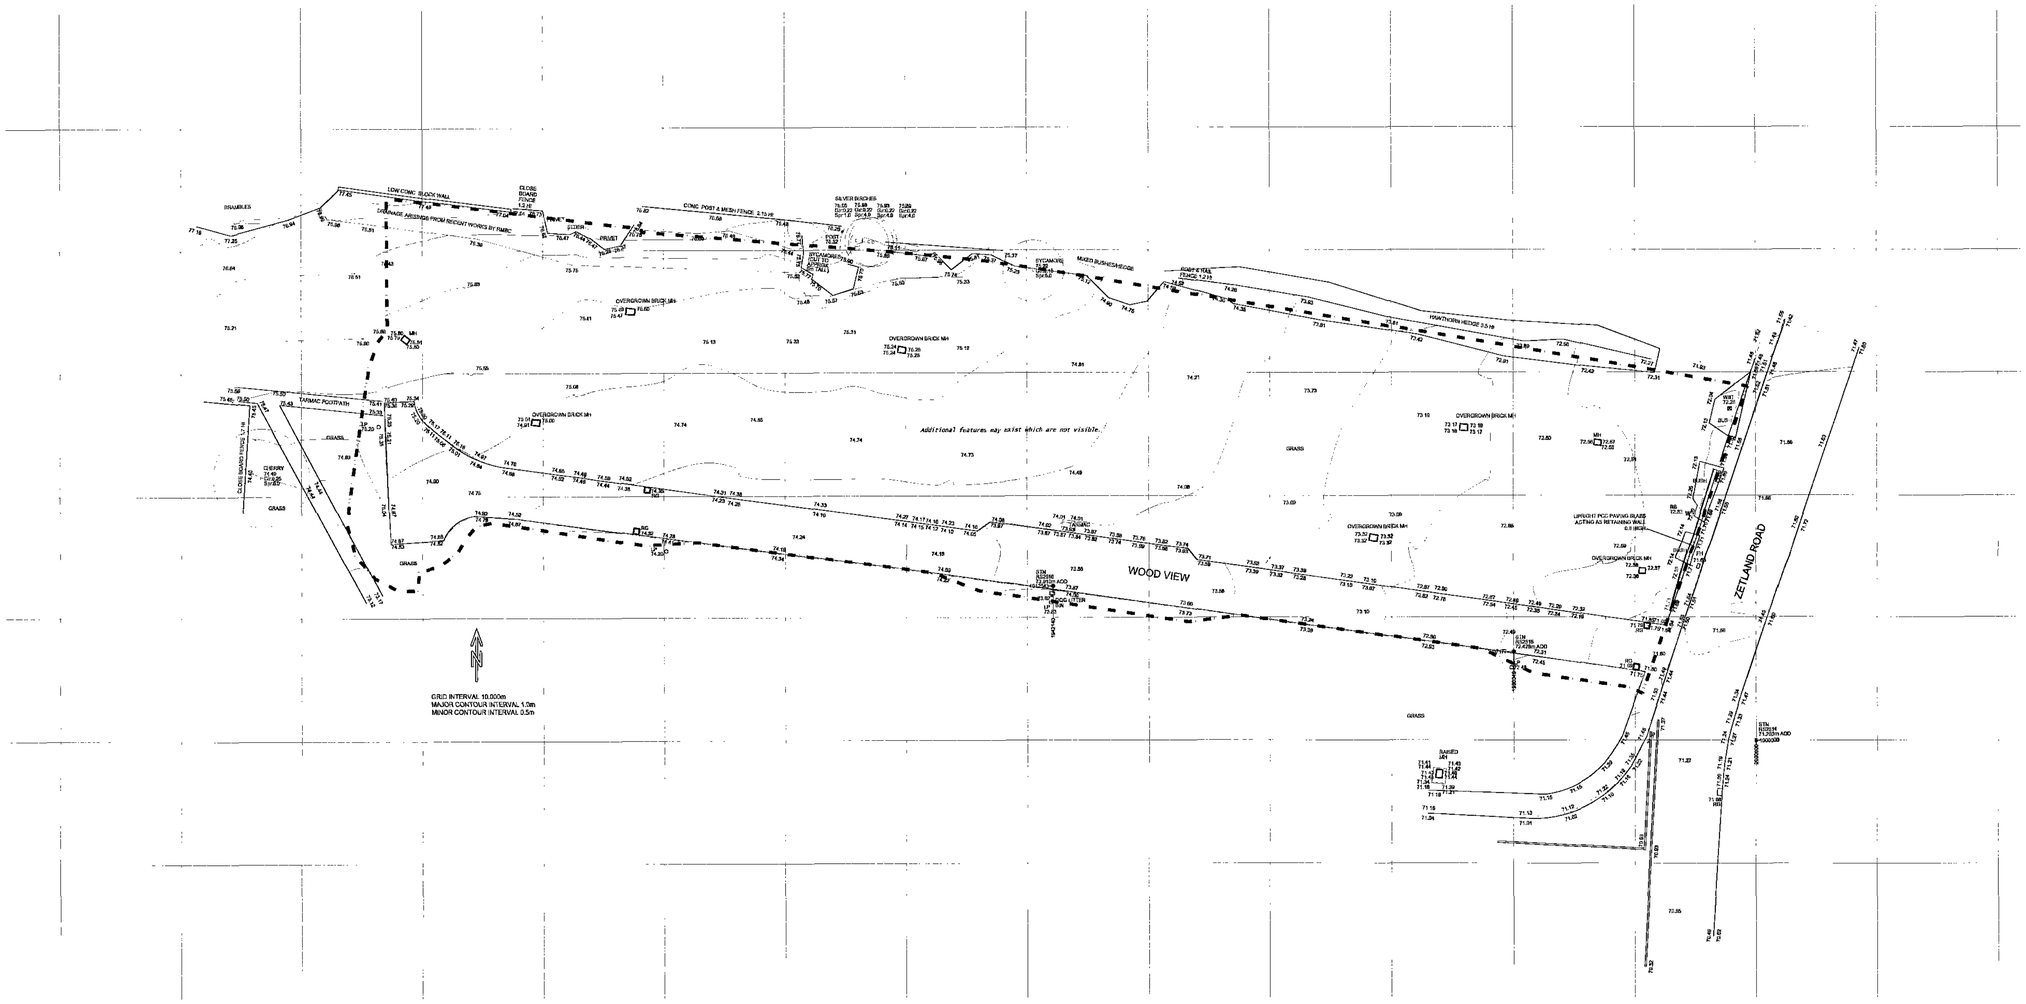

Barnsley Metropolitan
24 JUN 2010
Corporate Mail Room

GENERAL NOTES

- This drawing is copyright of PTE architects
- Use figured dimensions only. DO NOT SCALE.
- All dimensions are in millimetres unless noted otherwise
- All levels are in metres above ordnance datum unless noted otherwise
- This drawing must be read in conjunction with all other relevant drawings and specifications from the Architect and other consultants

NOTES

- All setting out to be confirmed on site prior to construction - any discrepancy must be immediately reported to the Architect.
- xxxxxxxxxxxxxxxxxxxxxxxxxxxxxxxxxxxxxxxx
- xxxxxxxxxxxxxxxxxxxxxxxxxxxxxxxxxxxxxxxx
rev.	date	description	drn	aud
A	18.06.10	Application boundary amended.	CW	


drawing status: **PLANNING**

Unit S204, 2nd Floor
Merchants Court, Derby Square
Liverpool L2 1TS


T: 0151 703 2220 URL: www.ptea.co.uk
F: 0151 703 2229 E: forename.surname@ptea.co.uk

PTEa
POLLARD THOMAS EDWARDS


project	drawn	checked	scale	date
WOOD VIEW ELSECAR	CW		1:250 @ A1	MAR 10
dwg title	job no		drg no	rev
SURVEY PLAN	09_221		L(00) 003	A

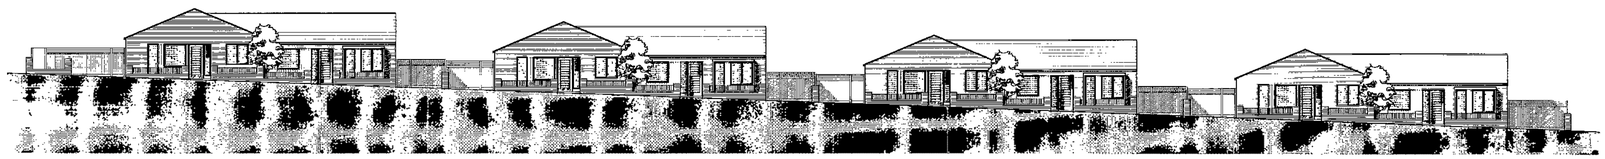

Elevation 01

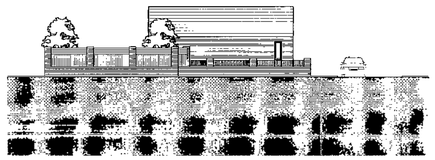

Elevation 02

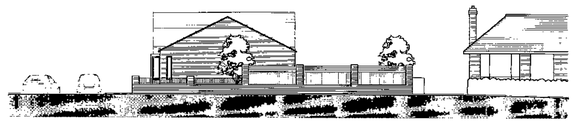

Elevation 03

GENERAL NOTES

- This drawing is copyright of PTE architects
- Use figured dimensions only. DO NOT SCALE.
- All dimensions are in millimetres unless noted otherwise
- All levels are in metres above ordnance datum unless noted otherwise
- This drawing must be read in conjunction with all other relevant drawings and specifications from the Architect and other consultants

NOTES

- All setting out to be confirmed on site prior to construction - any discrepancy must be immediately reported to the Architect.
- xxxxxxxxxxxxxxxxxxxxxxxxxxxxxxxxxxxxxxxx
- xxxxxxxxxxxxxxxxxxxxxxxxxxxxxxxxxxxxxxxx
Barnsley Metropolitan
Borough Council
24 JUN 2010
Corporate Mail Room

rev.	date	description	drn	aud
A	26.05.10	Gable elevations 02 & 03 added.	CW	

drawing status: **PLANNING**

Unit S204, 2nd Floor
Merchants Court, Derby Square
Liverpool L2 1TS

T: 0151 703 2220 URL: www.ptea.co.uk
F: 0151 703 2229 E: forename.surname@ptea.co.uk

PTEa
POLLARD THOMAS EDWARDS

project	drawn	audited	scale	date
WOODVIEW ELSECAR	CW		1:200 @ A1	19.05.10
dwg title PROPOSED GENERAL ARRANGEMENT ELEVATIONS	**job no.** 09_221		**dtg no.** L(00) 300	**rev** A