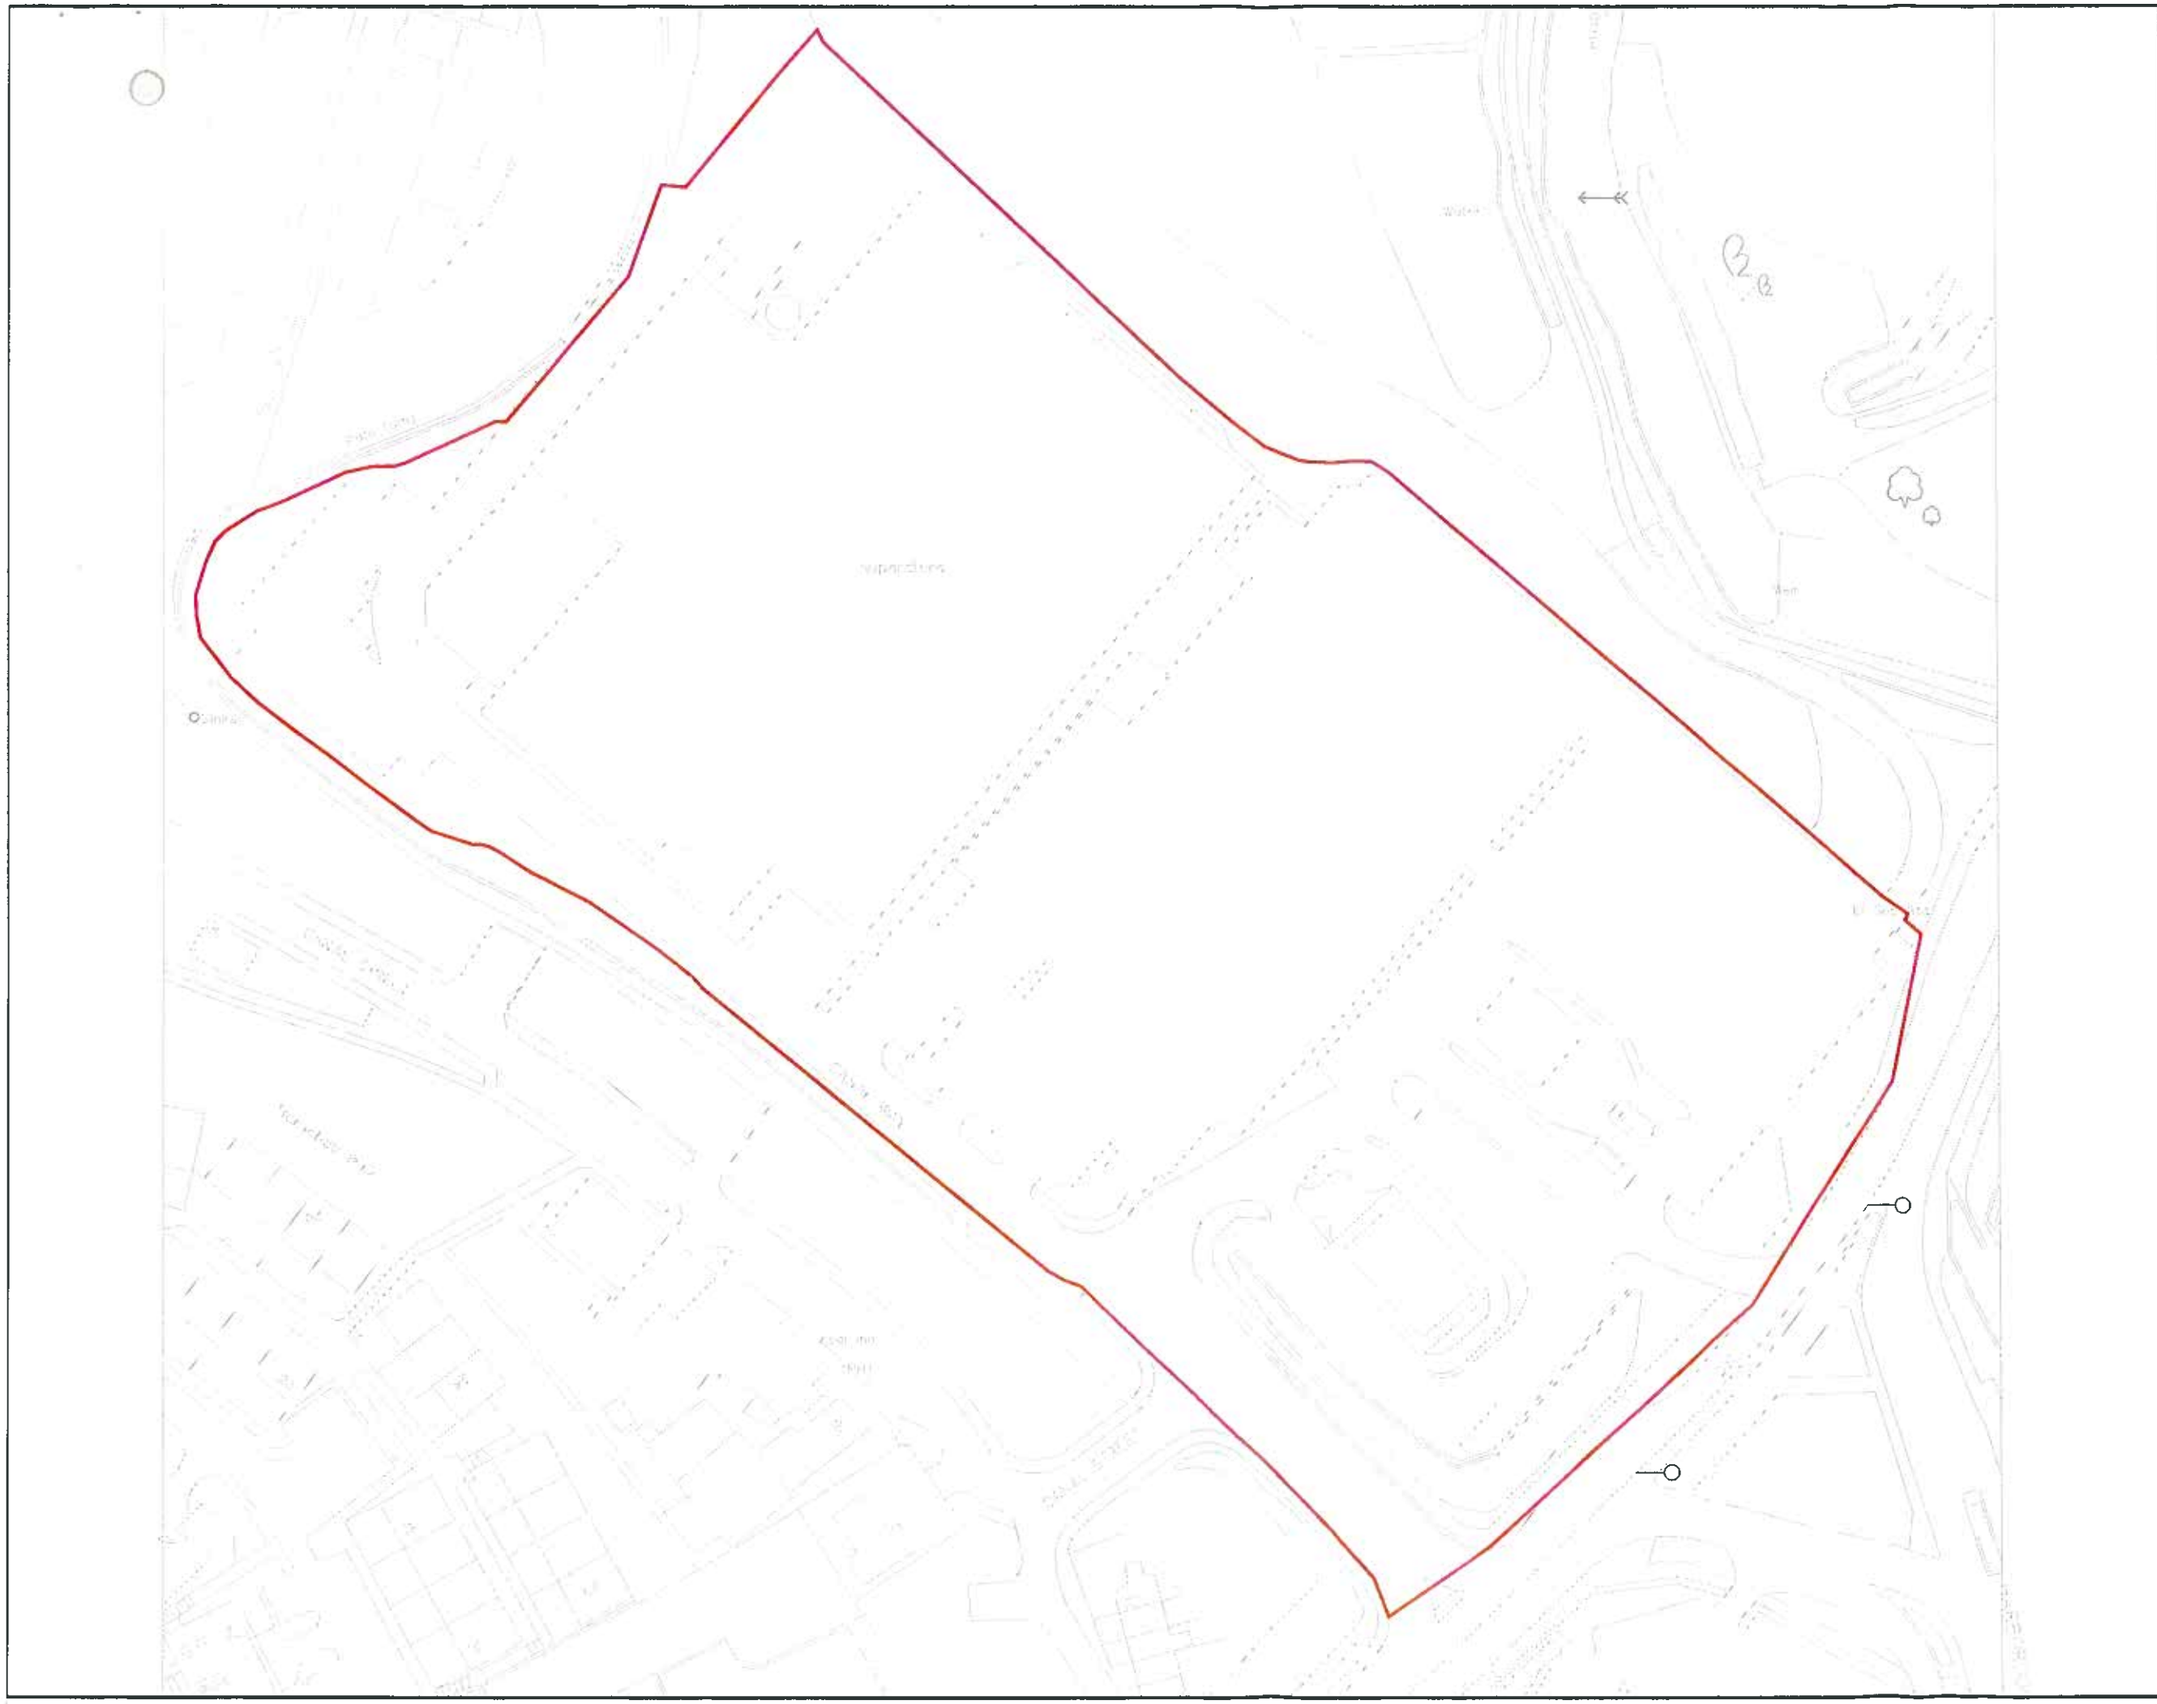


Notes.
This Drawing is the copyright and property of Asda Stores Ltd. It must not be copied or published without written consent.

mace

Rev	Description	Date

N

Location of site shown in red. Adjoing property also owned shown in blue.

Site Plan

ASDA
PART OF THE WALMART FAMILY

Project
BARNSLEY
OLD MILL LANE
SOUTH YORKSHIRE, S71 1LN

Title
OS MAP

Scale
1:1000 @ A3

Drn	Chk	App
EH		
Date	Date	Date
11-11-10		


Consultants' drawing number

Drawing number
MAC-4675-SP-001

rev.

0 10 20 30 40 60 80 100m

NOTE:-
SCALE @ 1:500 @ A1 SIZE.
ORIGINAL SIZE REDUCED TO A3.

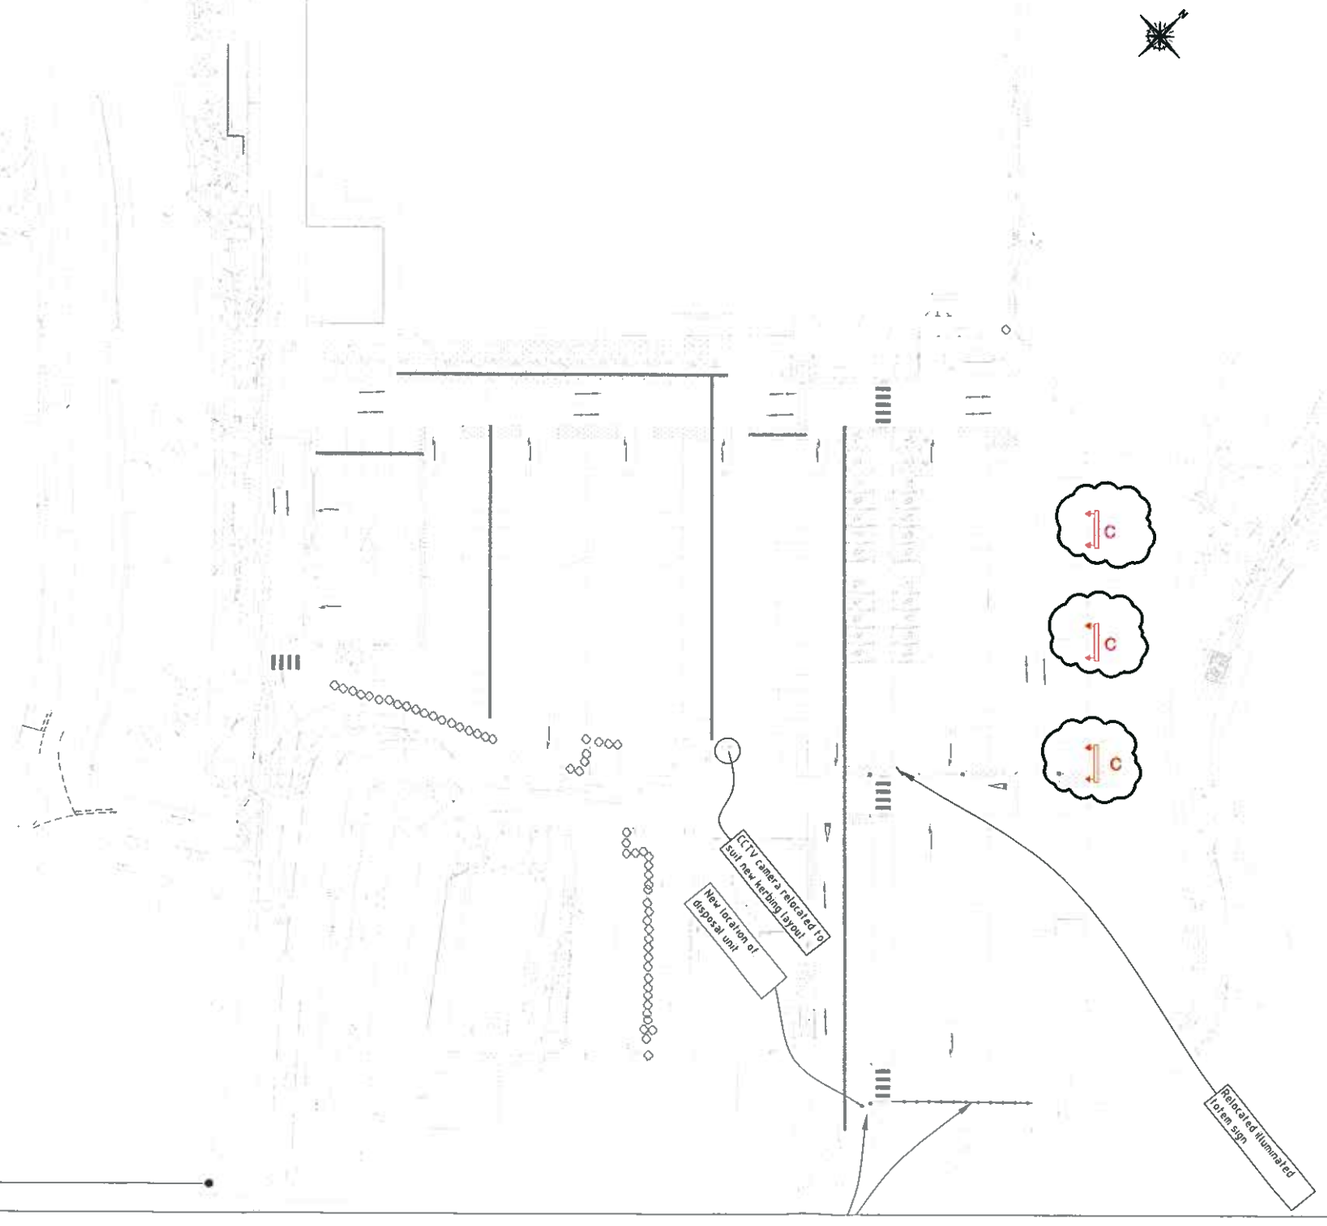

Notes.
This Drawing is the copyright and property of Asda Stores Ltd. It must not be copied or published without written consent.

mace

Rev	Description	Date

BANNER TYPE	DESCRIPTION		KEY (inc. sign direction)	AMOUNT
TYPE A	Single sided banner	New position		3
TYPE B	Double sided banner	New position		
TYPE C	Wall mounted banner	New position		

Please refer to Banner Signage details, on seperate detailed sheet.

General Arrangement

ASDA PART OF THE WAL-MART FAMILY

Project
BARNSLEY
OLD MILL LANE
SOUTH YORKSHIRE, S71 1LN

Title
FLOOR PLANS - PROPOSED
GENERAL ARRANGEMENT
PLANNING

Scale			
1:500 @A1			
Drn	EH	Chk	App
Date	08-10-10	Date	Date


Consultants' drawing number


Drawing number
MAC-4675-PL-001


Rev

Various			
Banner frames			
SCALE	1:20	APPROVED	D Chapman

Banner frame
Made from 3No 60mm x 60mm x 5mm wall upright posts & 1No 60mm x 40mm rectangular rail with 2No lengths of aluminium extrusion mounted to the face.
Banner fixed to frame with moveable nylon hexagonal screw and fly nuts.

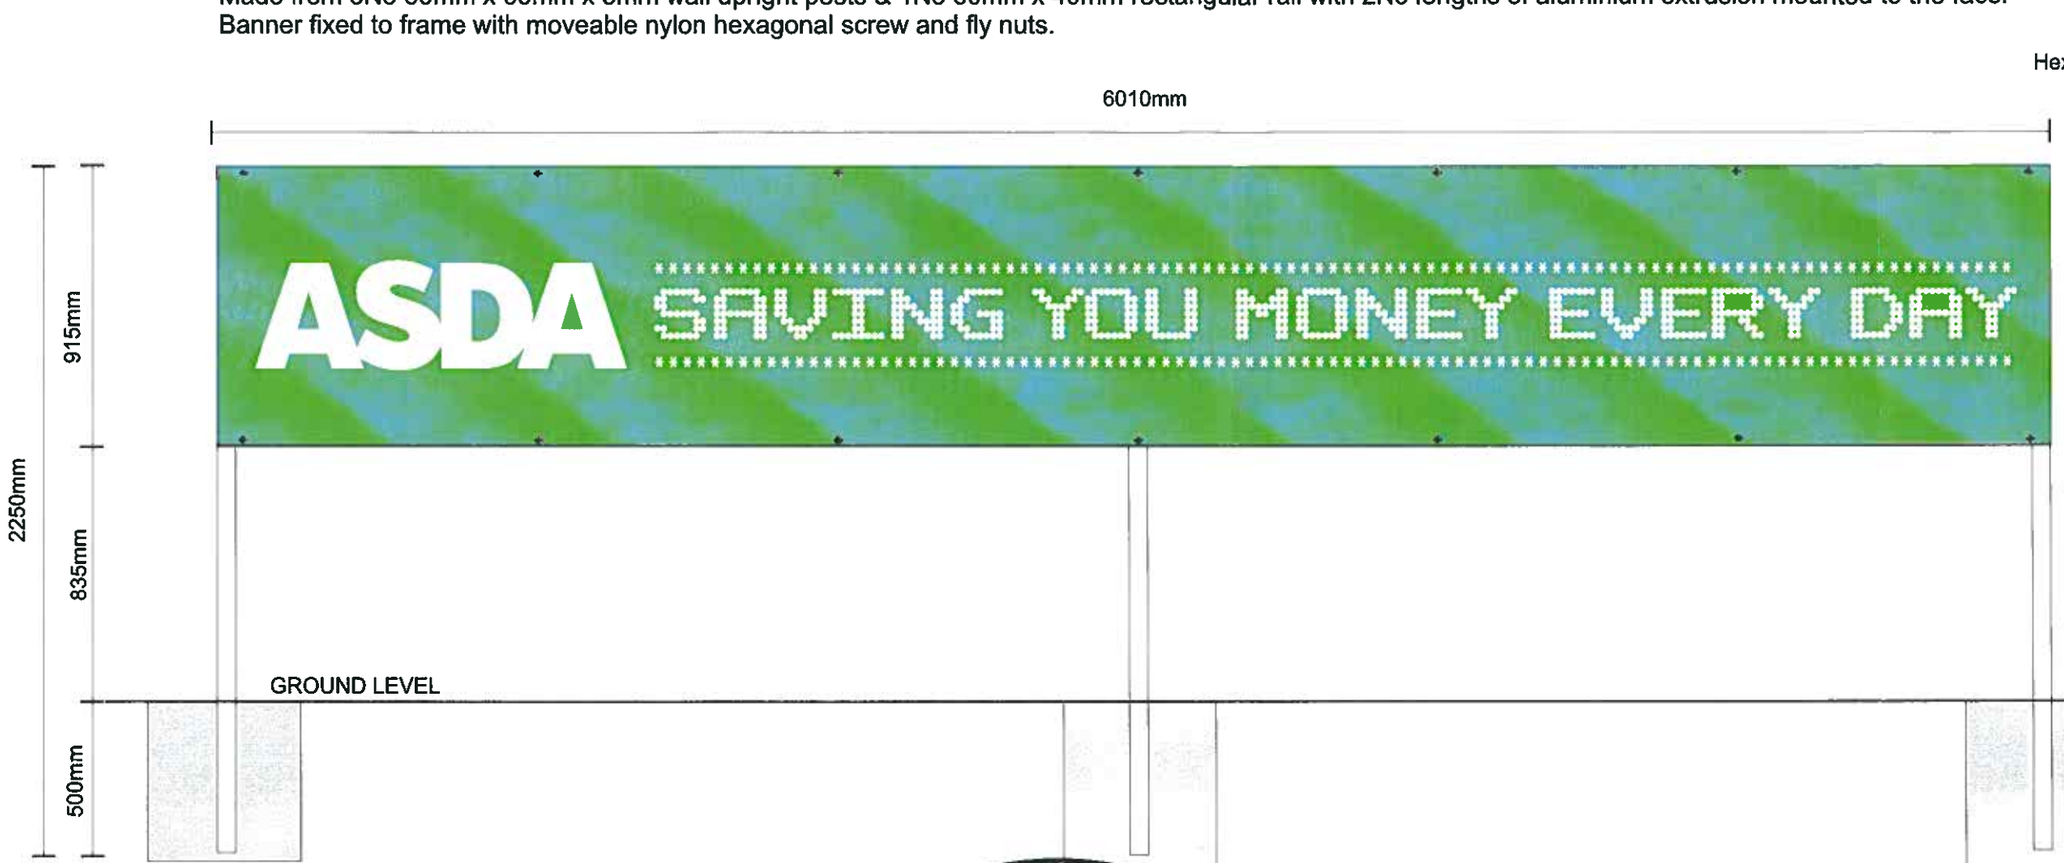

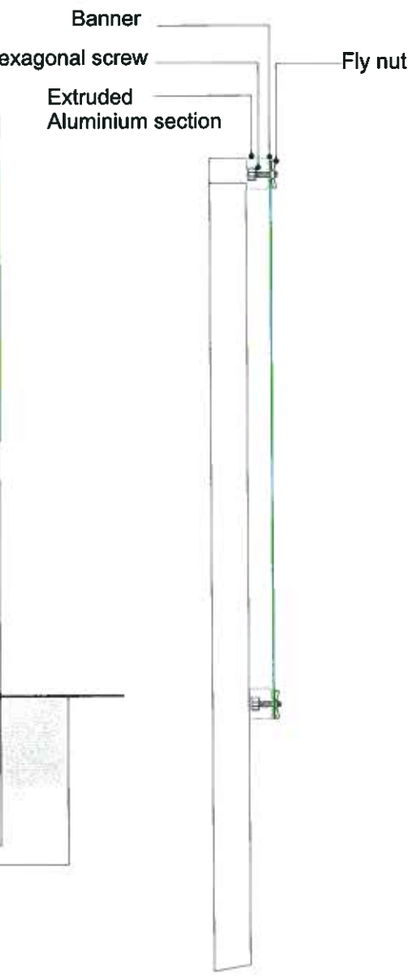

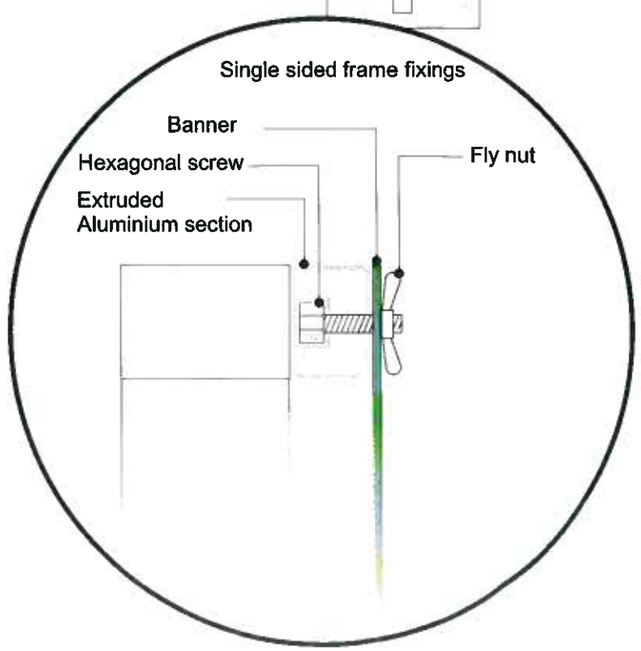

OmegaSigns®
Omega Signs ltd, Newmarket Approach, Leeds LS9 0RJ
T: 0113 240 3000 F: 0113 249 2228
E: info@omega-signs.co.uk W: www.omega-signs.co.uk

JOB NUMBER	DATE	DESIGNER	ISSUE
91238V01	21-01-10	T Preston	3


THIRD ANGLE PROJECTION


ALL DIMENSIONS IN MM


GENERAL TOLERANCE +/- 0.25mm

AMENDMENTS (Latest Issue No applies)				
Issue No	Date	Brief Description	Raised	Amend

ITEM No	DRAWING No	TITLE	QTY
1	91238A02	ARRGT - FAB TOP RAIL	1
2	91238P01	POST	3
3	91238P03	RAIL	2
4	91238P10	BANNER	1
5	MFAS--020-2834	M8 WASHER FACED NUT	8
6	MFAS-M08H-025BZP	M8 x 25 HEX HEAD SCREW	8
7	MFAS-M12H-080BZP	M12 x 80 HEX HEAD BOLT	3
8	MFAS-M12N-BZP	M12 NUT	3
9	MFAS-M12W-BZP	M12 WASHER	6

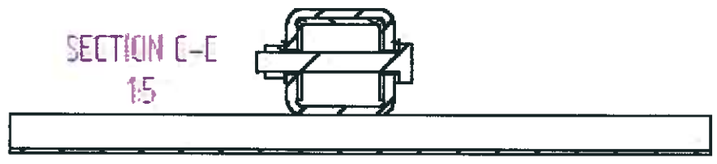

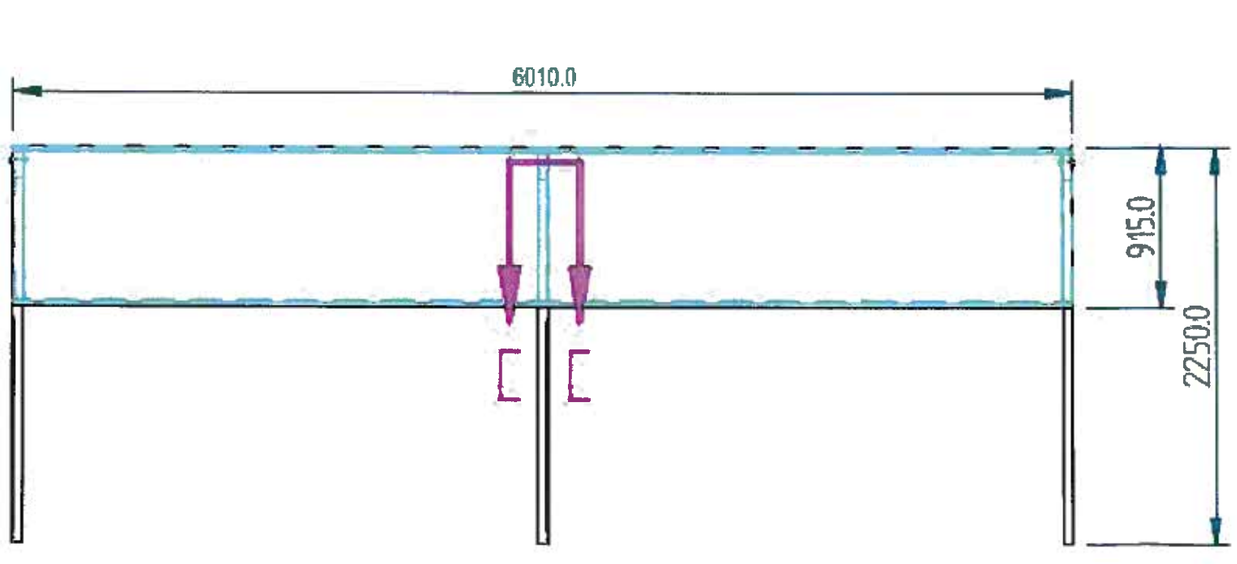

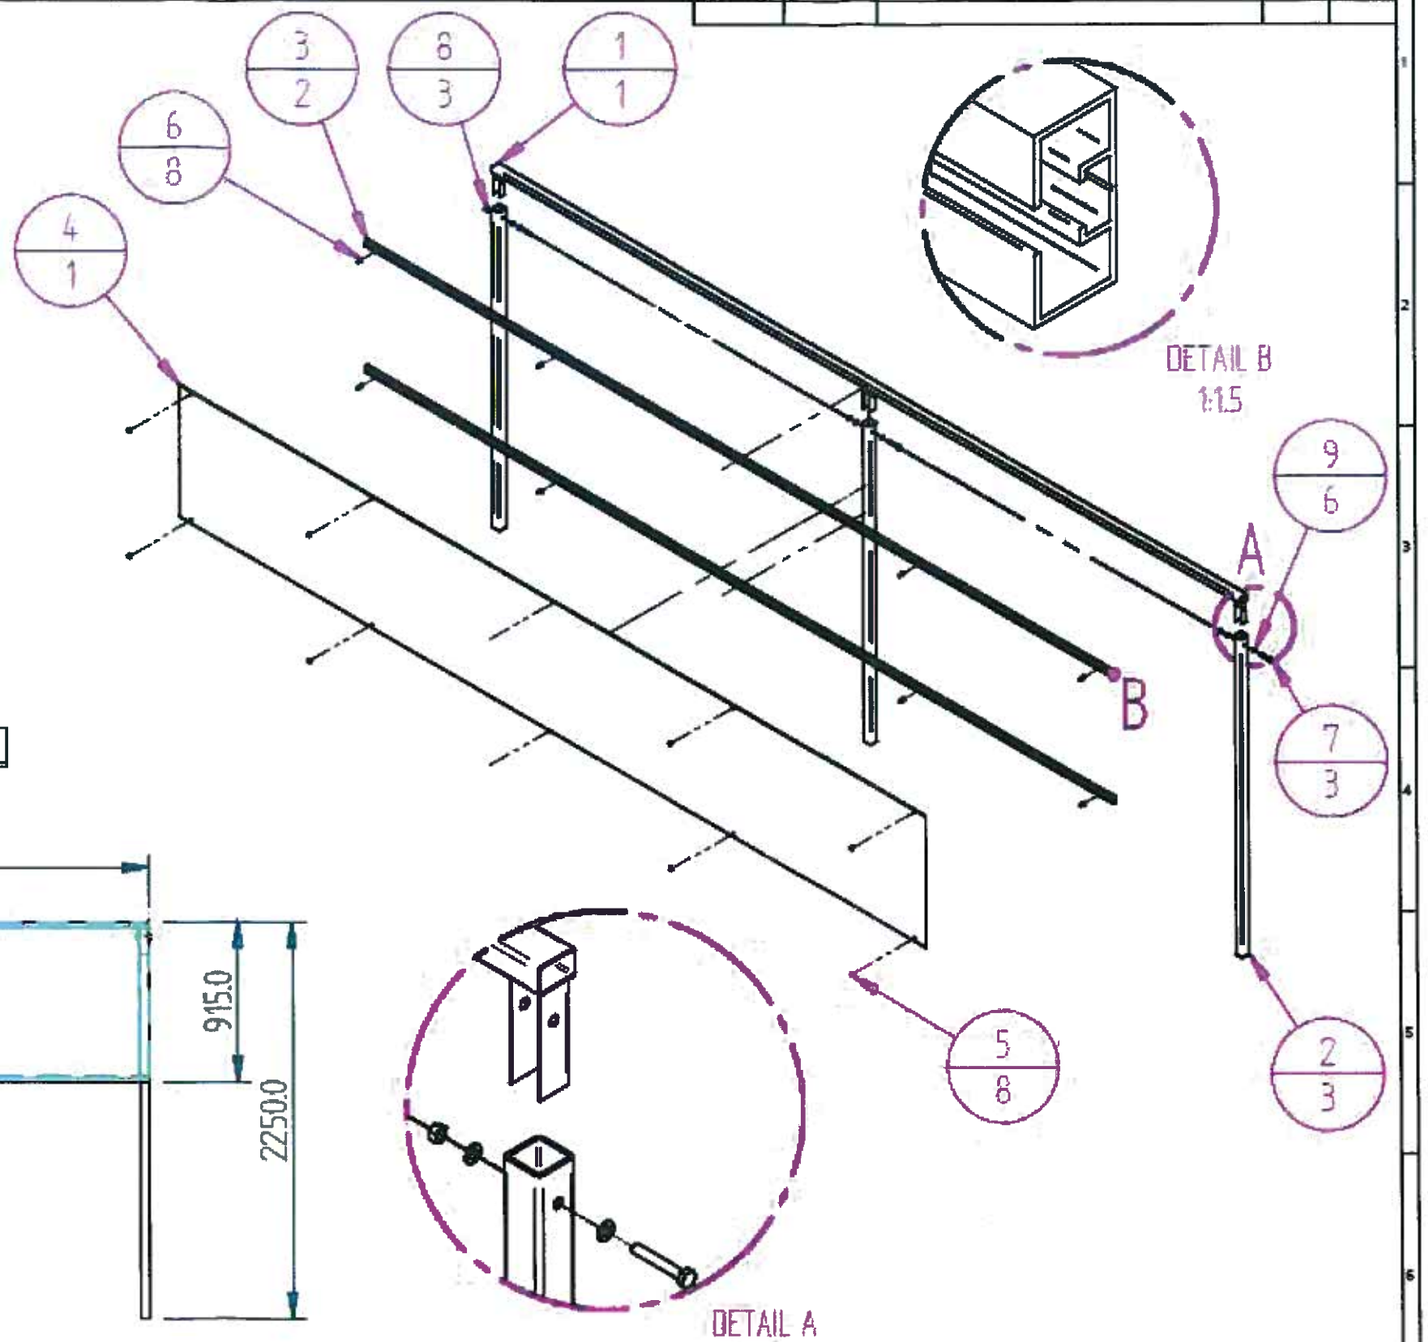

Omega Signs
Omega Signs Limited
Kippax Business Park, Kippax Approach, Leeds LS25 7BJ
Tel: 0113 249 3000 Fax: 0113 249 2228
E: info@omega-signs.co.uk
W: www.omega-signs.co.uk

THIS DRAWING IS THE PROPERTY OF OMEGA SIGNS LTD AND MUST NOT BE PASSED TO THIRD PARTIES WITHOUT PRIOR CONSENT. ANY UNAUTHORISED USE OF THIS DRAWING WILL RESULT IN A DESIGN FEE BEING CHARGED.

CLIENT	ASDA	TITLE	ARRGT - BANNER ASSEMBLY			SCALE	1:50
TREATMENT				DRAWN BY	ian wilson	DATE	14/01/2010
MATERIAL				APPROVED BY	ian wilson	SHEET	1 OF 1

DRG No. 91238A01

ISSUE No. 1