

Front Elevation

Main Entrance Elevation facing Cliff Road - Scale 1:50




Side Elevation

Scale 1:50



Rear Elevation

Scale 1:50

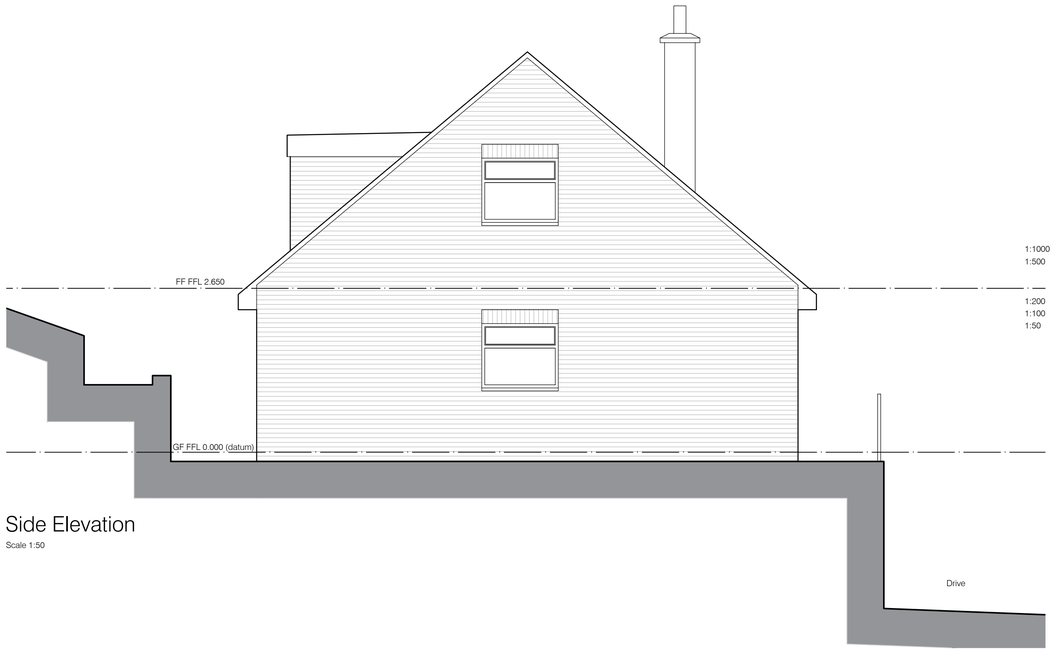

Side Elevation

Scale 1:50

DO NOT SCALE FROM THIS DRAWING.

ALL DIMENSIONS ARE TO BE CHECKED ON SITE AND CONFIRMED TO AUTHOR

PLEASE NOTIFY ANY DISCREPANCIES OR VARIATIONS BEFORE WORK ON THE RELEVENT SECTION COMMENCES.

THE BUILDER / CONTRACTOR IS RESPONSIBLE FOR SETTING-OUT, CO-ORDINATION OF THE WORKS AND FOR COMPLYING WITH STATUTE.

THIS DRAWING SHALL BE READ IN CONJUNCTION WITH ALL RELEVANT CONSULTANTS AND / OR SPECIALISTS DRAWINGS / DOCUMENTS.

THE MATERIALS AND WORKMANSHIP OF ALL RELEVANT TRADES AND BUILDING OPERATIONS SHALL COMPLY WITH THE RECOMMENDATIONS OF CURRENT BRITISH STANDARDS AND CODES OF PRACTICE.

STRUCTURAL CALCULATIONS TAKE PRECEDENT OVER THE DRAWINGS.

IF IN DOUBT, ASK.

NOTES

1:1000	0		10		20		30		40		50		60		70		80		90	100m
1:500	0				10				20				30				40			50m
1:200	0		2		4		6		8		10		12		14		16		18	20m
1:100	0		1		2		3		4		5		6		7		8		9	10m
1:50	0				1				2				3				4			5m

REVISIONS

PROJECT

Proposed Roof Conversion
41B Cliff Road
Darfield
Barnsley

CLIENT

Mrs Richardson

SCALE	DATE	DWG. No.
1:50	Feb 2019	173-02

STATUS / DRAWING PURPOSE

Planning

DRAWING

Elevations as Existing

proposed roof conversion
cliff road, darfield

existing elevations
Scale 1:50