

DETACHED PLAY ROOM/SUMMER HOUSE

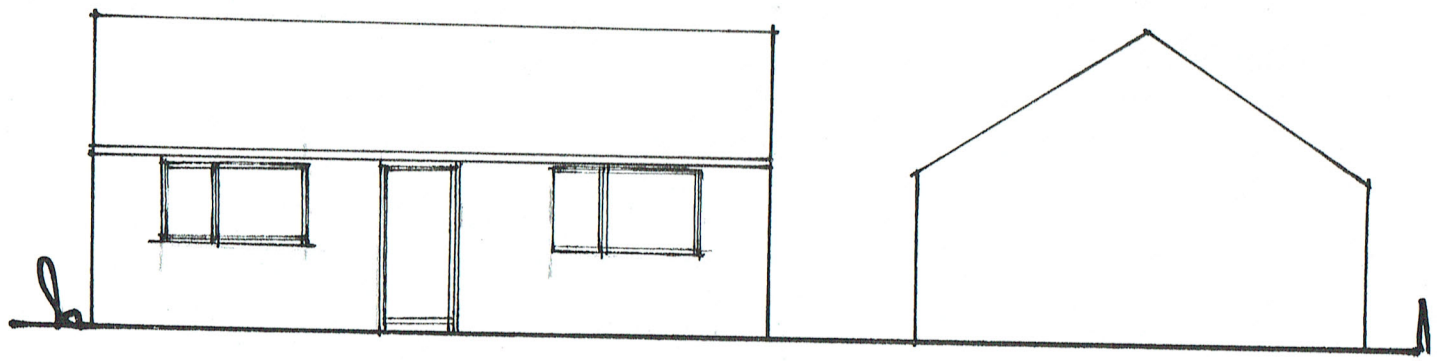


FRONT ELEVATION (TO GARDEN)


SIDE ELEVATION

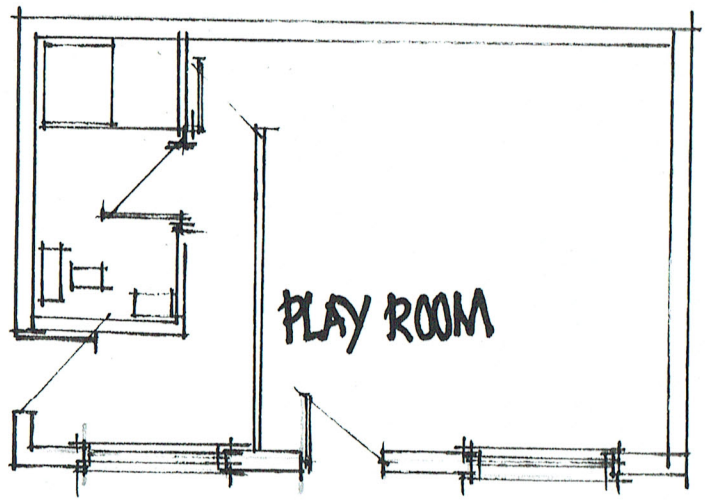

PLAN

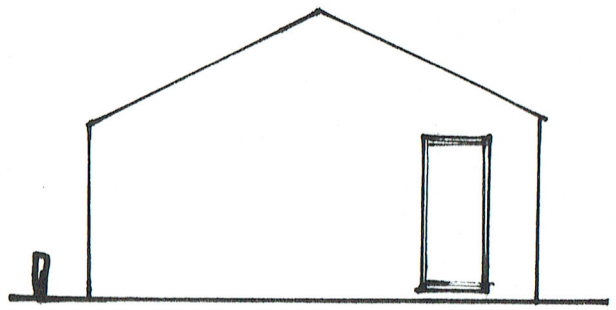


SIDE ELEVATION

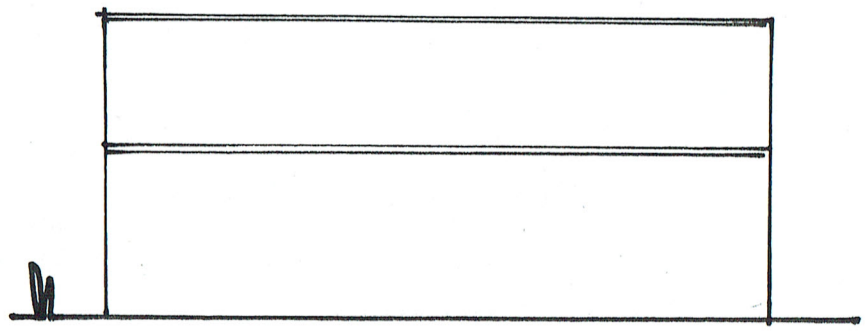

REAR ELEVATION

SCALE 1:100

BLOCK PLAN -
DARLEY AVENUE, WARD GREEN

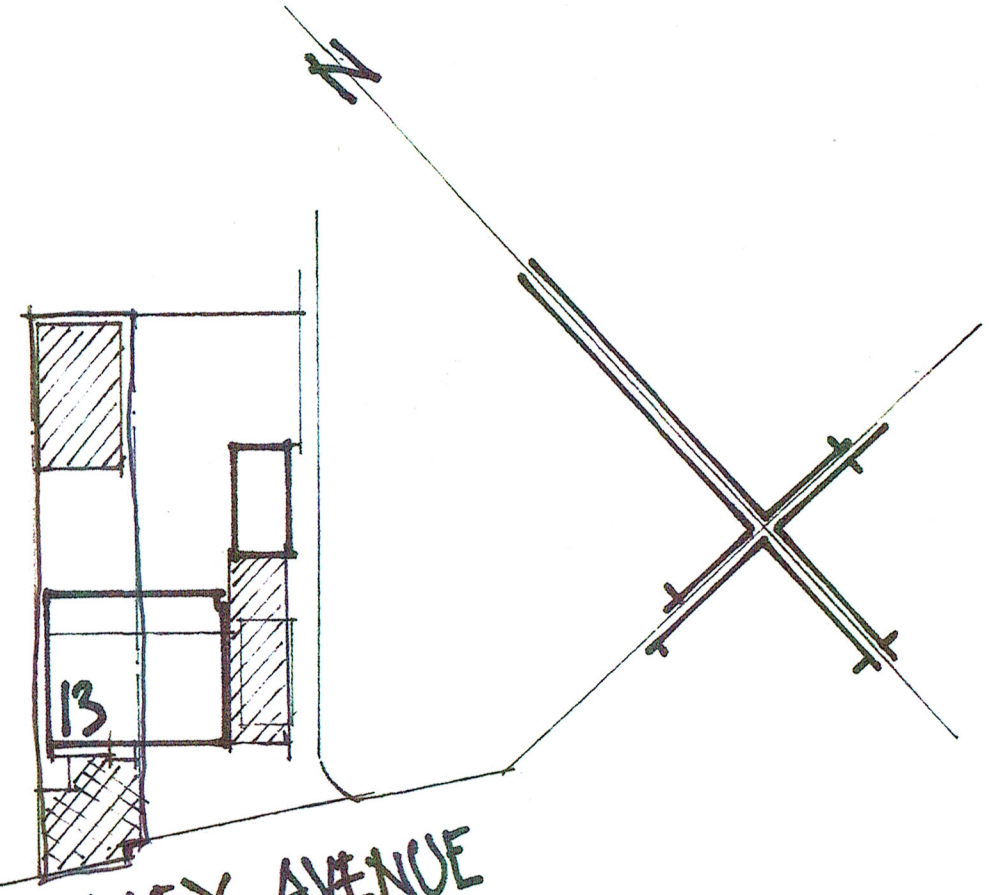

SCHEDULE OF PROPOSALS

HARDSURFACE FRONT
REMOVE FRONT GATES
FORM NEW PORCH AND CANOPY
PROPOSED PLAYROOM

SCALE 1:500