



## Layout Plan
Scale 1:100

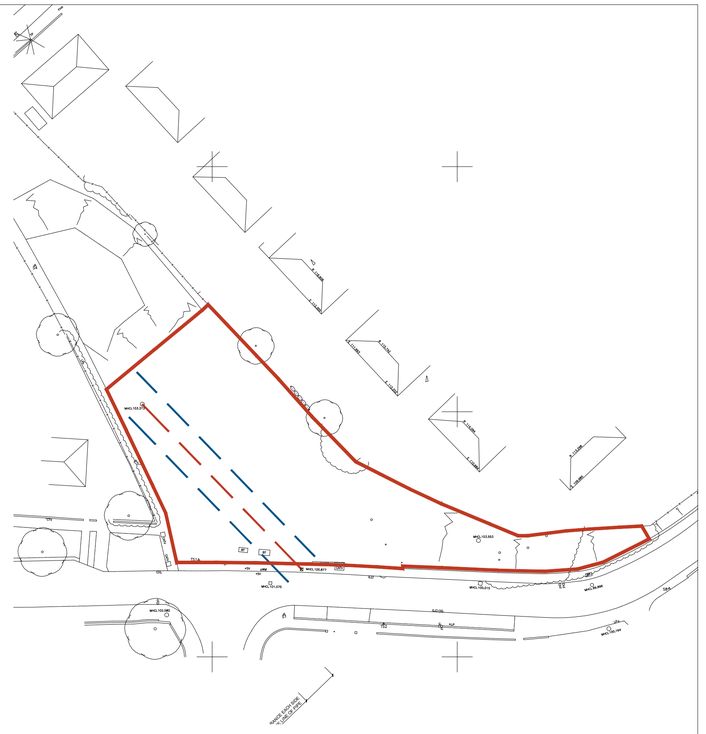

## Location Plan
Scale 1:500

White Agus PARTNERSHIP
OFFICE ONE,
34 VICTORIA ROAD,
BARNSLEY,
S70 2BU
Phone: 01226 208482
Email: info@whiteaguspartnership.co.uk
Web: www.whiteaguspartnership.co.uk

ARCHITECTURAL SERVICES

| Project. | Client. |
|---|---|
| RESIDENTIAL DEVELOPMENT AT GREENSIDE LANE, HOYLAND BARNSLEY | GEM CONSTRUCTION LTD |
| Drawing Title. SITE PLAN | Date. NOVEMBER 2019 / Scale. 1:50 @ A1 |
| | Ref. 17-040 / Dwg. No. 24 / Rev. |

| Date | Suffix | Description | Date | Suffix | Description |
|---|---|---|---|---|---|
| | | | | | |