
All dimensions in mm unless otherwise stated
The contractor must verify all dimensions on site before commencing on site
Architect must be notified of any suspected discrepancies or omissions
Scaled dimensions to be confirmed by the Architect

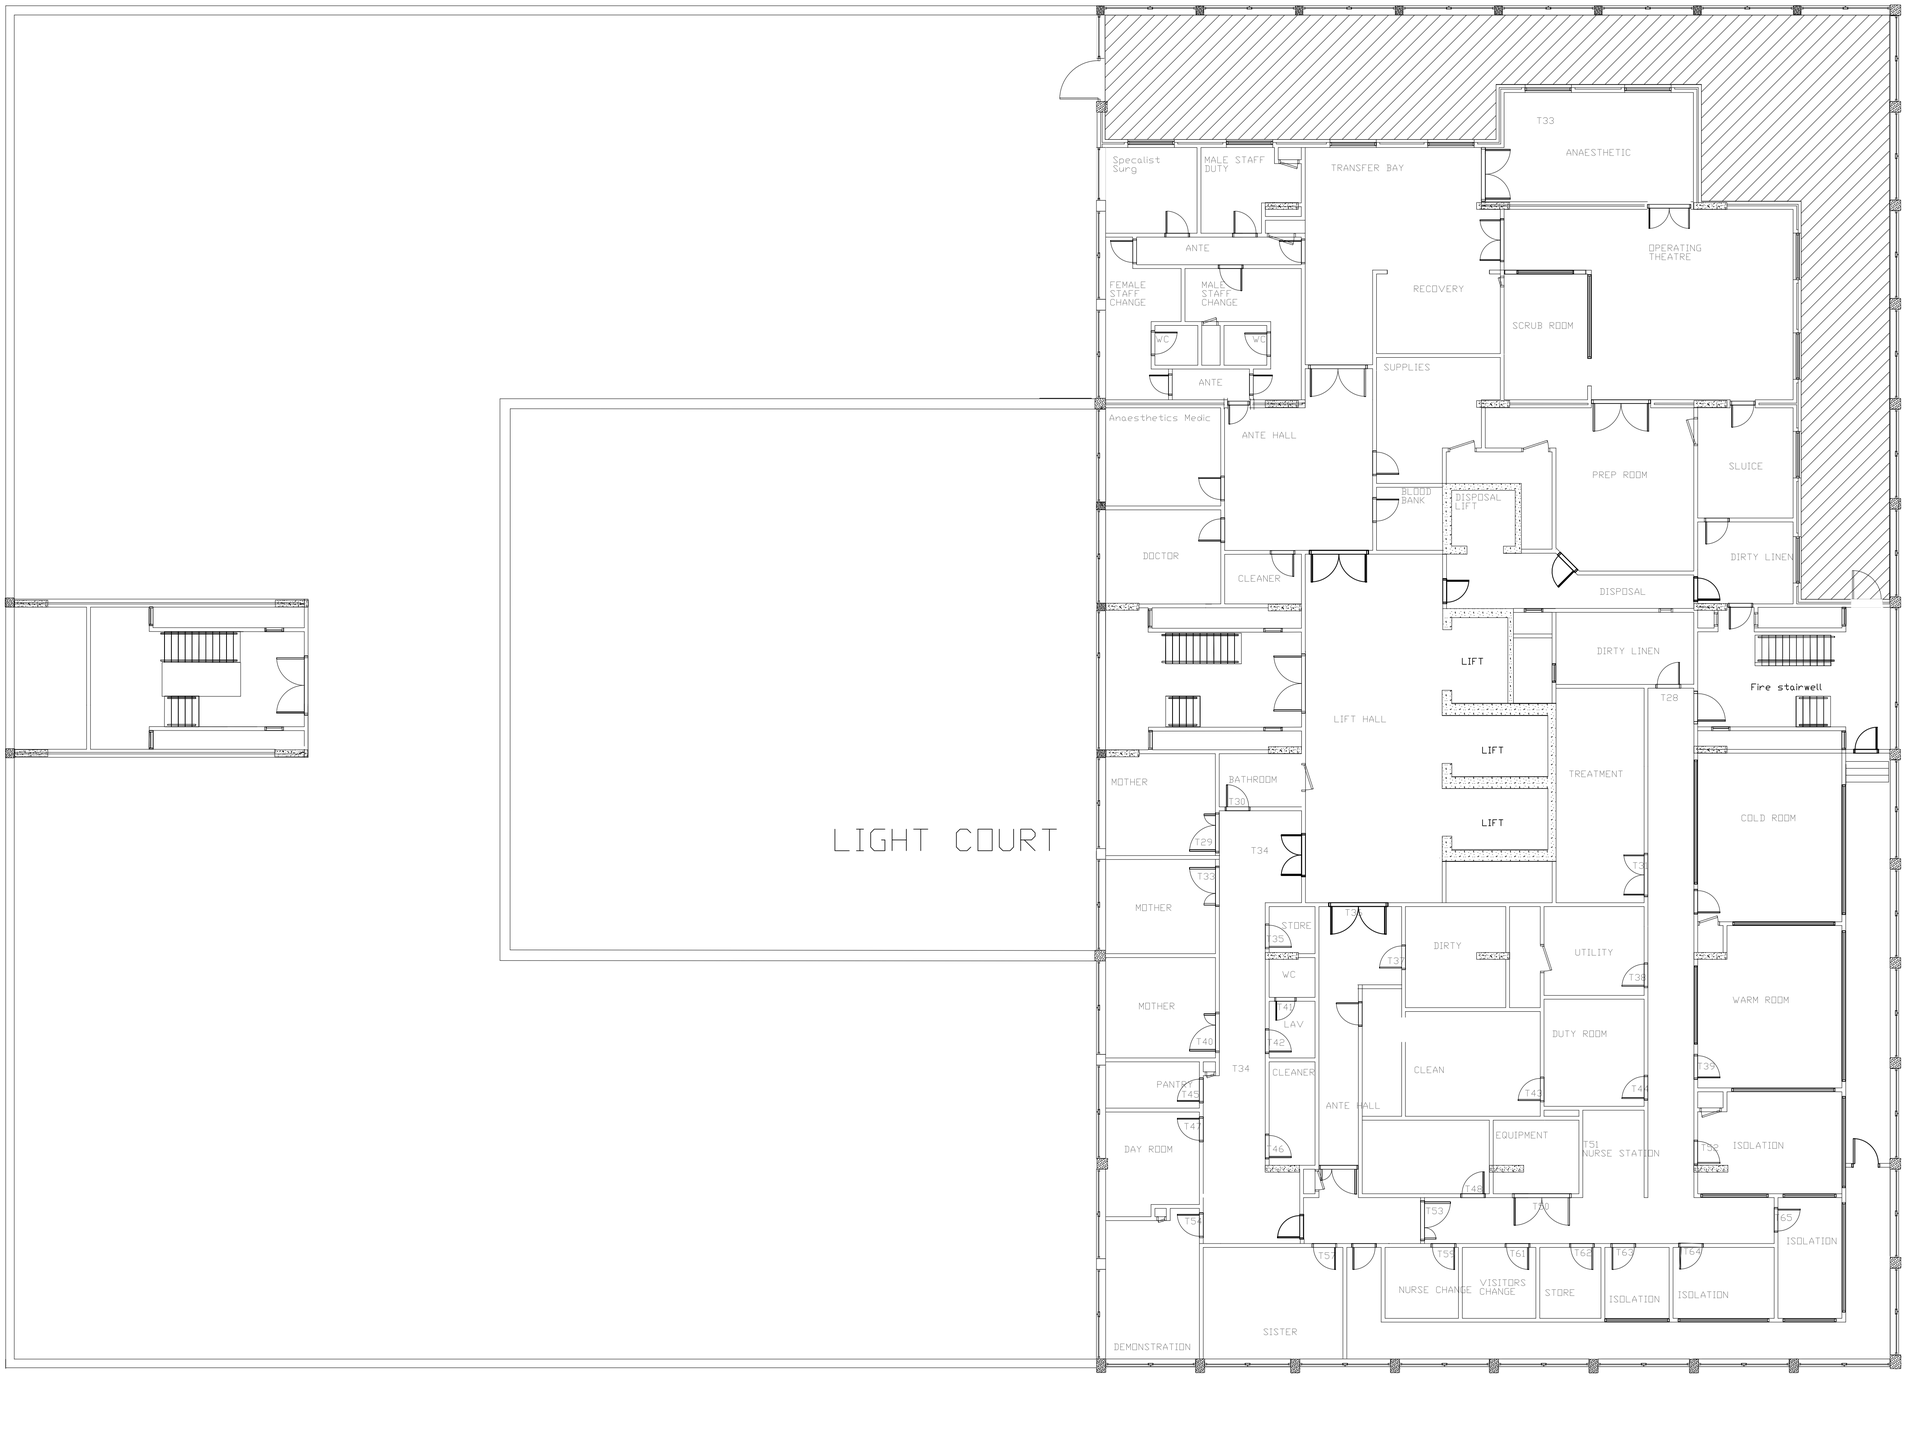

0m 5m 10m

Scale Bar

Revisions

A - 17/10/12 - Proposed window profiles shown
B - 02/11/12 - Window/Door Tags Added
C - 14/11/12 - Window/Door Tags Tags Removed for Planning

Barnsley NHS Trust

Barnsley Hospital
Gawber Road
Barnsley

Proposed Window Replacement
Maternity Unit
Proposed Third Floor Plan

Scale 1:100@A1 / 1:200@A3

b&c
beaumont & cowling
chartered architects

15 collegiate crescent
sheffield
S10 2BA
t: 0114 266 3001
f: 0114 266 3002

w: www.beaumontandcowling.co.uk
e: sheffield@beaumontandcowling.co.uk

Date 28.9.12 | No. 3305/25 | Rev. C

Y:\Staff\Current\Barnsley Hospital\3305 Maternity Block Windows\Working\Proposed Plans\Aug 31 - Proposed Third Floor Rev 1.4.12 (2012.12.06).ti, DwnPaper, DWG To PDF.pc3, ISO full bleed A1 (841.00 x 594.00 MM), 1:1