
THIS DRAWING IS COPYRIGHT
DIMENSIONS ARE NOT TO BE SCALED FROM THIS DRAWING
ELECTRONIC DATA IS NOT TO BE AMENDED/DELETED WITHOUT
AXON ARCHITECTS PERMISSION

REV	DATE	INIT	DESCRIPTION
A	07-12-11	NJA	UPDATED FOLLOWING CLIENT INSTRUCTION
B	14-12-11	NJA	UPDATED FOLLOWING CLIENT INSTRUCTION

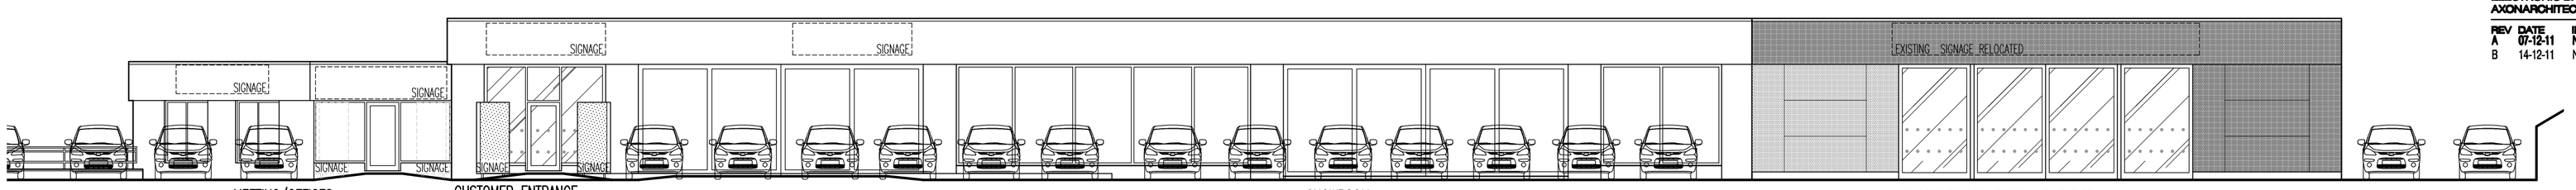


MEETING/OFFICES
ENTRANCE DOOR AND SIGNAGE RELOCATED TO ADJACENT OPENING


CUSTOMER ENTRANCE
NEW GLAZED CUSTOMER ENTRANCE DOORS. EXISTING TOTEM SIGNAGE RELOCATED

SHOWROOM

CLADDING TO MATCH EXISTING. NEW PAIR OF SLIDING DOORS FOR VEHICLE ACCESS TO SHOWROOM TO MATCH EXISTING FENESTRATIONS.

PROPOSED FRONT ELEVATION

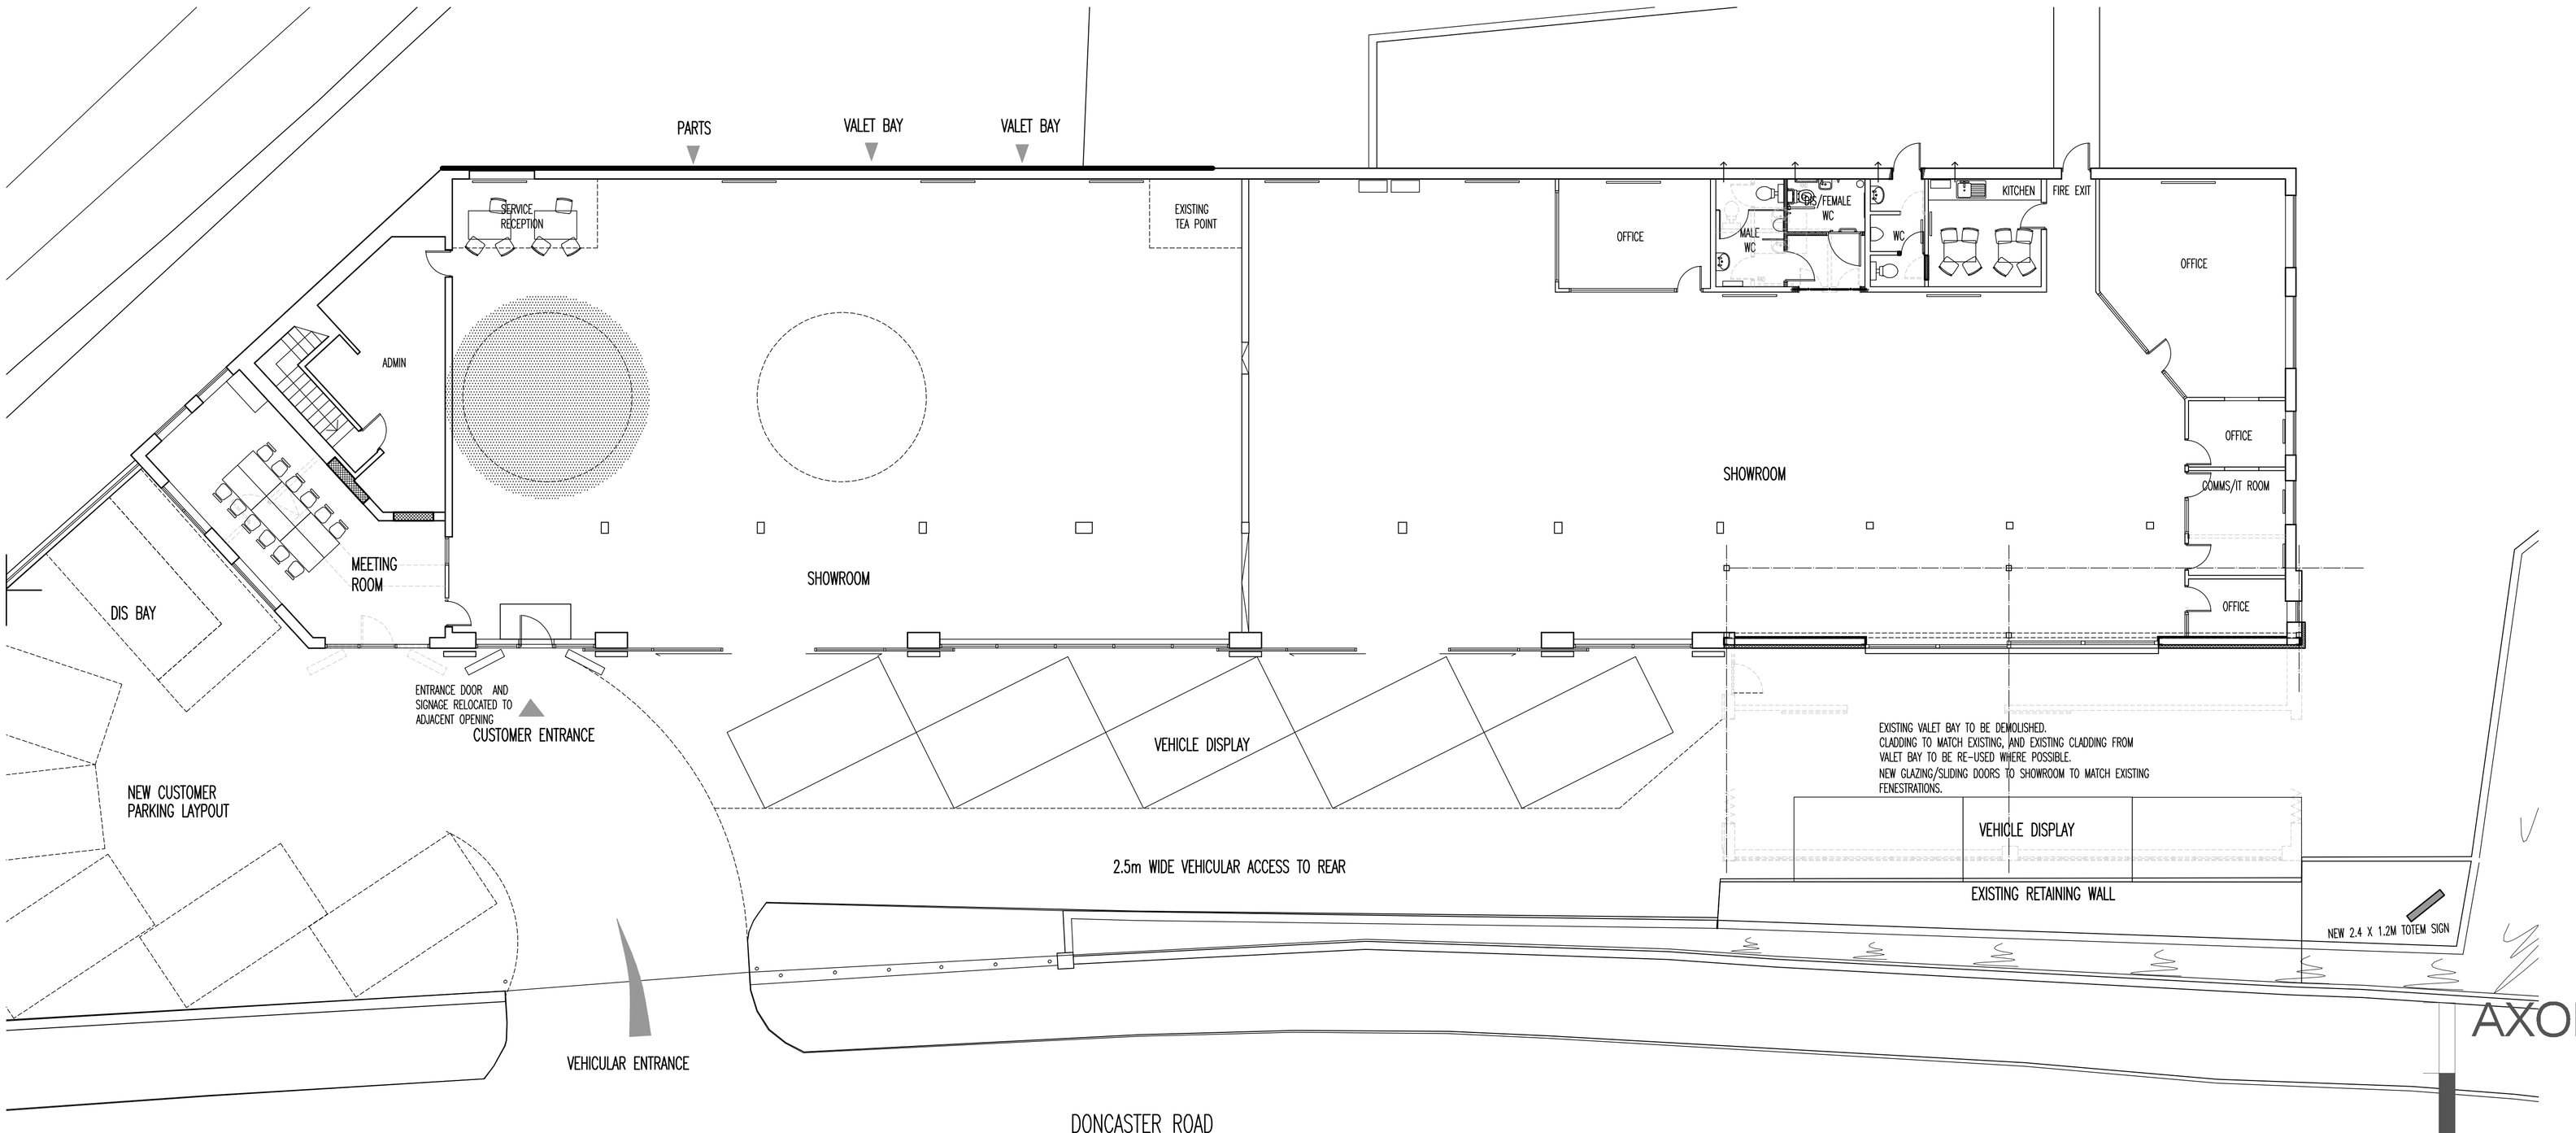

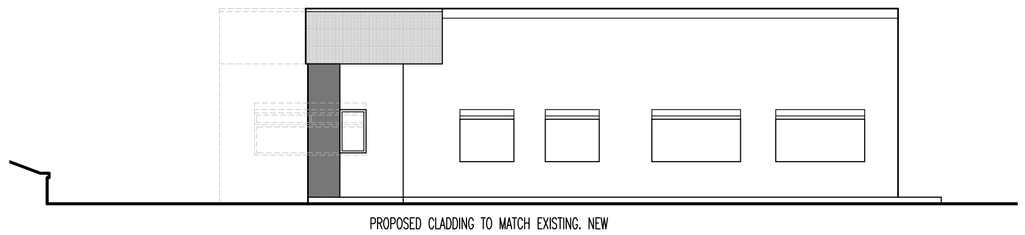

PROPOSED CLADDING TO MATCH EXISTING. NEW WINDOW TO OFFICE TO MATCH EXISTING FENESTRATIONS.

PROPOSED SIDE ELEVATION

DISCLAIMER NOTES:

DRAWING SUBJECT TO FOLLOWING CONDITIONS:

SITE LEVEL SURVEY
MEASURED BUILDING SURVEY
CONFIRMATION OF LEGAL BOUNDARY & EASEMENTS
GROUND INVESTIGATION BY OTHERS
STATUTORY AUTHORITY SERVICES INVESTIGATION
PLANNING AUTHORITY COMMENTS/APPROVAL
HIGHWAY AUTHORITY COMMENTS/APPROVAL
CONSERVATION OFFICER COMMENTS/APPROVAL
FLOOD RISK ASSESMENT
PARTY WALL ACT 1996

AXONArchitects
+ Masterplanners

W5 The Quarters, 65 Druid St,
Hinckley, Leicestershire,
LE10 1QG, England.

T: 01455 633556
F: 01455 233773
E: mail@axon-architects.com
W: www.axon-architects.com

RIBA Chartered Practice

CLIENT
VERTU PLC

PROJECT
Proposed Refurbishments to Existing
Seat Dealership
Doncaster Road, Barnsley

STATUS	DATE	
Planning	02.08.2011	
DRAWN	CHECKED	SCALE
dja	nja	1:100

DRAWING
Proposed Showroom Alterations

DRAWING No.	REVISION
111040-PL03	B