


SOUTH ELEVATION


EAST ELEVATION

NORTH ELEVATION


WEST ELEVATION

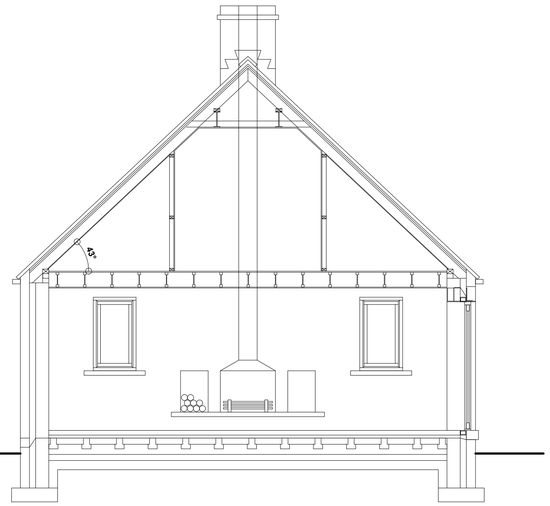


SECTION AA SCALE 1:50

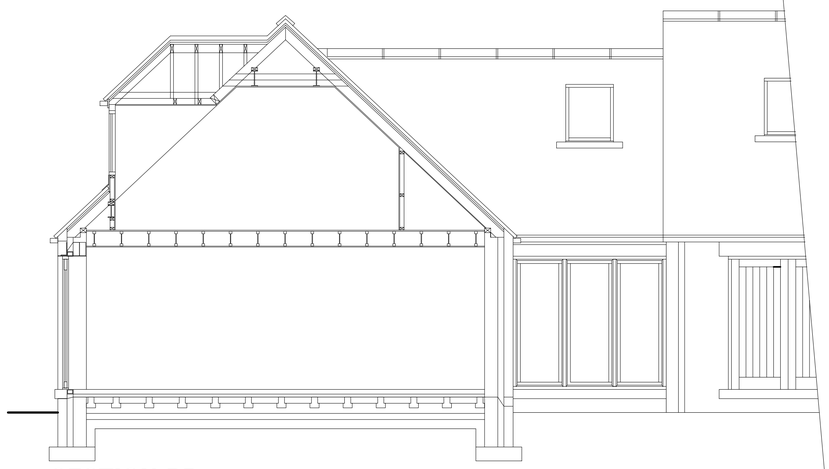


SECTION BB SCALE 1:50

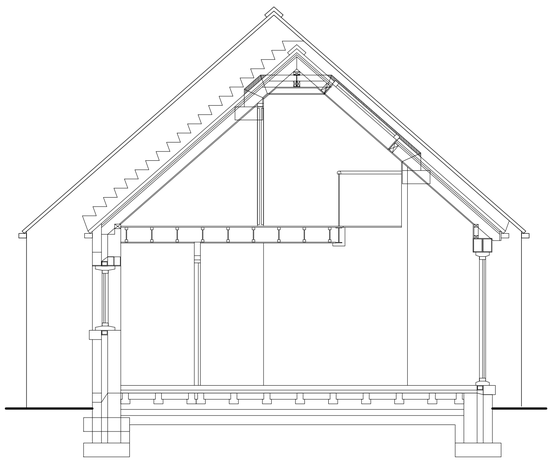


SECTION CC SCALE 1:50

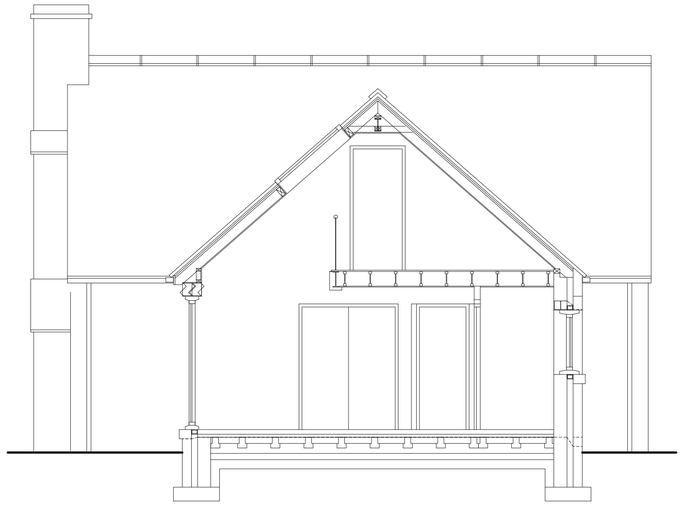

SECTION DD SCALE 1:50

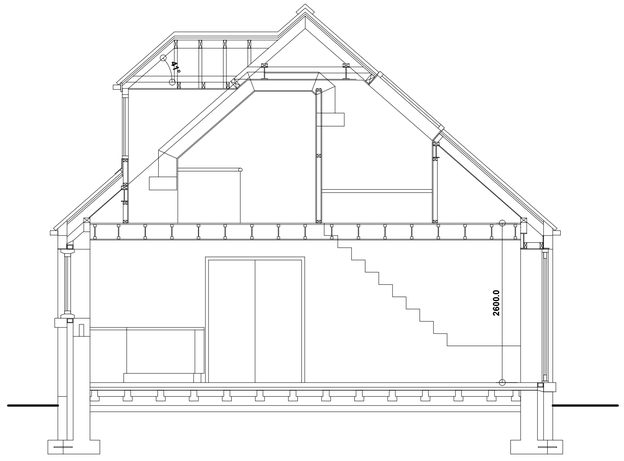

SECTION EE SCALE 1:50

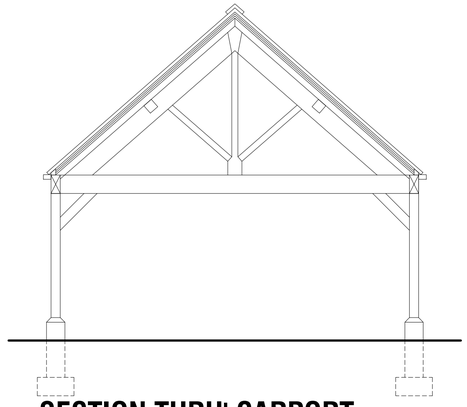

SECTION THRU' CARPORT SCALE 1:50

NYP

Chartered Institute of Architectural Technologists
Registered Practice

1. THIS DRAWING AND THE COPYRIGHTS AND PATENTS THEREIN ARE THE PROPERTY OF NYP ARCHITECTURAL SERVICES LLP REGISTERED IN ENGLAND AND WALES No. 4631338 AND MAY BE USED OR REPRODUCED ONLY UNDER CONTRACT.

2. CONTRACTORS AND SUB-CONTRACTORS MUST CHECK AND AGREE ALL DIMENSIONS BEFORE PREPARING SHOP DRAWINGS OR COMMENCING WORK ON SITE.

3. CONTRACTORS ARE RESPONSIBLE FOR INFORMING THE DESIGNER OF ANY DISCREPANCY DISCOVERED ON THIS DRAWING OR BETWEEN THIS DRAWING AND ANY OTHER RELATED DOCUMENT ISSUED UNDER THE STANDARD FORM OF CONTRACT IN RESPECT OF THE WORK.

4. WRITTEN DIMENSIONS ONLY ARE TO BE USED FROM THIS DRAWING. IF IN ANY DOUBT ASK FOR CLARIFICATION.

Notes.

registered LABC
Partner Authority Scheme

Revisions.

Date	Suffix	Description	Date	Suffix	Description

NYP ARCHITECTURAL SERVICES LIMITED
BBIC, Innovation Way, Barnsley, S75 1JL. Tel: 01226 200989. E-mail : scott@nypas.co.uk / stephen@nypas.co.uk

Project. 99 JEBB LANE HAIGH, BARNSLEY S75-4BT		Client. MR R MOORE	
Drawing Title. SURVEY AS EXISTING ELEVATIONS & SECTIONS		Date. MARCH 2020	Scale. AS INDICATED
		Ref. 101-23	Dwg. No. 02 / Rev.

SHEET SIZE A1