

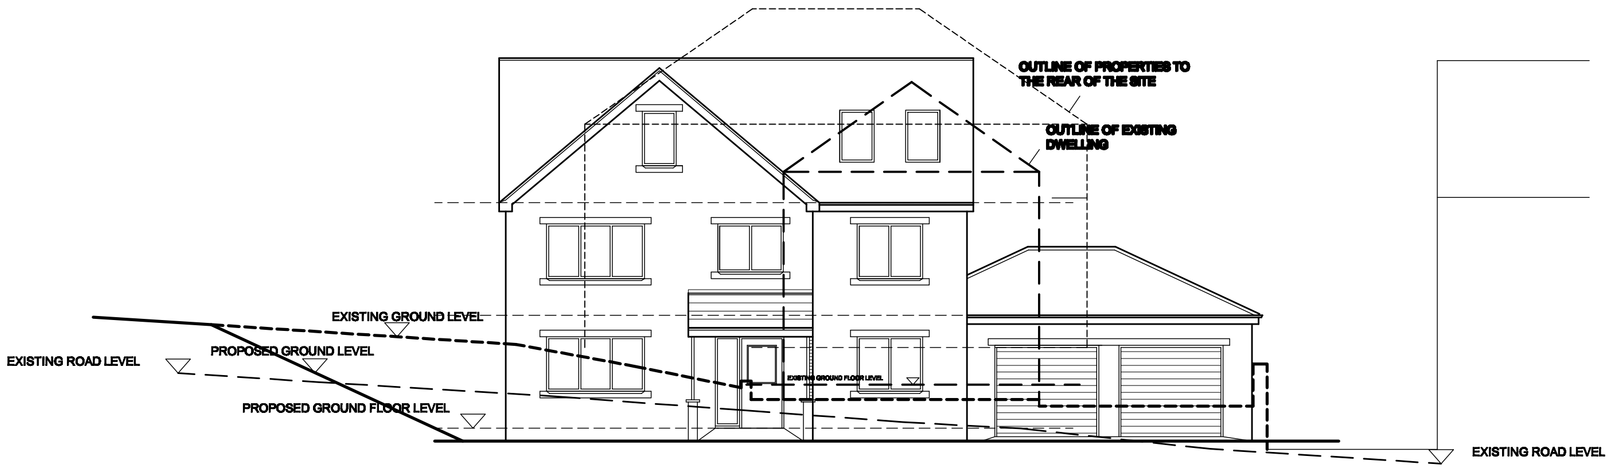



SECTION A-A

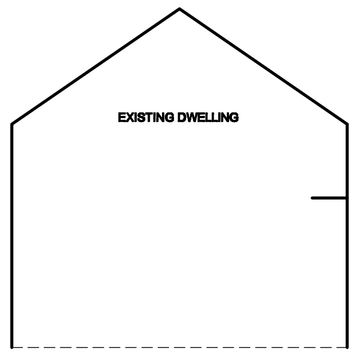

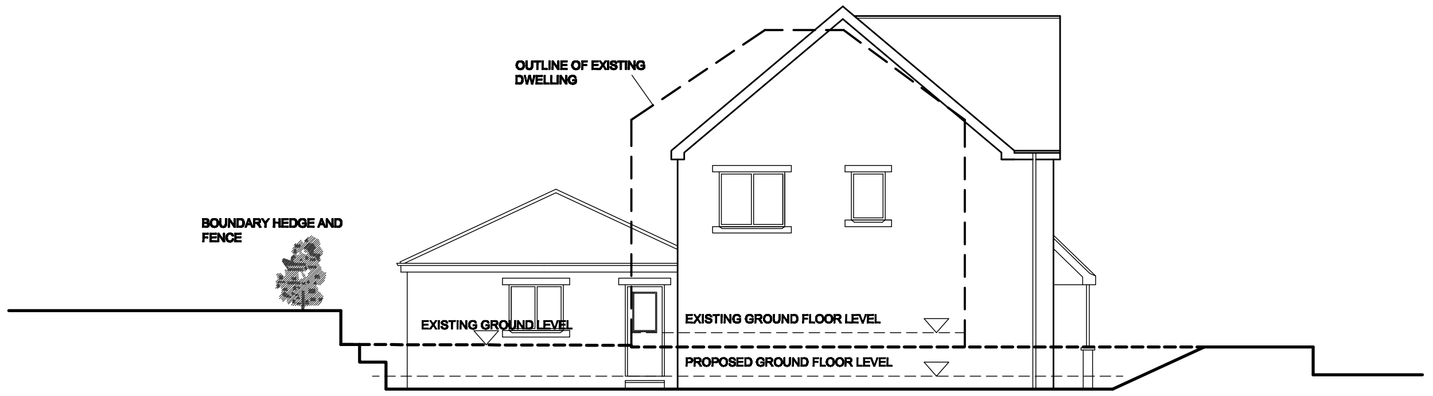

SECTION B-B

60.000

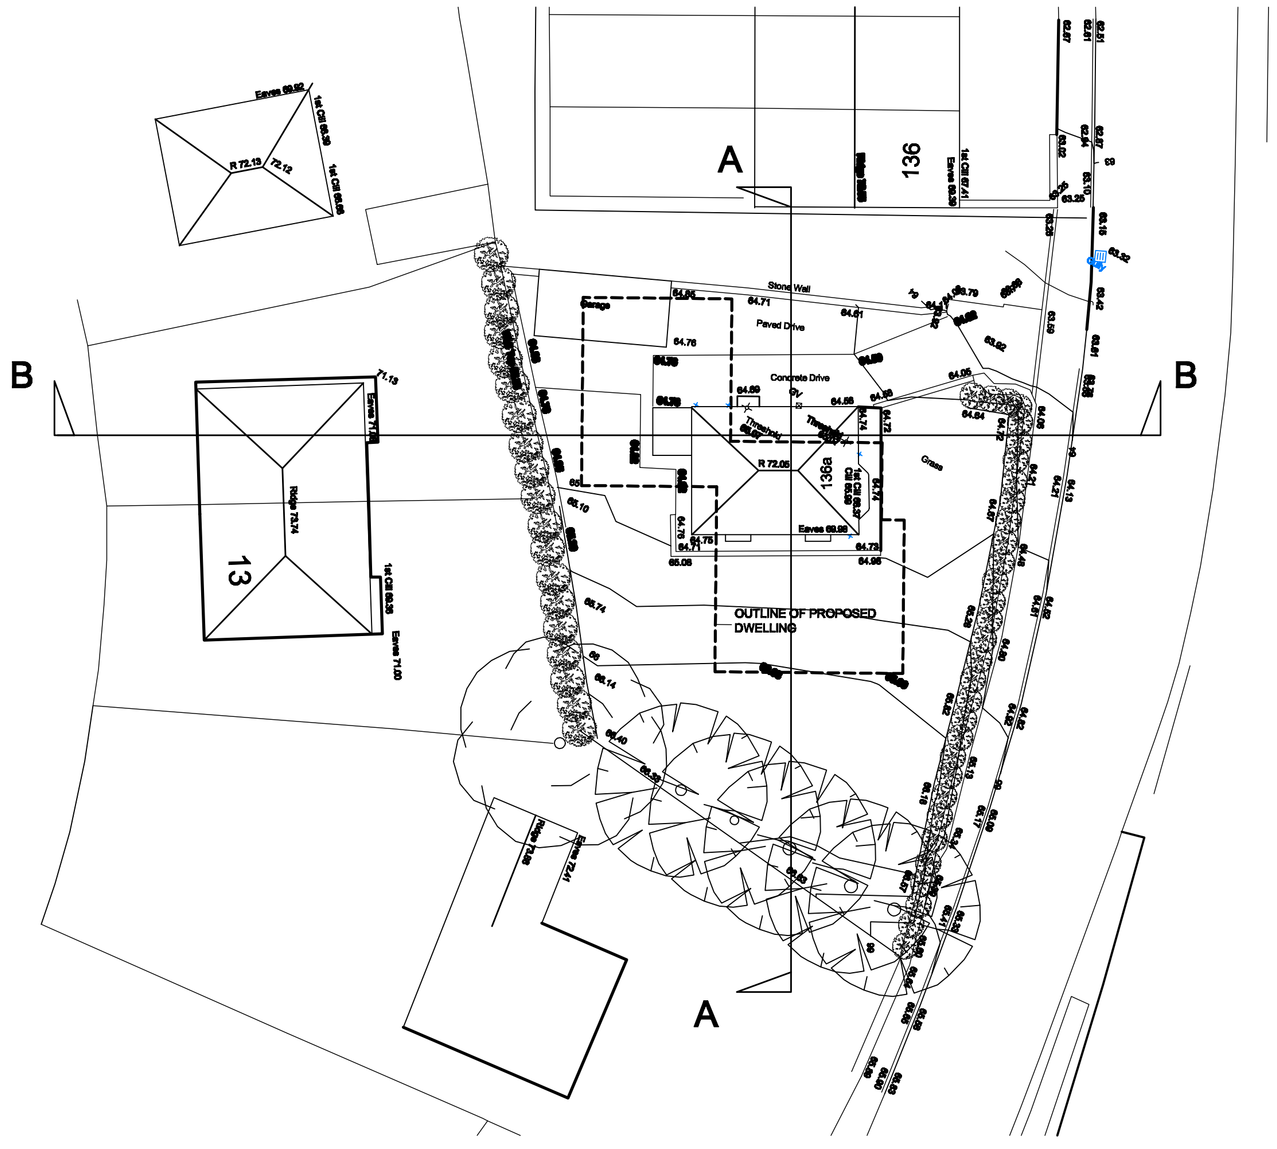

SITE PLAN
1:200

White Agus Partnership	PROVIDENCE VILLA, 42 SACKVILLE STREET, BARNSLEY. S70 2DB Phone: 01226 208482 Fax: 01226 283090 Email: info@whiteaguspartnership.co.uk Web: www.whiteaguspartnership.co.uk SURVEYORS AND BUILDING DESIGN CONSULTANTS
Project. PROPOSED DWELLING AT 136A STATION ROAD ROYSTON, BARNSLEY	Client. MR LUNN & MRS HURD
Drawing Title. SITE SECTIONS	Date. May 2012 Scale. 1:100 & 1:200 @ A1
	Ref. 11-083 Dwg. No. 05 Rev.

Date		Suffix	Description	Date		Suffix	Description