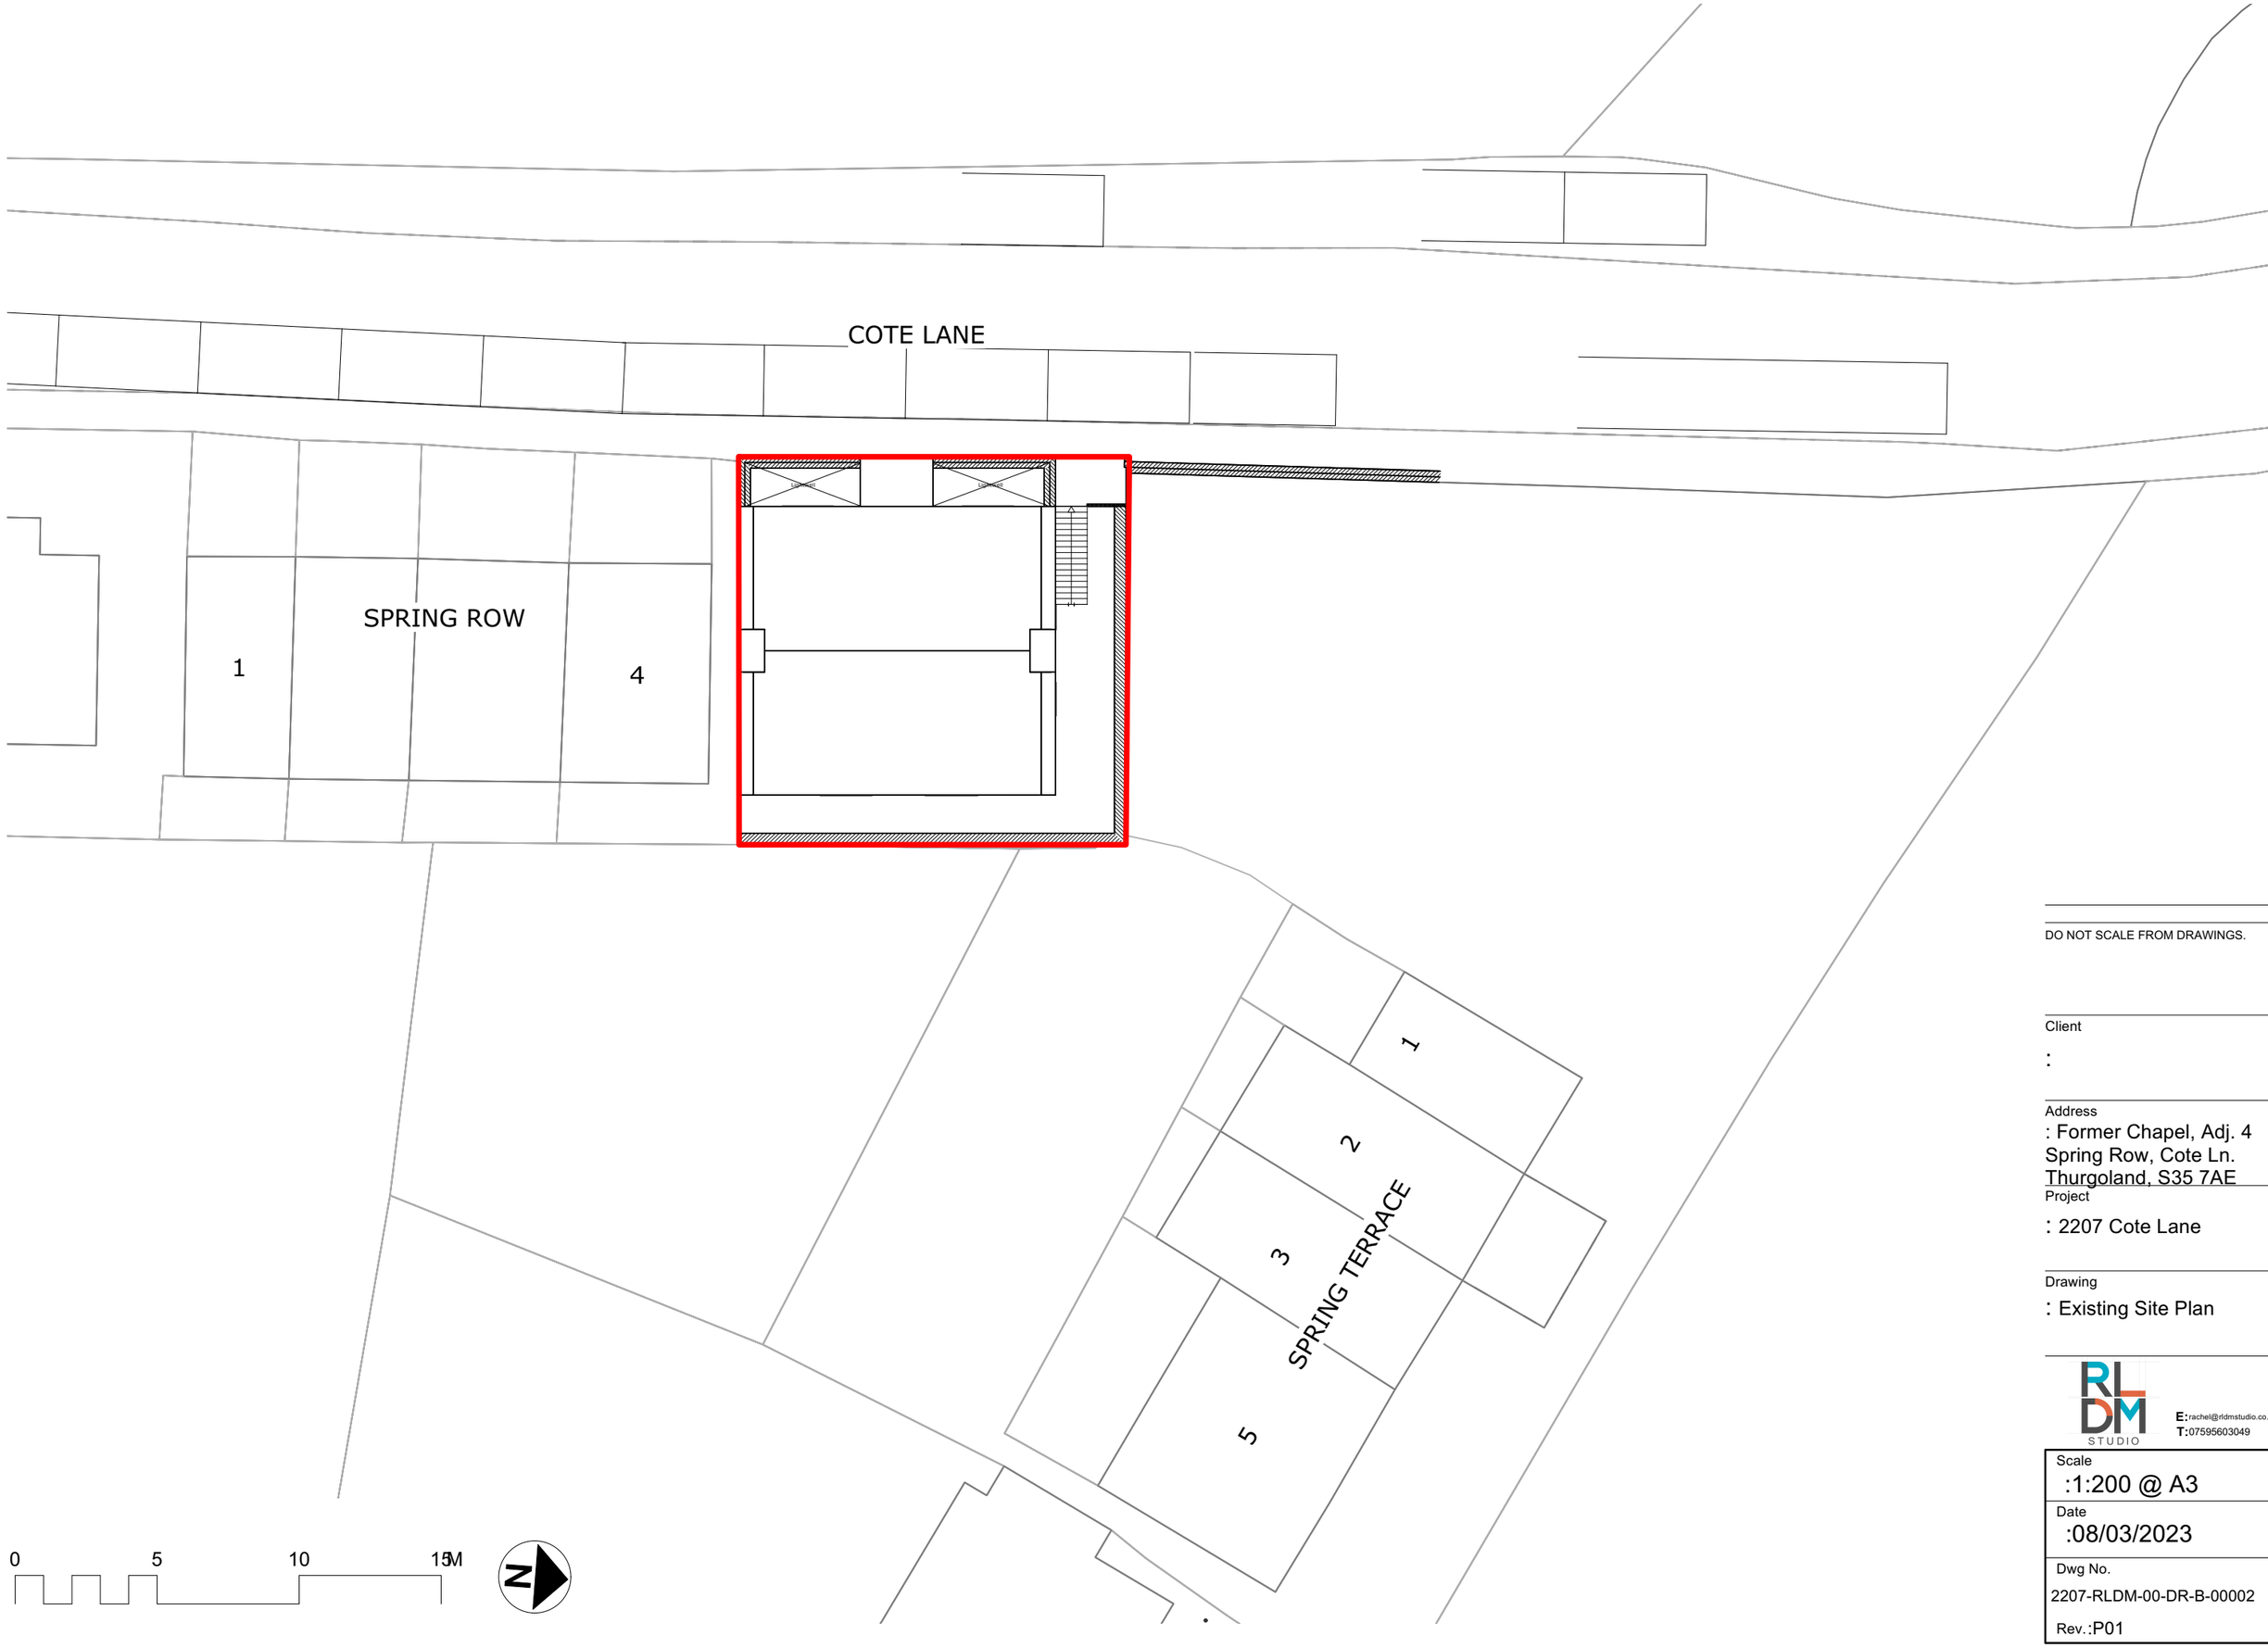


DO NOT SCALE FROM DRAWINGS.

Client
:

Address
: Former Chapel, Adj. 4 Spring Row, Cote Ln. Thurgoland, S35 7AE

Project
: 2207 Cote Lane

Drawing
: Existing Site Plan

RLDM STUDIO
E: rachel@rldmstudio.co.uk
T: 07595603049

Scale
:1:200 @ A3

Date
:08/03/2023

Dwg No.
2207-RLDM-00-DR-B-00002

Rev.:P01