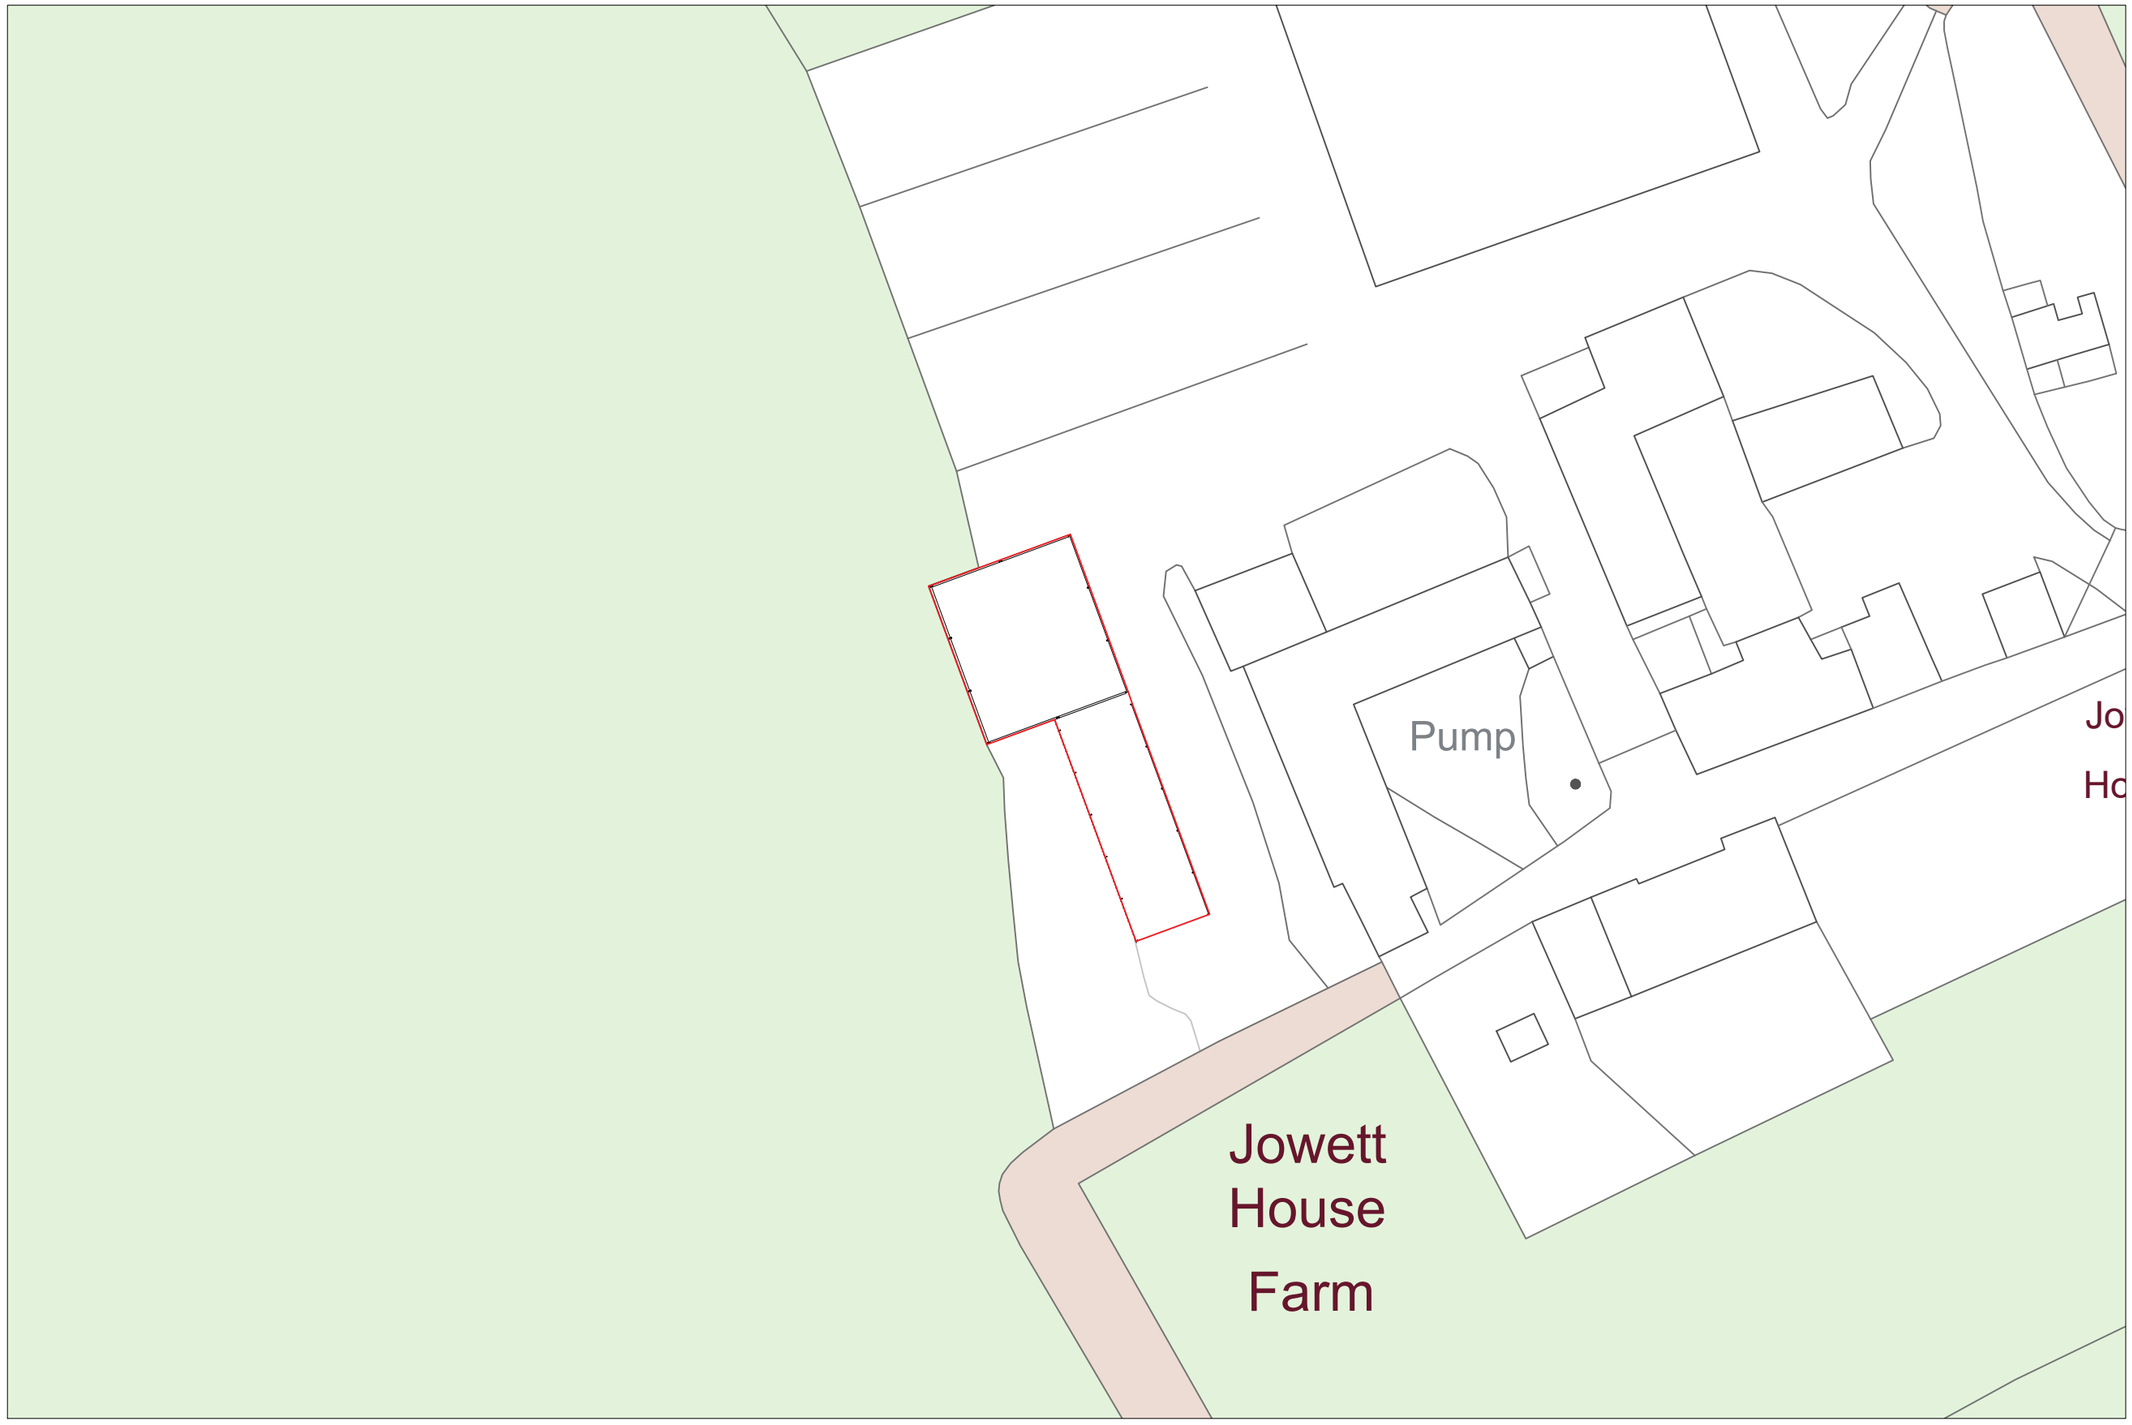


EXISTING SITE PLAN

1:500 0 10 20 30 40 50 m

GENERAL NOTES:

Drawing copyright of DS&L Property Consulting Ltd.

Dimensions should be checked and verified on site prior to any construction or alteration.

Site Address:
Jowett Farm Building, Jowett House Ln, Cawthorne, S75 4AS

Project:
Class Q Barn Conversion

Drawing title:
Existing Site Plan

Status:		Date:
Planning		April 2024

Project no:	Drawing no:	Revision:	Scale:
FP-Jow-Q	08	-	1:500@A3

DAVEY STONE ASSOCIATES