
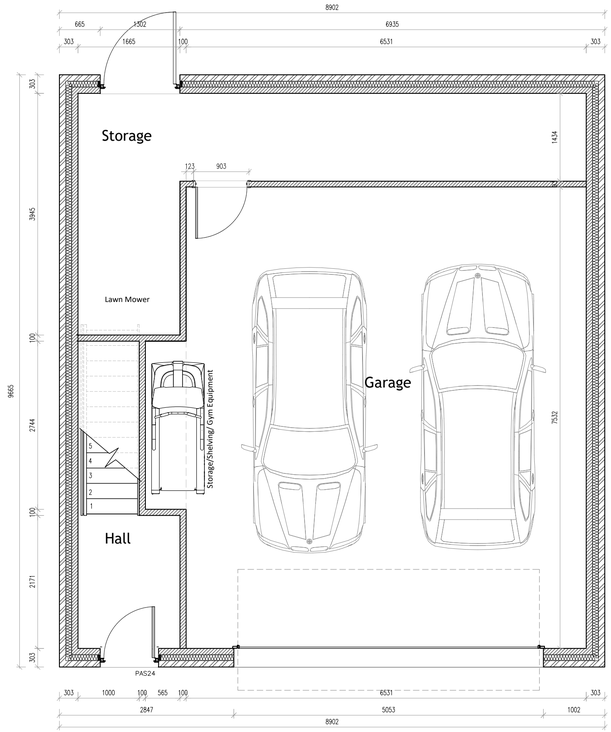


Ground Floor Plan 1:50

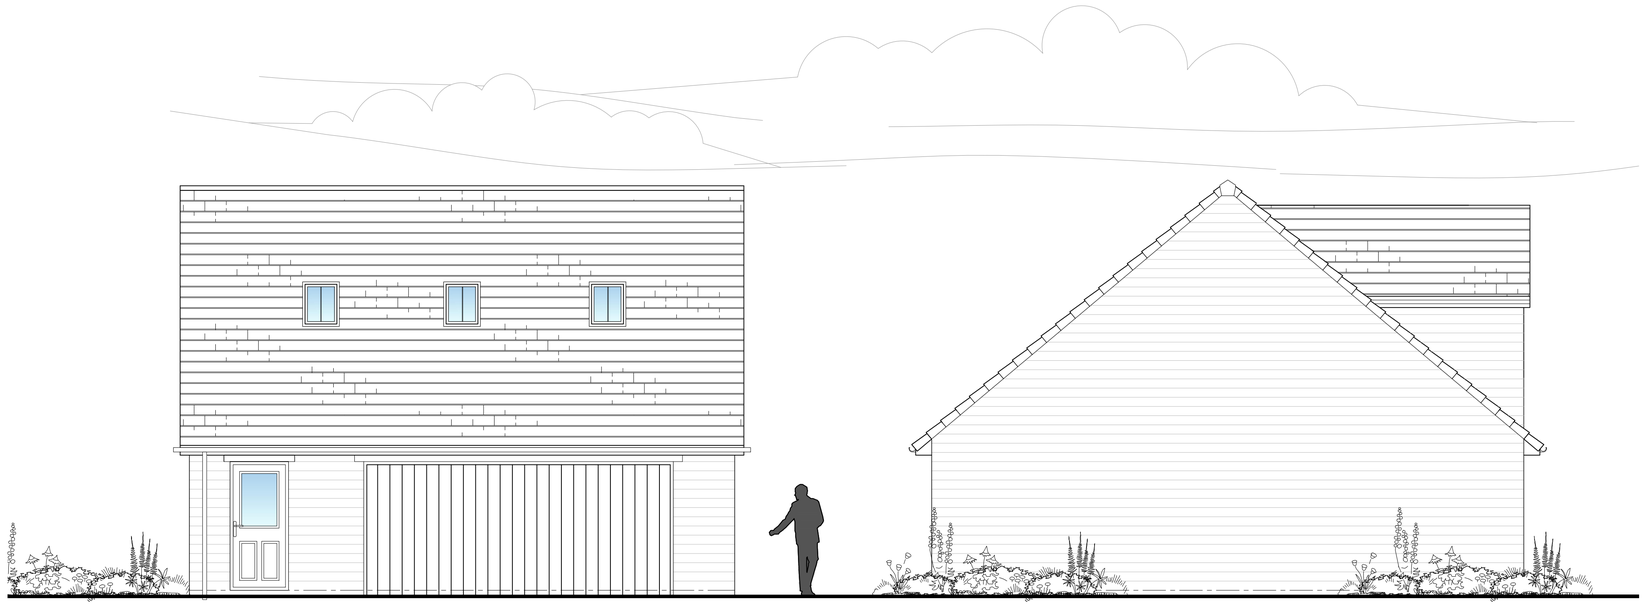

Front Elevation 1:50

Side Elevation 1:50

Historic Wall Stone to External Facade to Match Existing

Roof Lights to be genuine low profile conservation style roof lights, with black framing, single vertical divider and low provide


Roof Covering shall be natural stone roof slates, laid in diminishing course

Gutter/Downpipes to be seamless aluminium ogee section on rise and fall brackets with circular rainwater pipes

White Entrance door

Aluminum garage doors


Aluminum windows throughout

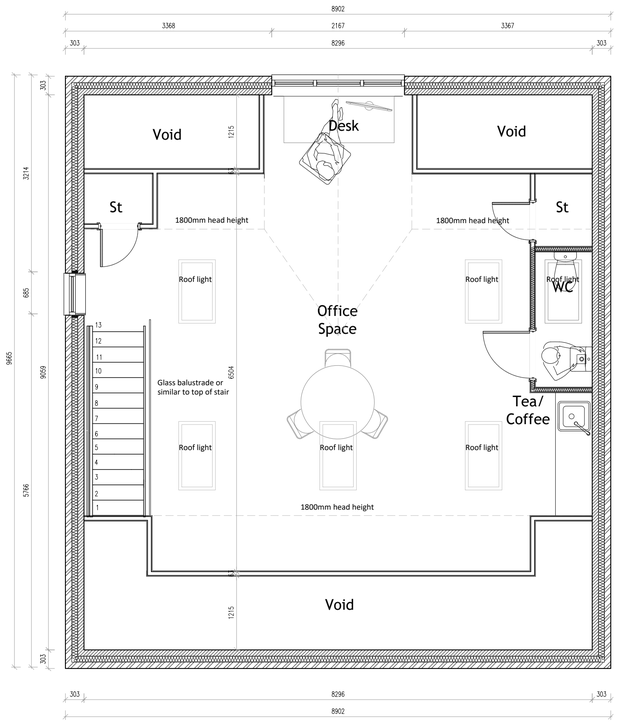

First Floor Plan 1:50



Rear Elevation 1:50

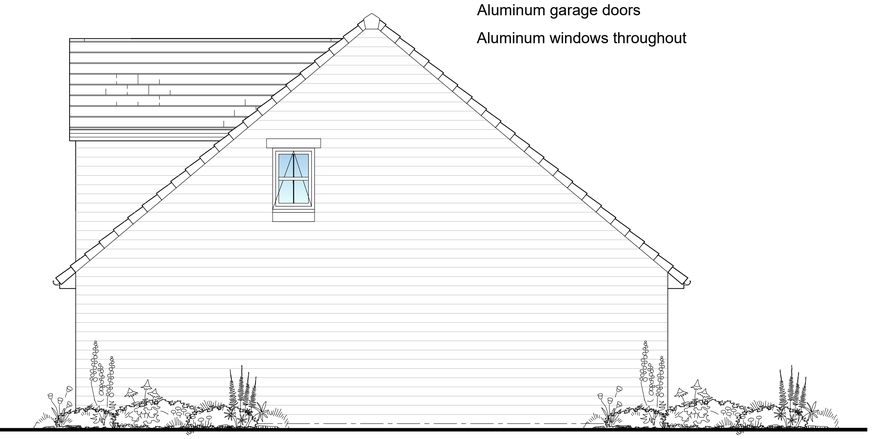

Side Elevation 1:50


Rev	Details	Date	By	Chk

DATE	23.09.20	DRAWN	H51
SCALE	1:50 @ A1	CHK	H51

Silkstone Common
BARNSLEY, S75 4RA

PROPOSED PLANS & ELEVATIONS

Dwg No	H51-SC-003	Rev
		-

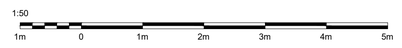

HIVE