
Drawing No.	Rev No.
MCB001 -003	


Scale 1:100

0 1 2 3 4 5 10 15

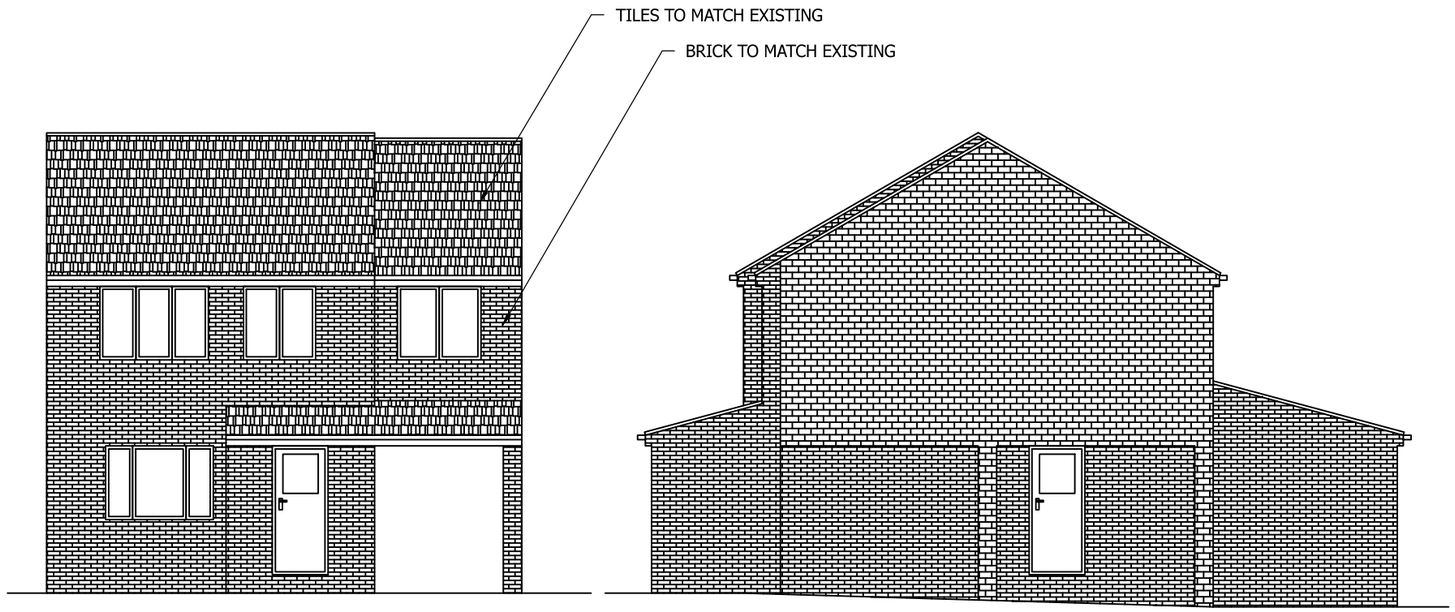


PROPOSED FRONT ELEVATION
SCALE 1:100 AT A3

PROPOSED END ELEVATION
SCALE 1:100 AT A3

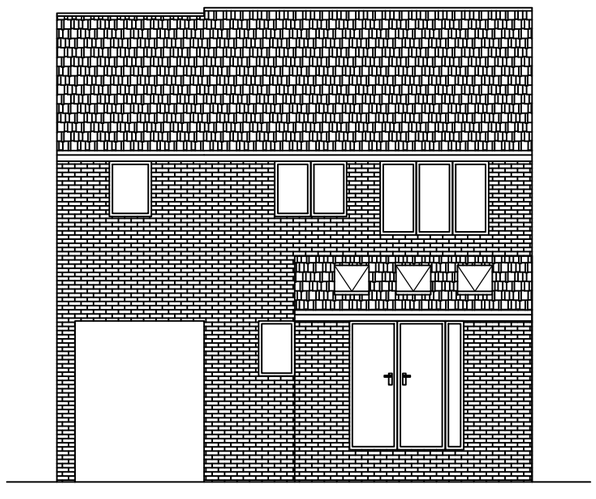

PROPOSED REAR ELEVATION
SCALE 1:100 AT A3

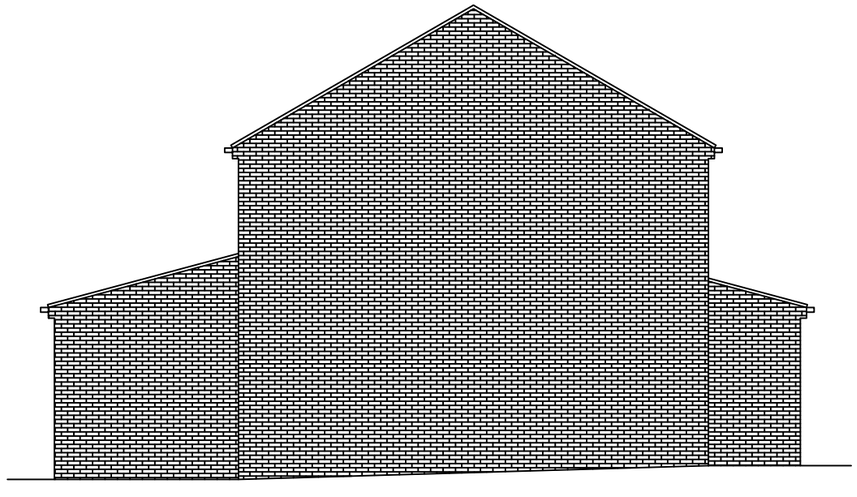

PROPOSED END ELEVATION
SCALE 1:100 AT A3

DO NOT SCALE: Contractor to check all dimensions and report any omissions or errors

NOTES

Rev	Description	By	Chk	App	Date

JRB DESIGNS Ltd
1 Saville Road
Cudworth
Barnsley
S72 8LT
Tel: 01226 383542
Fax: 01226 380078
Mob: 07970 541192
Email: john@jrbdesigns.co.uk

This drawing is copyright. © jrbdesigns Ltd.

Client
MR. C BRADY

Drawing Title
PROPOSED ELEVATIONS

Address
11 SNETTERTON CLOSE
CUDWORTH
BARNSLEY
S72 8NA

Project Title:
SINGLE REAR, FRONT & TWO 2 STOREY SIDE EXTENSIONS

Purpose of Issue:
PLANNING

Drawing Status
FIRST ISSUE

Scale at A3	Drawn By	Date	
AS SHOWN	JRB	02/10/2023	
Checked By	Date	Approved By	Date
	02/10/2023		02/10/2023
Project No.	Drawing No.		Revision
MCB001	003		-

APPROVAL [X] INFORMATION [ ] TENDER [ ] CONTRACT [ ] CONSTRUCTION [ ]