
SITE PLAN 1:200

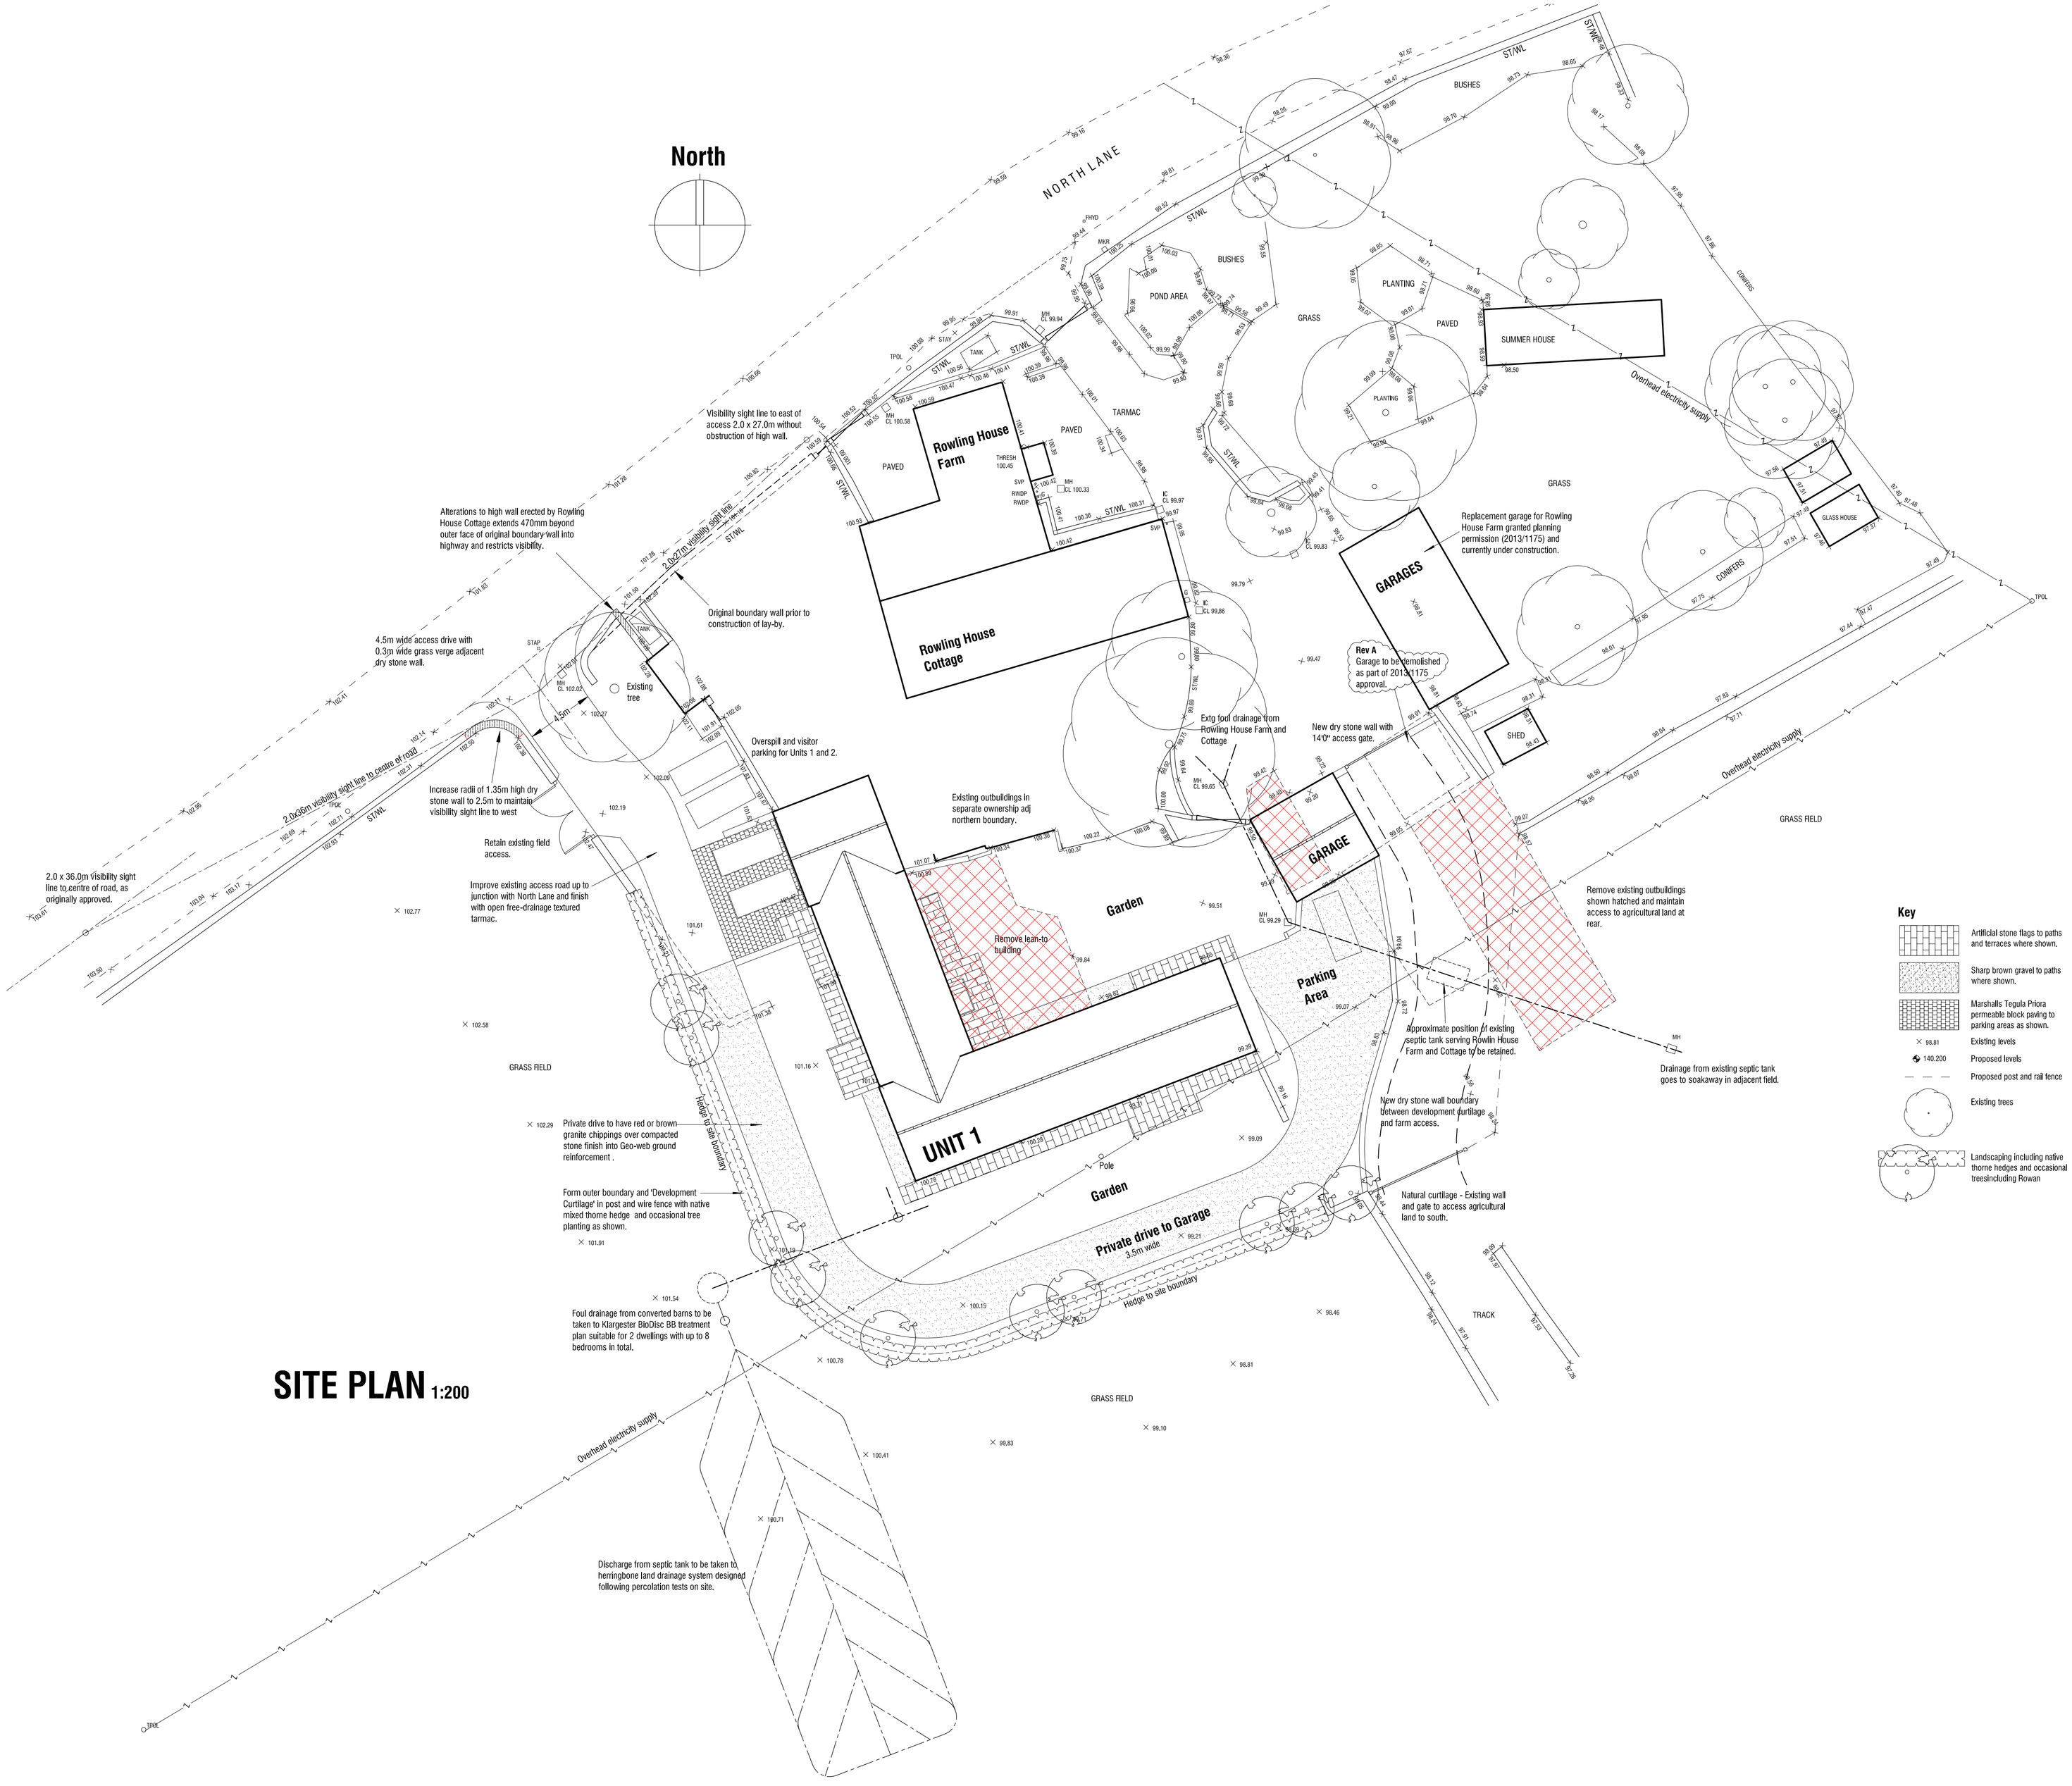

Key

- Artificial stone flags to paths and terraces where shown.
- Sharp brown gravel to paths where shown.
- Marshalls Tegula Priora permeable block paving to parking areas as shown.
- 98.81 Existing levels
- 140.200 Proposed levels
- Proposed post and rail fence
- Existing trees
- Landscaping including native thorne hedges and occasional treesincluding Rowan

C 16.02.2017 - Amend plans to show conversion of barn to 1 dwelling and amend parking area adjacent garage.

B 30.12.2015 - Add additional details of existing access with proposed alterations/improvements; indicate position of obstruction erected by Rowling House Cottage.

A 23.06.2015 - Clarify building to be removed as part of earlier planning consent ref 2013/1175.

ROWLING HOUSE FARM BARN
NORTH LANE
CAWTHORNE
BARNSLEY

PROPOSALS

SITE PLAN

mboothdesign
architectural design and building consultants
11 Crowden Walk Barnsley S75 2LU
T: 01226 286256
M: 07881898300
E: mboothdesign@btconnect.com

Scale	1:200	Drawn	MJB
Date	JUNE 2015	Ref.	12.15
Dwg No.	P1	Rev.	C

0cm 2cm 4cm 6cm

Copyright mboothdesign. All dimensions in millimeters unless otherwise stated. Dimensions for setting out in existing buildings are to be checked and verified on site, to be checked on site