

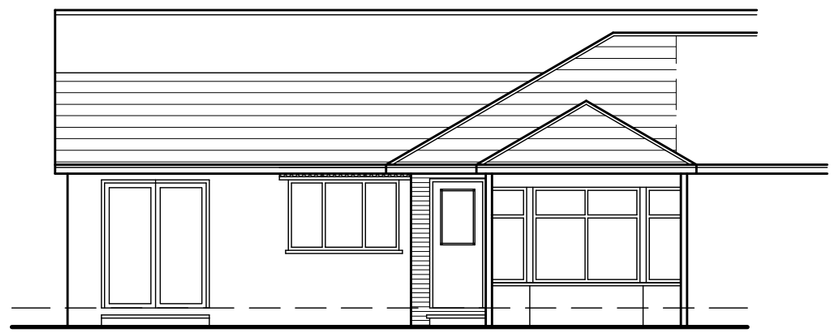



PROPOSED REAR ELEVATION
SCALE 1:100

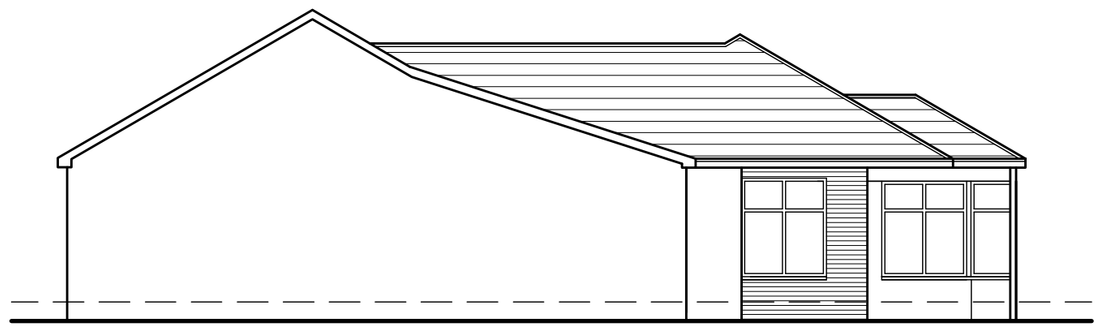


PROPOSED SIDE ELEVATION
SCALE 1:100

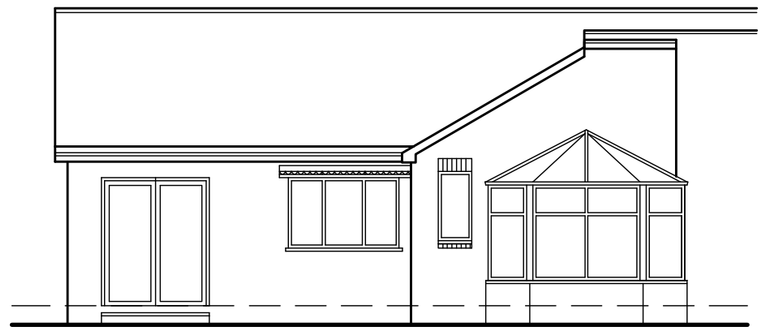


EXISTING REAR ELEVATION
SCALE 1:100

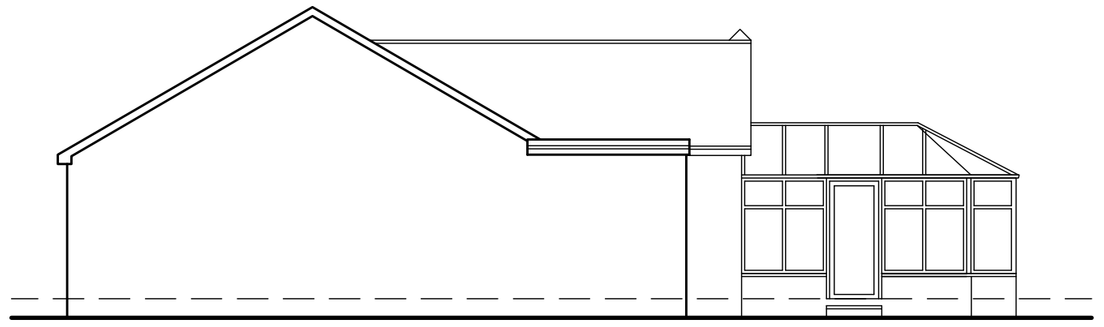


EXISTING SIDE ELEVATION
SCALE 1:100

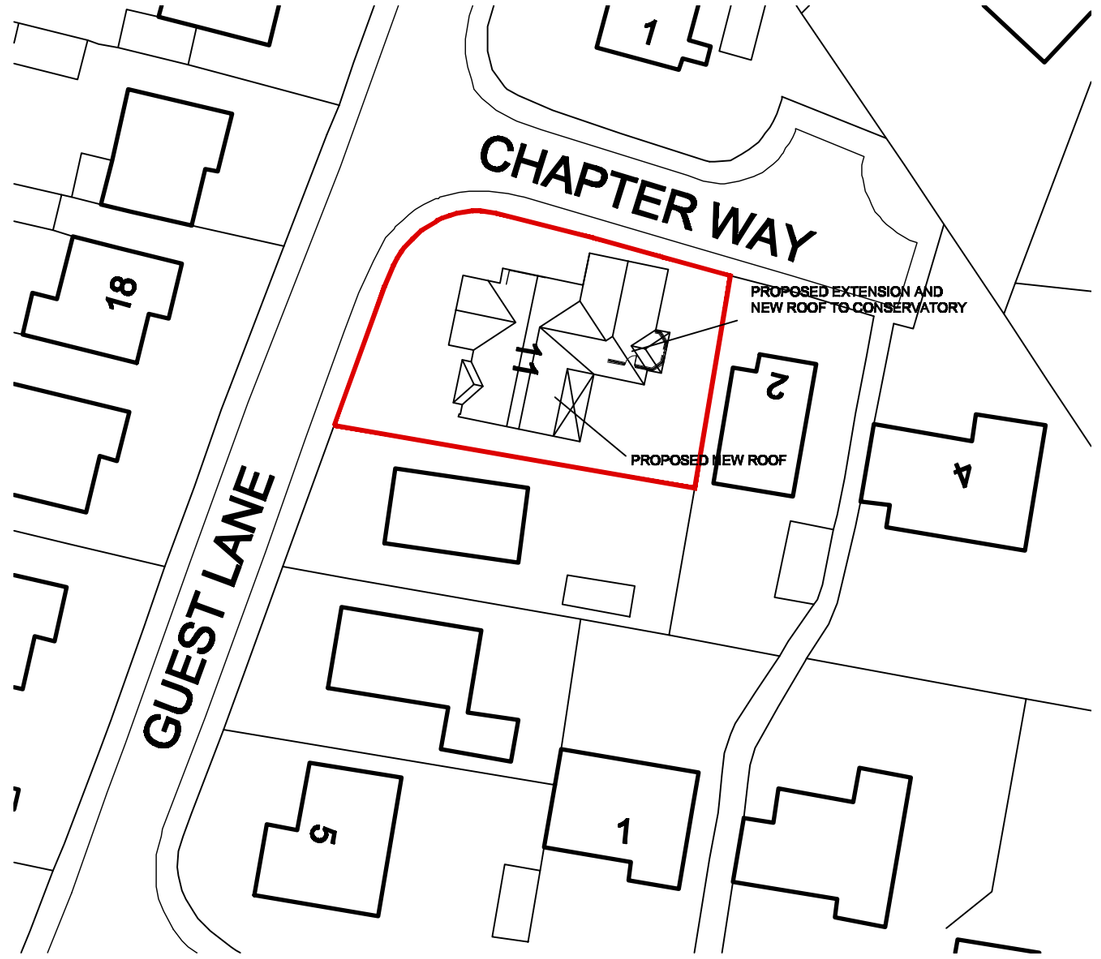


LOCATION PLAN
SCALE 1:500

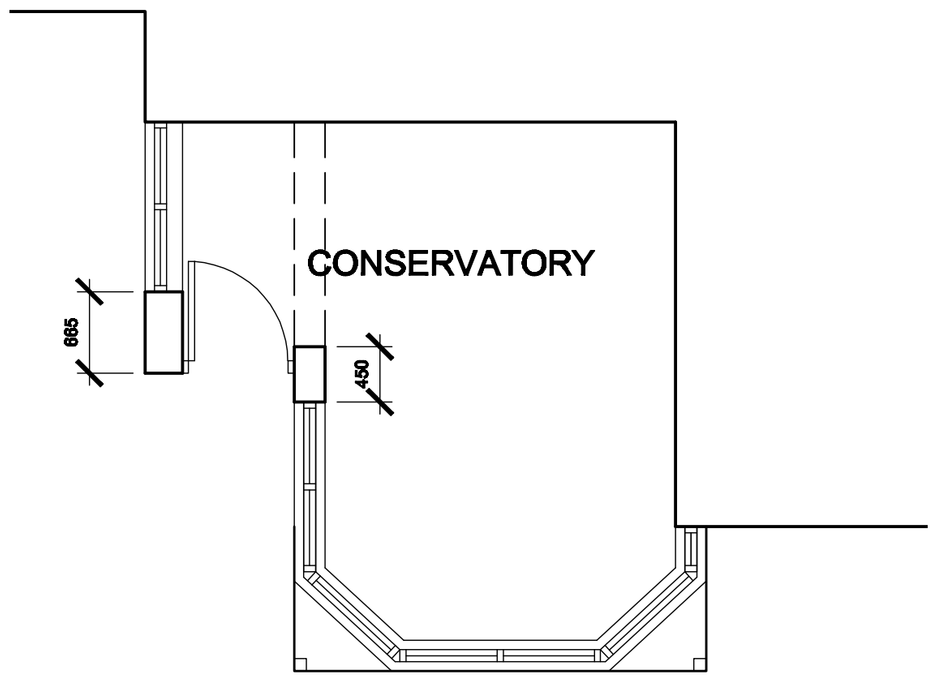

PROPOSED PLAN
SCALE 1:50

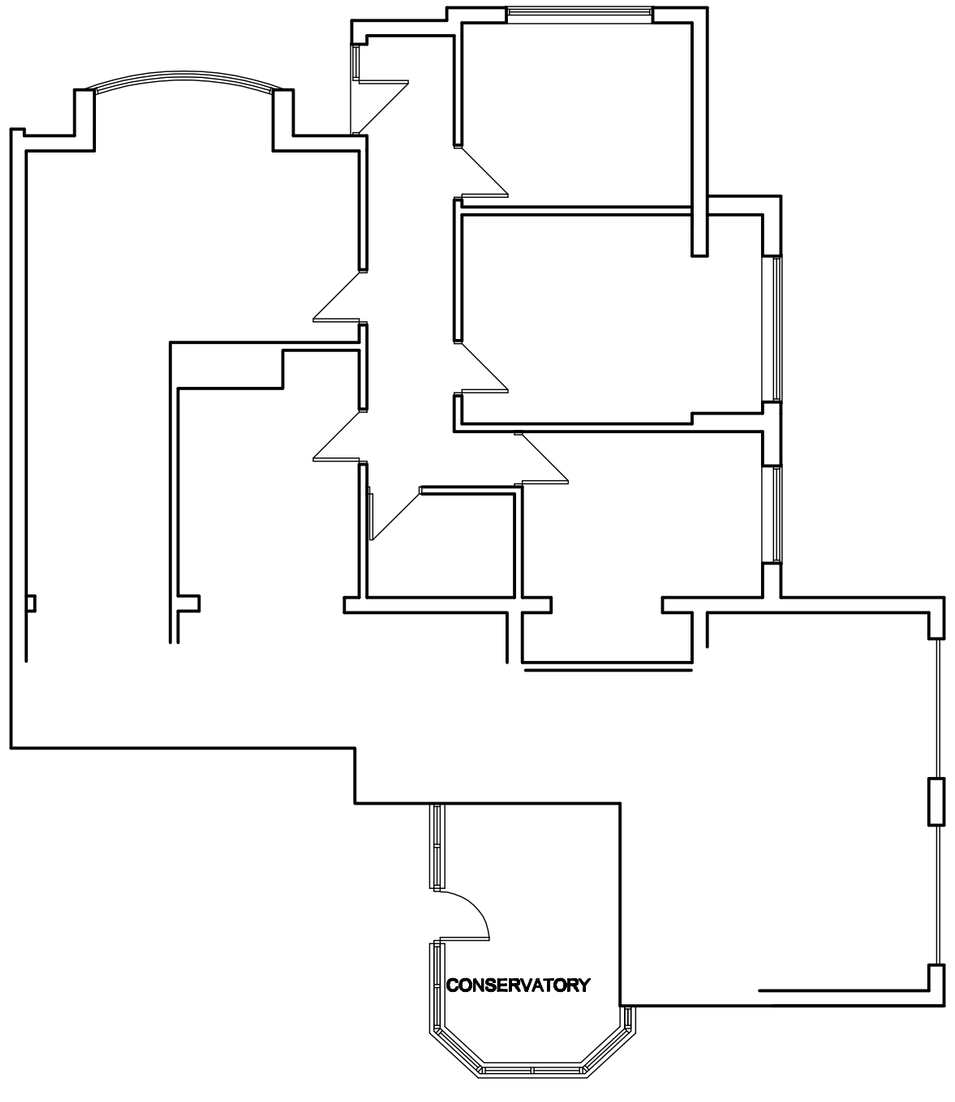

EXISTING BUNGALOW PLAN
SCALE 1:100

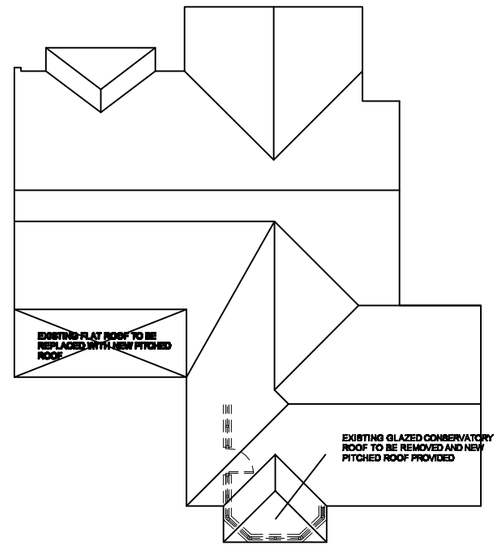

PROPOSED ROOF PLAN
SCALE 1:200

White Agus Partnership
PROVIDENCE VILLA,
42 SACKVILLE STREET,
BARNSLEY.
S70 2DB
Phone: 01226 206482
Fax: 01226 283030
Email: info@whiteaguspartnership.co.uk
Web: www.whiteaguspartnership.co.uk
SURVEYORS AND BUILDING DESIGN CONSULTANTS

Project. PROPOSED ALTERATIONS AT 11 GUEST LANE, SILKSTONE BARNSLEY, S75 4LF	Client. MRS BOOTH
Drawing Title. PLANS & ELEVATIONS	Date. APRIL 2011 / Scale. AS SHOWN
	Ref. 10-103 / Dwg. No. 01 / Rev.

Date	Suffix	Description	Date	Suffix	Description