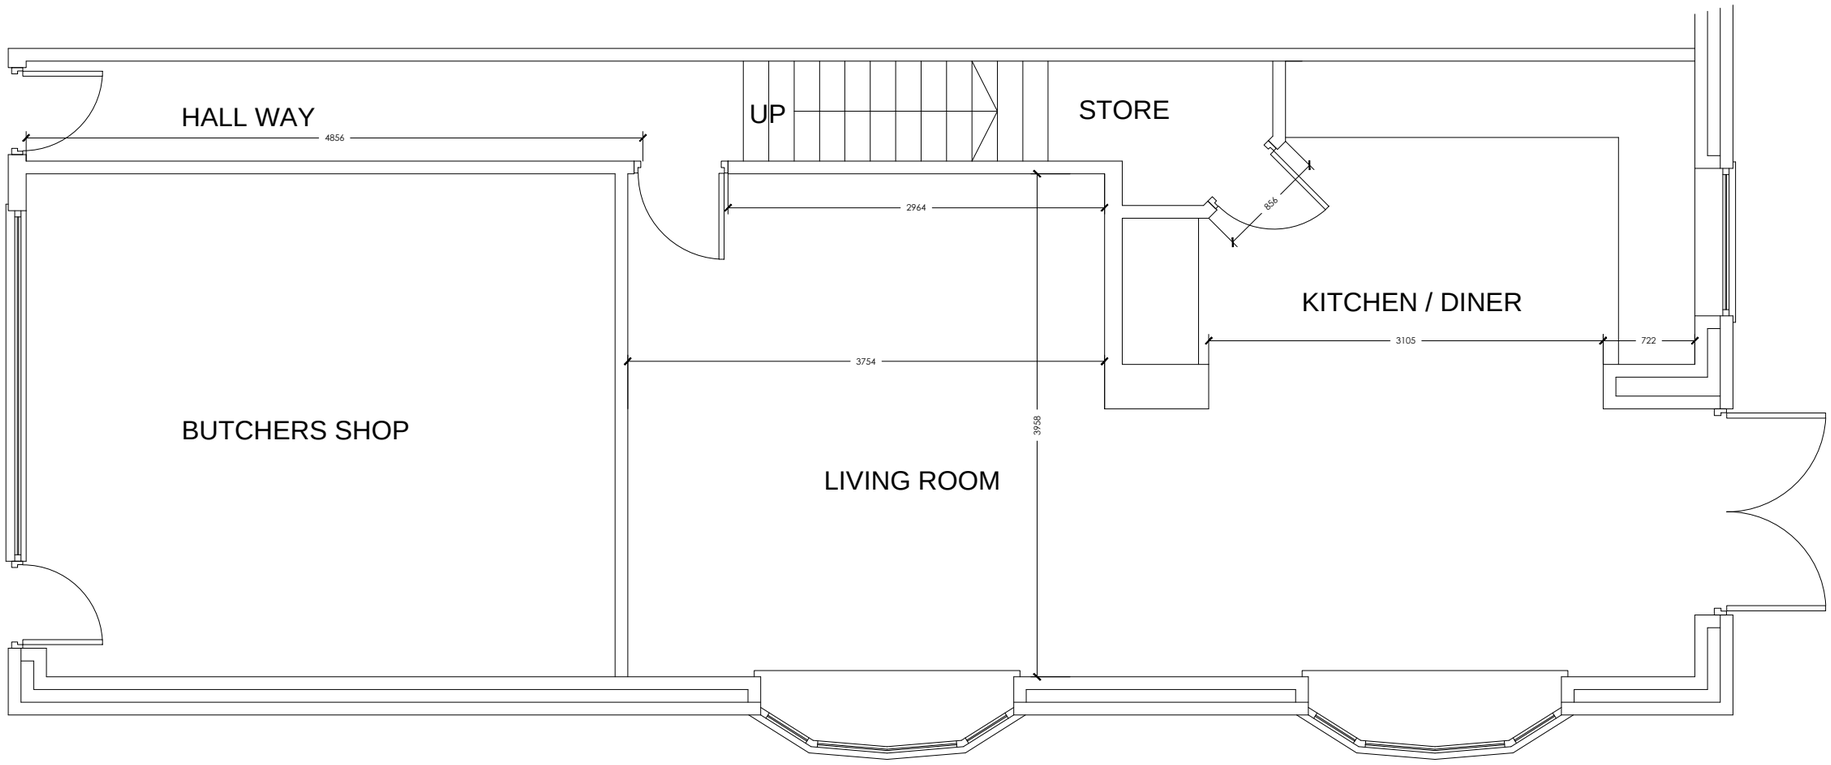



# *Ground Floor Plan as Existing*

PROPOSED EXTENSION

Mr Jamie Attwood
164 Midland Road,
Royston, Barnsley
S71 4PX

Drawing Title
EXISTING GROUND FLOOR

| | | | |
|---|---|---|---|
| Scale 1:50 @ A3 | Date | | |
| Drawn by ARN | | Revision | - |
| Drawing no. 2016-01-02 | | | |