Drawing No.	Rev No.
MJM001 -001	A

IF IN DOUBT ASK!

SCALE BARS

1:100 1 2 3 4 5

1:200 2 4 6 8 10

1:500 5 10 15 20 25

1:1250 25 50

DO NOT SCALE: Contractor to check all dimensions and report any omissions or errors

NOTES

N

W E


S

INDICATIVE ONLY


SITE AREA 544m²

PROPOSED EXTENSION AREA 43m²

AN ADDITIONAL 6m x 6m OF PERMEABLE HARD STANDING TO BE CREATED TO THE SIDE OF THE EXISTING GARAGE FOR ADDITIONAL PARKING.

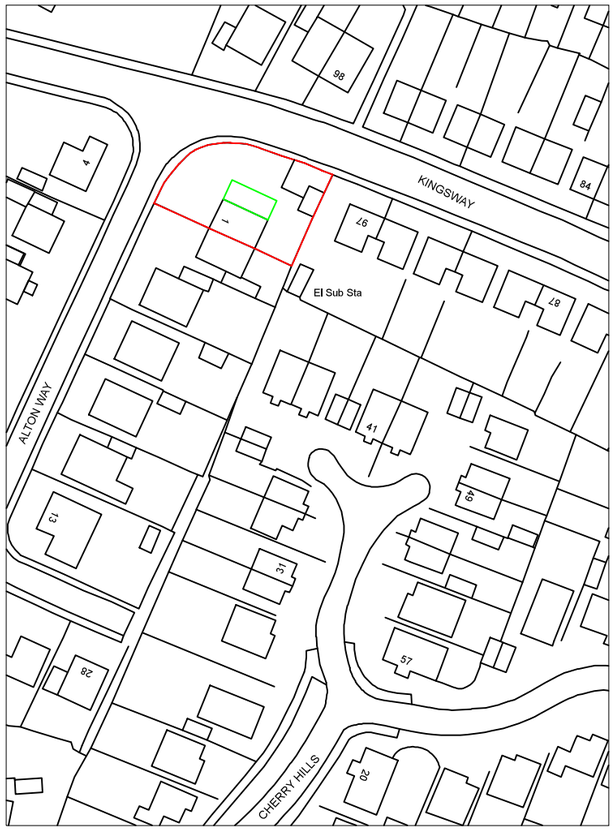

LOACATION PLAN
SCALE 1:1250 AT A3

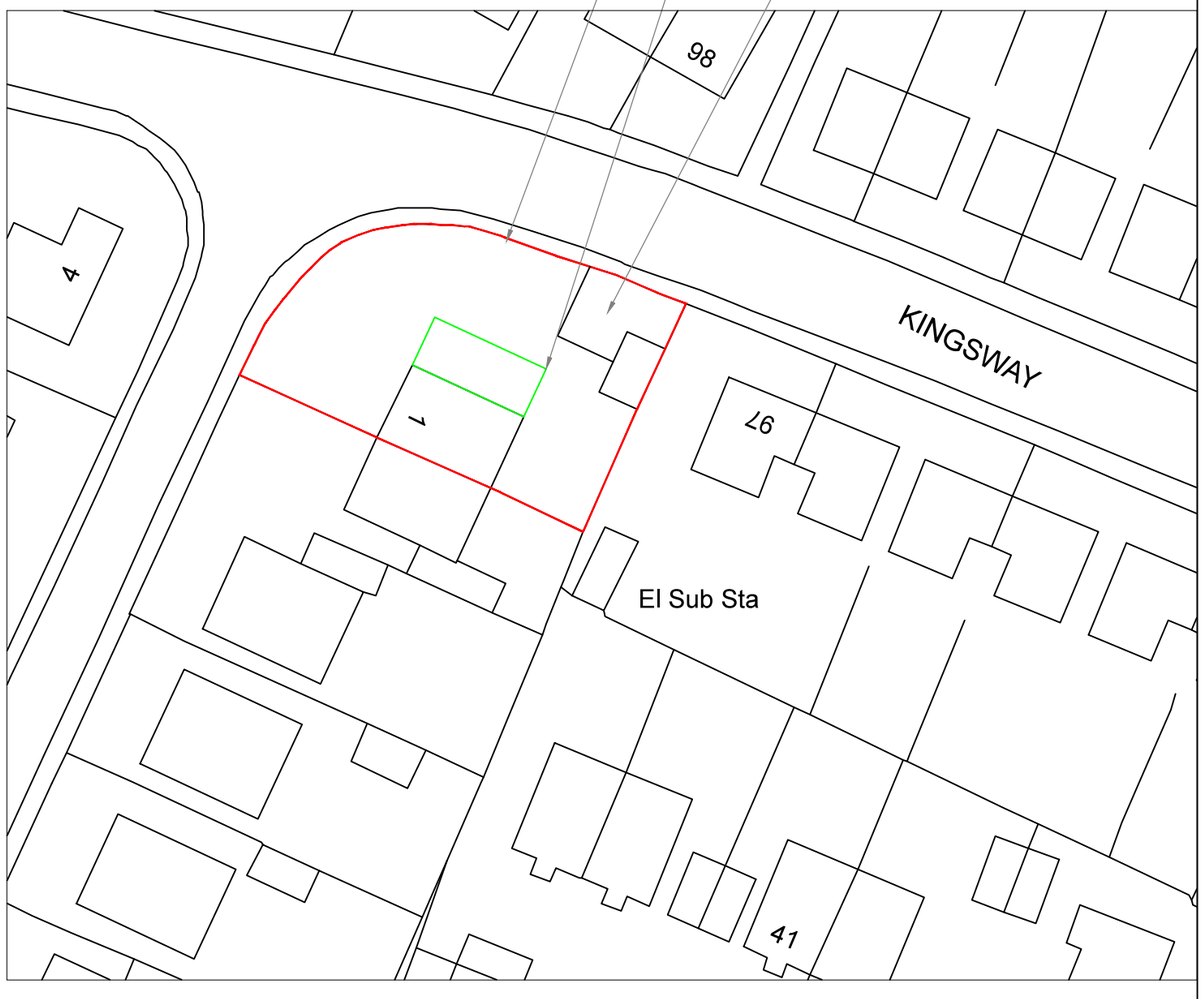

SITE PLAN
SCALE 1:500 AT A3

Rev	Description	By	Chk	App	Date
A	Additional parking provided	JRB			30/09/26

JRB DESIGNS Ltd
1 Saville Road
Cudworth
Barnsley
S72 8LT
Tel: 01226 383542
Fax: 01226 380078
Mob: 07970 541192
Email: john@jrbdesigns.co.uk

This drawing is copyright. © jrbdesigns Ltd.

Client

MR. J MELLING

Drawing Title

SITE PLANS

Address

1 ALTON WAY
DARTON
BARNSLEY
S75 6EY

Project Title:

PROPOSED SINGLE STOREY SIDE EXTENSION & LOFT CONVERSION

Purpose of Issue:

PLANNING

Drawing Status

FIRST ISSUE

Scale at A3	Drawn By	Date	
AS SHOWN	JRB	02/06/2026	
Checked By	Date	Approved By	Date
	02/06/2026		02/06/2026
Project No.	Drawing No.		Revision
MJM001	001		A

APPROVAL [X] INFORMATION [ ] TENDER [ ] CONTRACT [ ] CONSTRUCTION [ ]