

SITE LOCATION

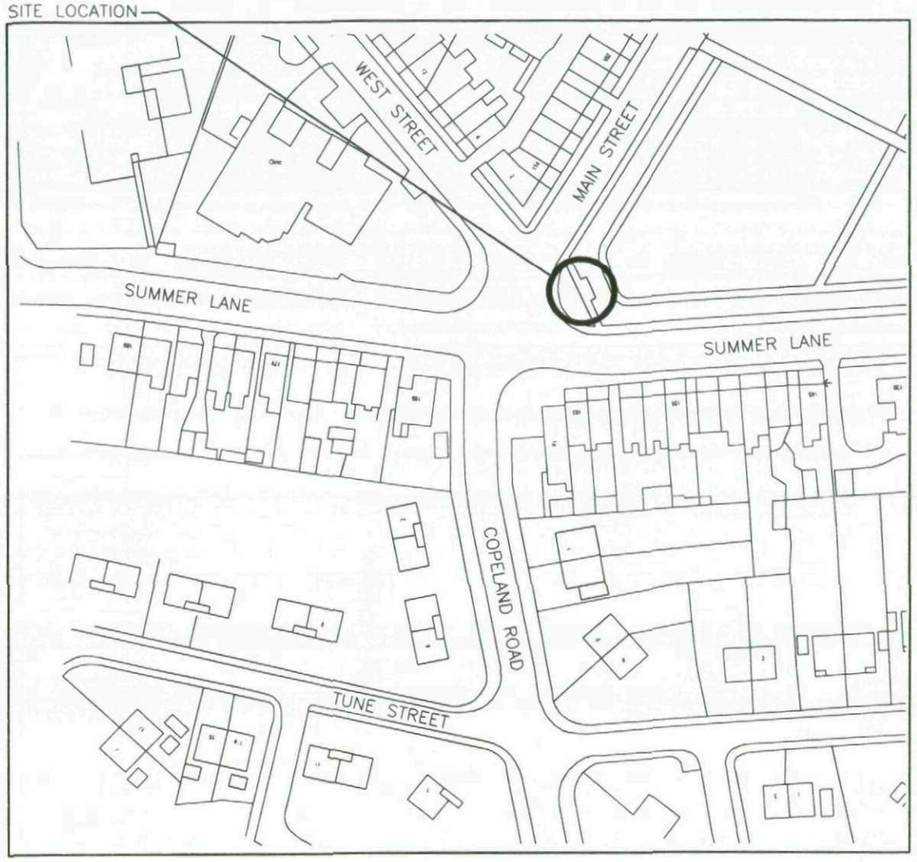

OS PLAN
SCALE 1:1250

SITE LOCATION

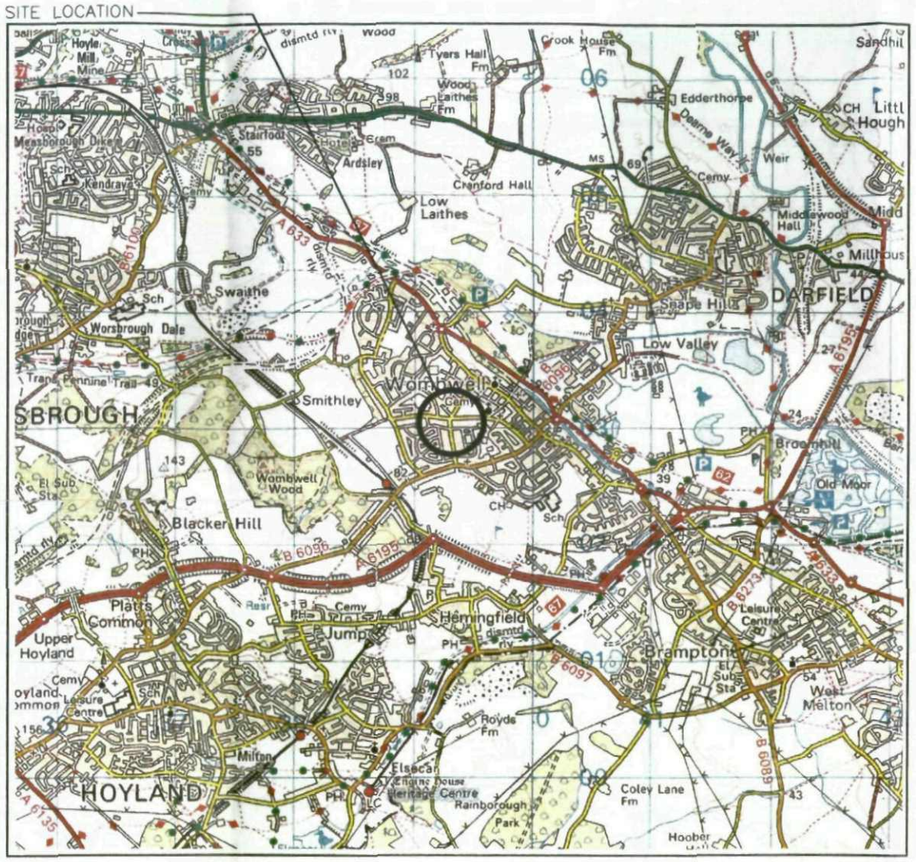

LOCATION PLAN
SCALE 1:50000

N

BASED ON ORDNANCE SURVEY MASTERMAP WITH THE PERMISSION OF THE CONTROLLER OF HER MAJESTY'S STATIONERY OFFICE © CROWN COPYRIGHT LICENCE No: 100031989

SITE N.G.R.
439301 E
403081 N

NOTES
1. All dimensions are in millimetres unless stated otherwise.
2. Site to be provided with adequate safety signage in accordance with o2 standard detail drawing 9391/A

REV	DATE	DESCRIPTION	DRN	CKD
A	15.12.08	PRELIMINARY ISSUE	DT	SdP

O2 (UK) Ltd, 260 Bath Road,
Slough, Berks SL1 4DX

CSL Cellular Systems Limited
Hutchinson Street,
Widnes, Cheshire.
WA8 0PZ
Tel : 0151 422 6464
Fax : 0151 495 1688
e-mail : enquiries@
cellular-systems.co.uk

ISO 9001

National Inspection Council for Electrical Installation Contracting
APPROVED CONTRACTOR

PLANNING DRAWING

SITE ADDRESS:
SUMMER LANE,
WOMBWELL,
S73 8HD.

DRAWN BY:	DT	CHECKED:	SdP
DATE:	15.12.08	APPROVED:	SEB
SCALE:	AS SHOWN		
DRAWING No.	C58863/PL/001		
TITLE:	LOCATION PLANS		
CELL NAME:	WOMBWELL SOUTH		
JOB No.	O2 CELL ID No.	REV.	
C58863	41292	A	


N

ADDITIONAL NOTES

COLUMN TO BE FINISHED WITH BROWN GRP SHROUD.
CABINET TO BE GREEN TO RAL 6009.

TRAFFIC AND PEDESTRIAN MANAGEMENT REQUIRED INCLUDING POSSIBLE LANE CLOSURE.
LIAISE WITH LHA FOR SCHEME APPROVAL.

CABINET DIMENSIONS :
TYPE B CABINET 1898w x 798d x 1650h

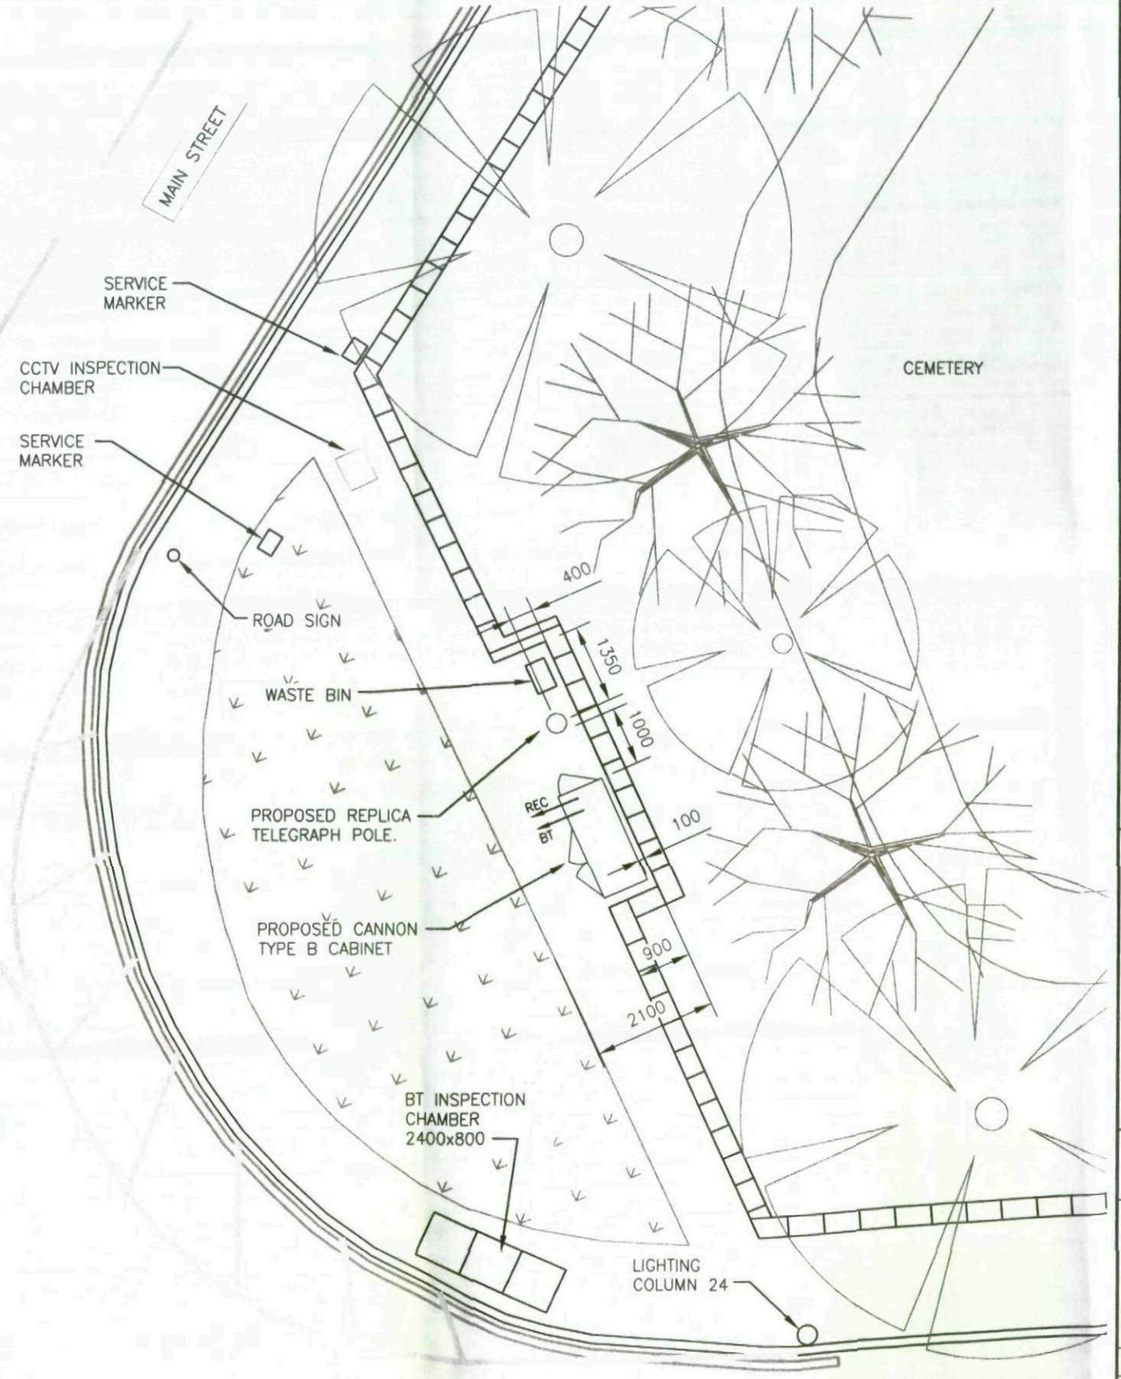



A

SITE PLAN
SCALE 1:100

NOTES
1. All dimensions are in millimetres unless stated otherwise.
2. Site to be provided with adequate safety signage in accordance with o2 standard detail drawing 9391/A

O2 TRANSMISSION DETAILS

NO.	SIZE	HEIGHT	TYPE	ORIENTATION
	PROPOSED TRANSMISSION LINK PROVIDED BY BT			

PROPOSED O2 ANTENNA DETAILS

NO.	SIZE	HEIGHT	TYPE	ORIENTATION	JUMPER LENGTH	JUMPER TYPE
ANT 1	2.4m	11.3m	JAYBEAM TS65XV10V10MR325J	60°	6.0m	7/8"
ANT 2	2.4m	11.3m	JAYBEAM TS65XV10V10MR325J	180°	6.0m	7/8"
ANT 3	2.4m	11.3m	JAYBEAM TS65XV10V10MR325J	300°	6.0m	7/8"
ANT 4	-	-	-	-	-	-
ANT 5	-	-	-	-	-	-
ANT 6	-	-	-	-	-	-

ANTENNA HEIGHT IS MEASURED TO CENTRE OF ANTENNA
FEEDER LENGTHS FROM CABIN/CABINET TO EACH ANTENNA

The proposed installation is compliant with ICNIRP recommendations.
(Designed in accordance with O2(UK) Datasheet 064 latest issue)

Certified by O2(UK) Build Manager	Name	Signature	Date

REV	DATE	DESCRIPTION	DRN	CKD
A	16.12.08	PRELIMINARY ISSUE	DT	SdP

O2

O2 (UK) Ltd, 260 Bath Road,
Slough, Berks SL1 4DX

CSL
Cellular Systems Limited

Hutchinson Street,
Widnes, Cheshire.
WA8 0PZ

Tel : 0151 422 6464
Fax : 0151 495 1688
e-mail : enquiries@
cellular-systems.co.uk

BM TRADA CERTIFICATION ISO 9001 UKAS


National Inspection Council for Electrical Installation Contracting
NICEIC APPROVED CONTRACTOR

PLANNING DRAWING

SITE ADDRESS:
SUMMER LANE,
WOMBWELL,
S73 8HD.

DRAWN BY:	DT	CHECKED:	SdP
DATE:	16.12.08	APPROVED:	SEB
SCALE:	1:100		
DRAWING No.	C58863/PL/002		
TITLE:	SITE PLAN		
CELL NAME:	WOMBWELL SOUTH		

JOB No.	O2 CELL ID No.	REV.
C58863	41292	A

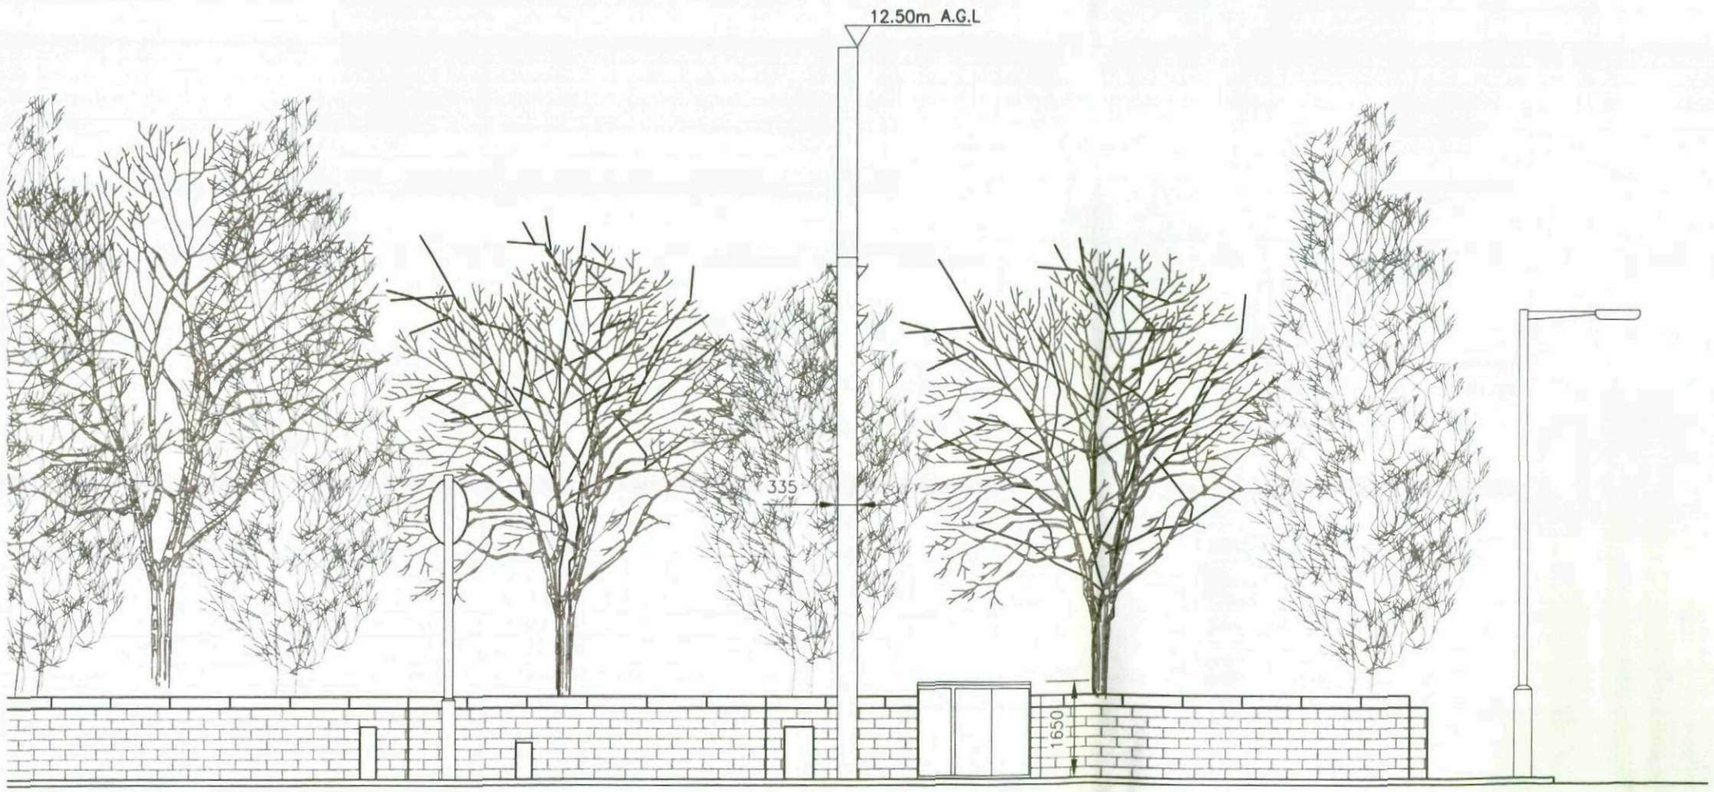

ELEVATION 'A'
SCALE 1:100

NOTES
1. All dimensions are in millimetres unless stated otherwise.
2. Site to be provided with adequate safety signage in accordance with o2 standard detail drawing 9391/A

REV	DATE	DESCRIPTION	DRN	CKD
A	15.12.08	PRELIMINARY ISSUE	DT	SdP

O2
O2 (UK) Ltd, 260 Bath Road,
Slough, Berks SL1 4DX

CSL Cellular Systems Limited
Hutchinson Street,
Widnes, Cheshire.
WA8 0PZ
Tel : 0151 422 6464
Fax : 0151 495 1688
e-mail : enquiries@
cellular-systems.co.uk

ISO 9001

National Inspection Council for Electrical Installation Contracting
APPROVED CONTRACTOR

PLANNING DRAWING

SITE ADDRESS:
SUMMER LANE,
WOMBWELL,
S73 8HD.

DRAWN BY:	DT	CHECKED:	SdP
DATE:	15.12.08	APPROVED:	SEB
SCALE:	1:100		
DRAWING No.	C58863/PL/003		
TITLE:	ELEVATION A		
CELL NAME:	WOMBWELL SOUTH		

JOB No.	O2 CELL ID No.	REV.
C58863	41292	A