



SCALE 1:50

EXISTING SIDE ELEVATION

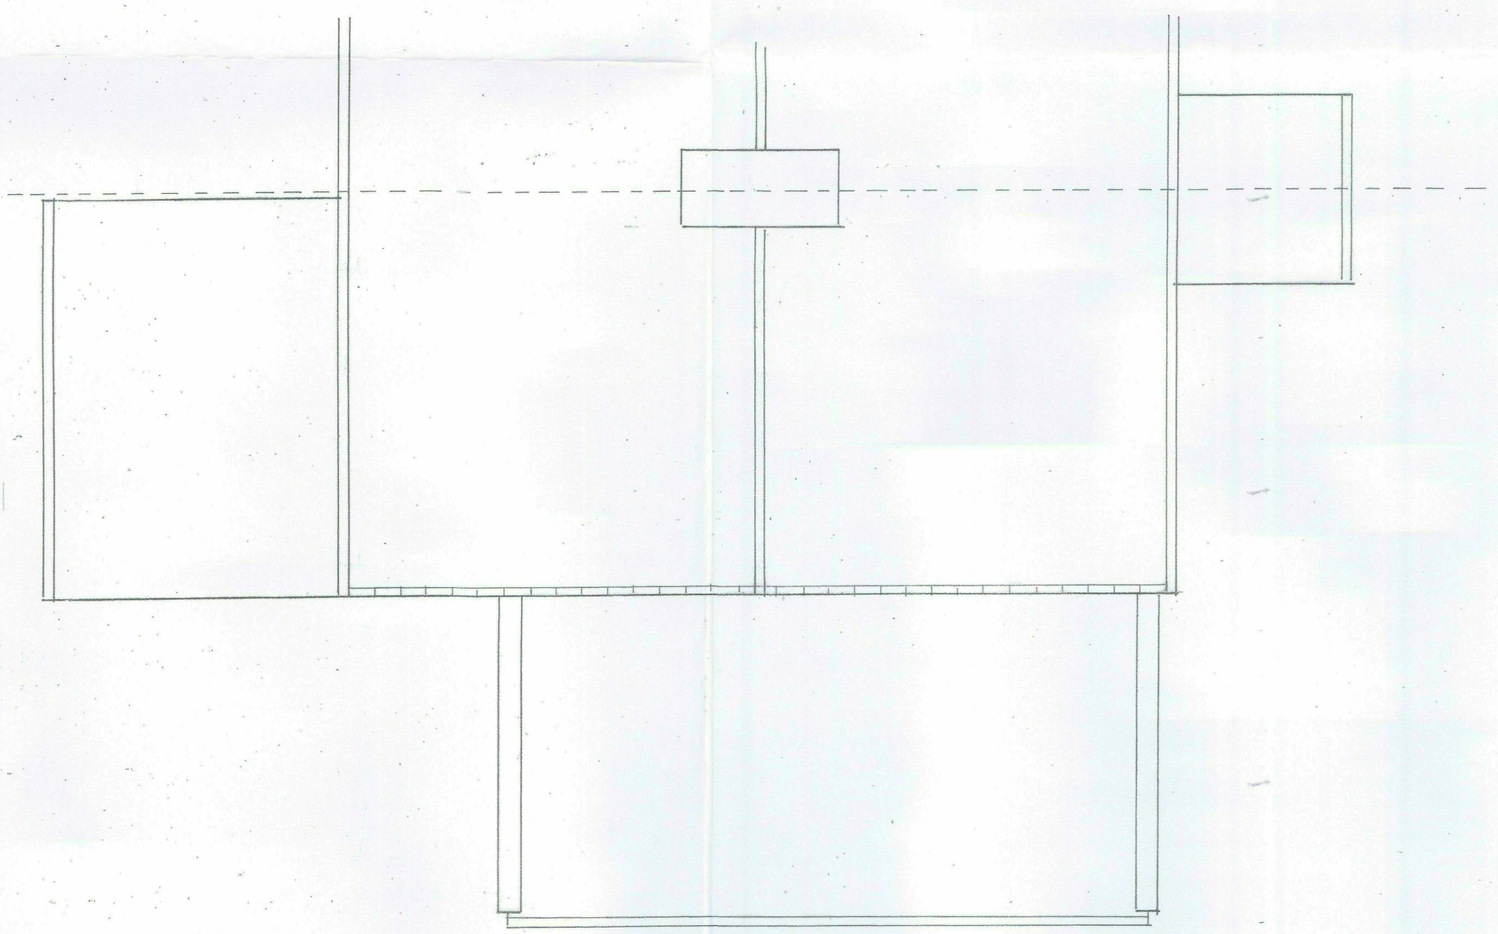


EXISTING ROOFLAYOUT

SCALE 1:50

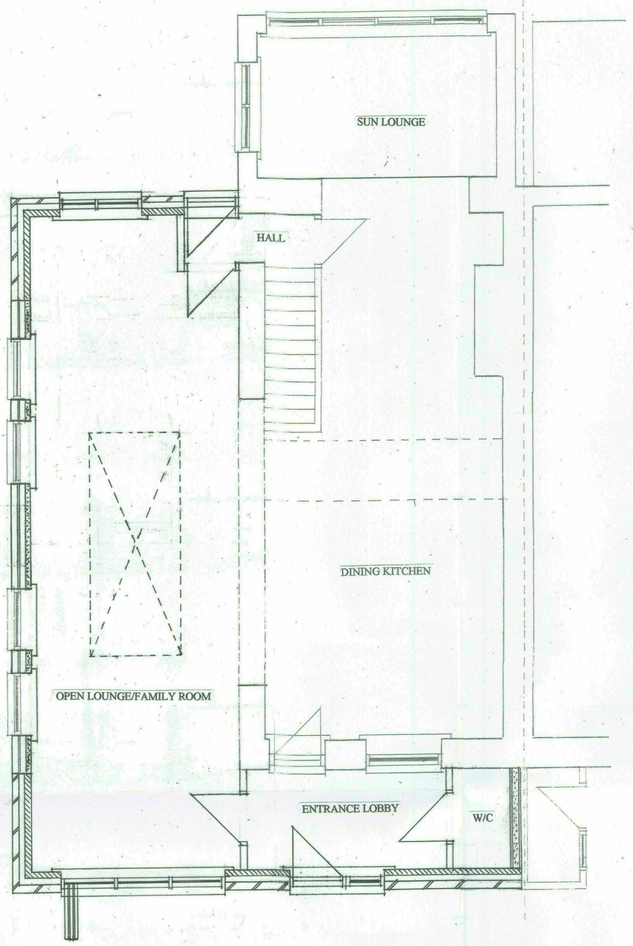

PROPOSED GROUND FLOOR LAYOUT

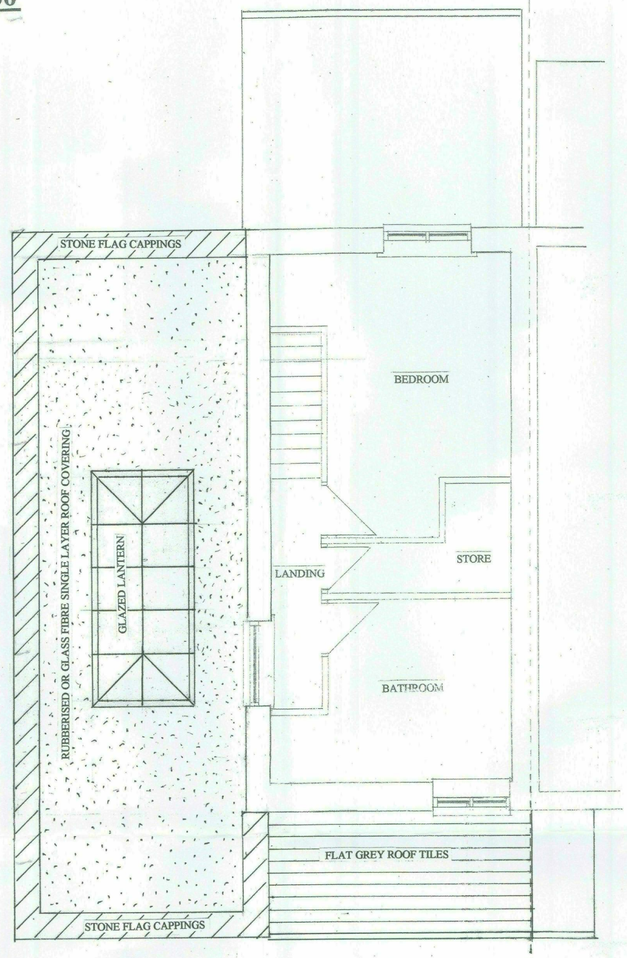

PROPOSED FIRST FLOOR LAYOUT

SCALE 1:50



PROPOSED FRONT ELEVATION


SCALE 1:50




PROPOSED REAR ELEVATION

REVISION A

SCALE 1:50

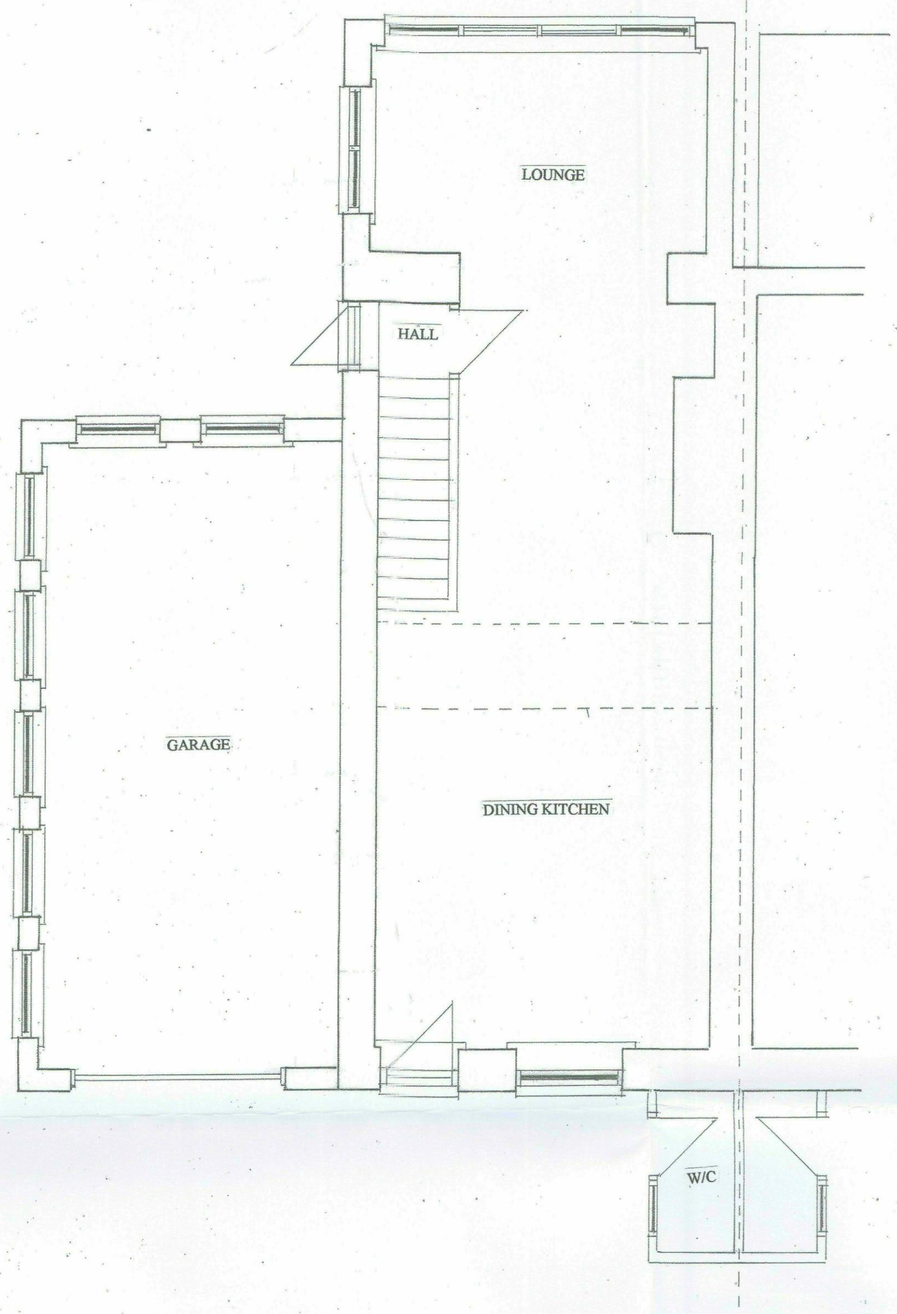

EXISTING GROUND FLOOR LAYOUT

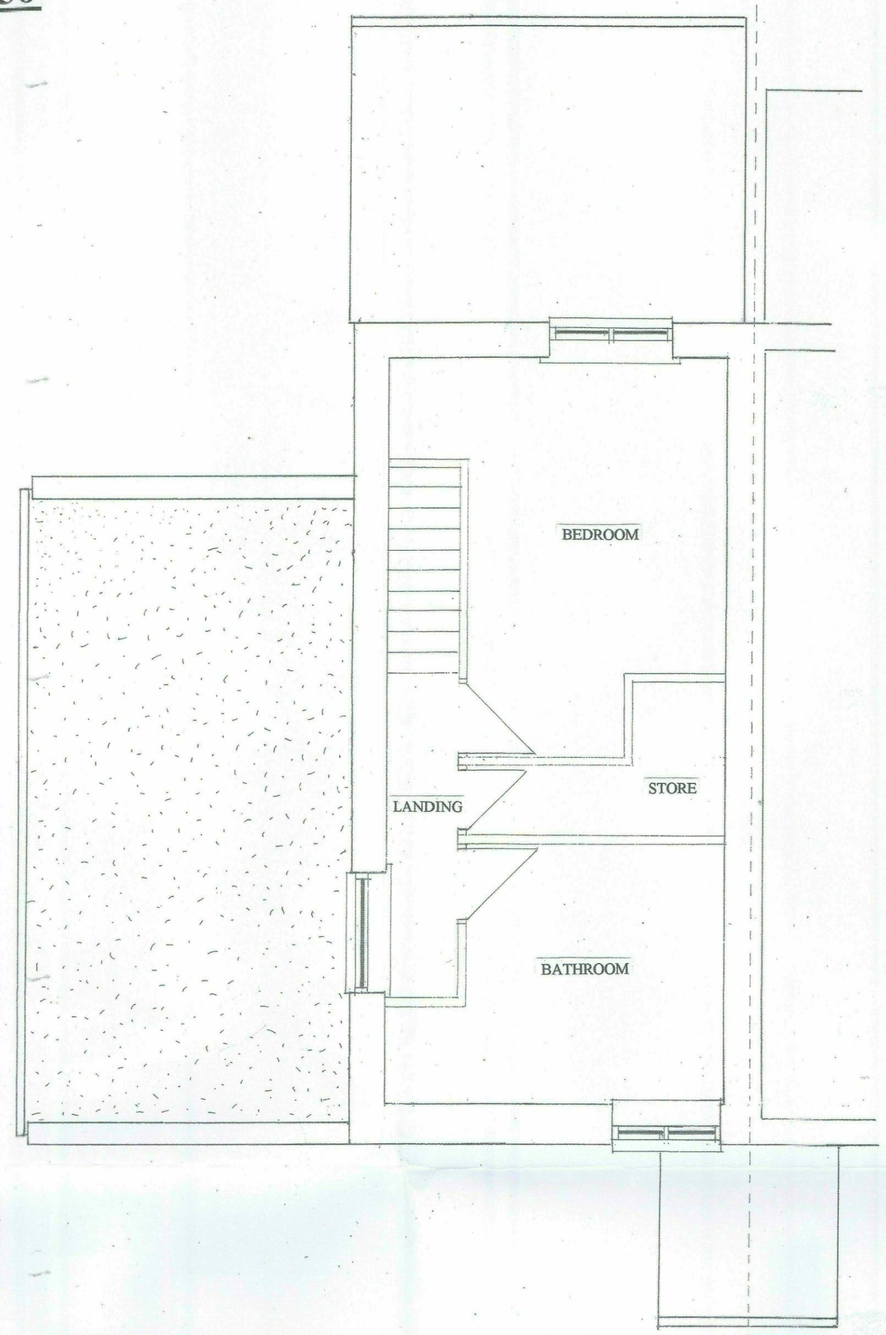

EXISTING FIRST FLOOR LAYOUT

SCALE 1:50




EXISTING FRONT ELEVATION

SCALE 1:50




EXISTING REAR ELEVATION

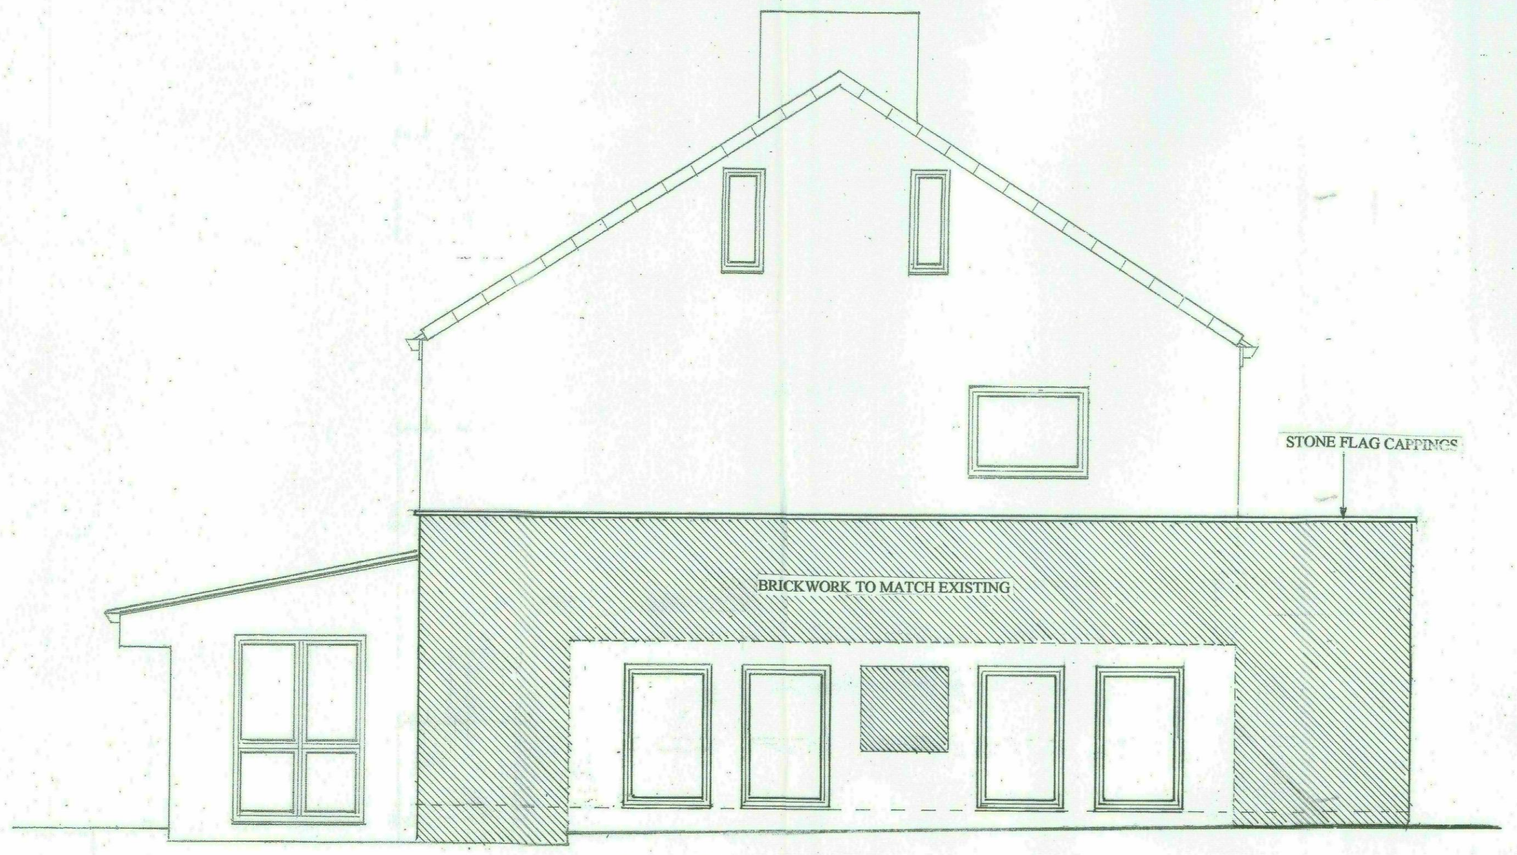

SCALE 1:50

PROPOSED SIDE ELEVATION

REVISION A

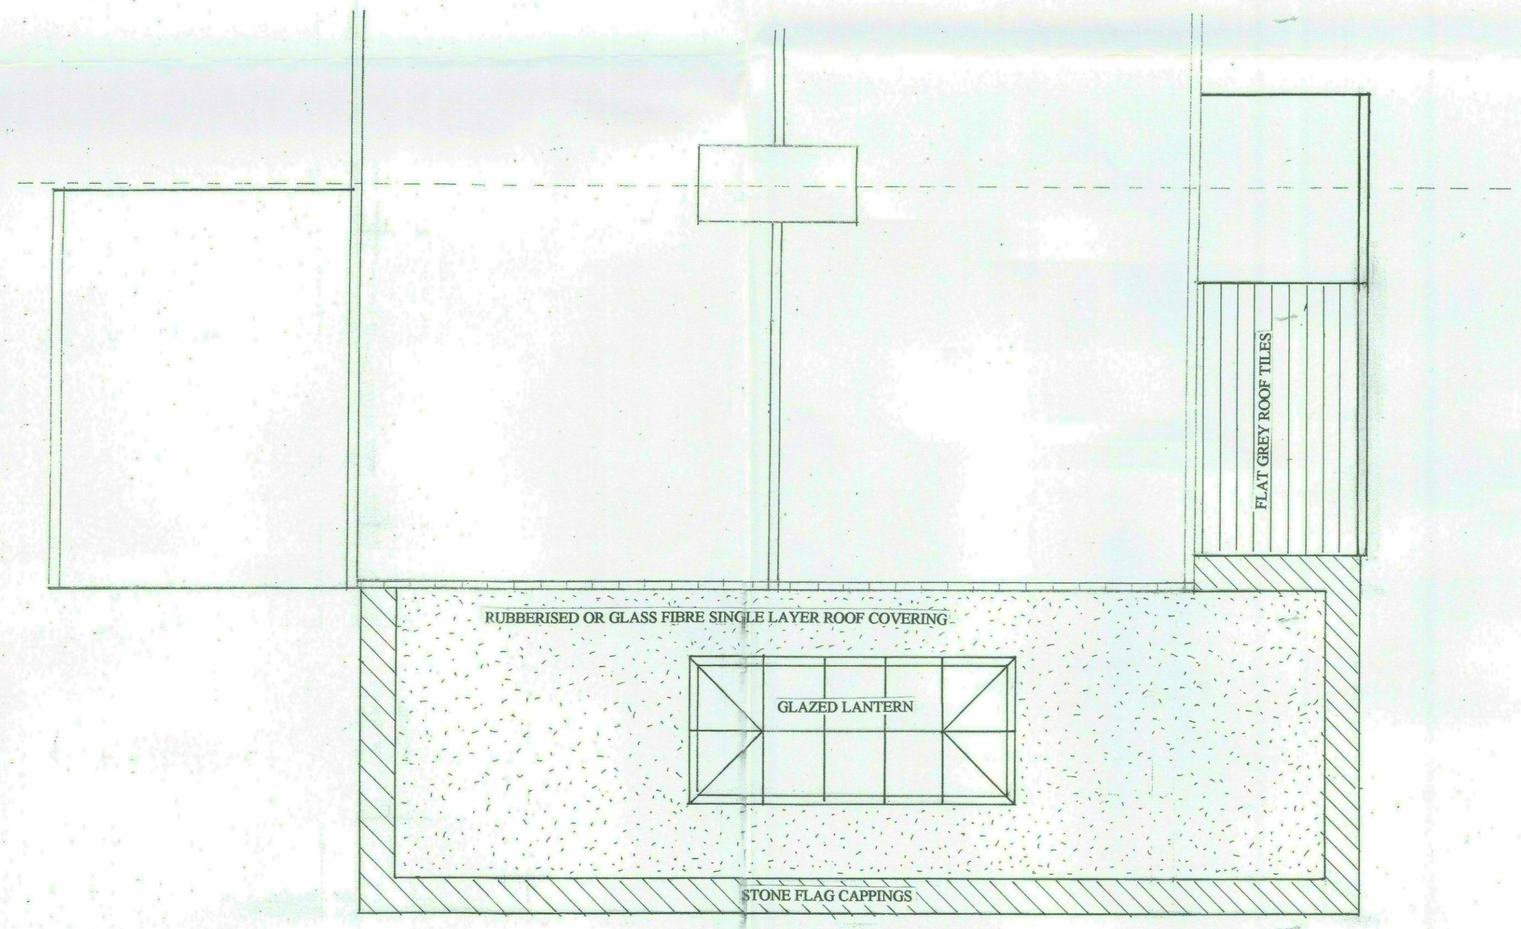

SCALE 1:50

PROPOSED ROOF LAYOUT

REVISION
A



BLOCK PLAN
SCALE 1:500

45 North Road, S71 4DE



0 5 10 15 20 25 30 35 40 45 50 m

45 North Road,
Royston,
Barnsley,
S71 4DE

OS MasterMap 1250/2500/10000 scale
Tuesday, June 8, 2021, ID: MPMBW-00967819
www.blackwellmapping.co.uk

1:1250 scale print at A4, Centre: 436794 E, 411951 N

©Crown Copyright Ordnance Survey. Licence no. 100041041

N

BLACKWELL'S
MAPPING SERVICES
PERSONAL & PROFESSIONAL MAPPING
www.blackwellmapping.co.uk

TEL: 0800 151 2612
maps@blackwell.co.uk

LOCATION PLAN
SCALE 1:1250