



EXISTING FRONT ELEVATION
SCALE 1:100



EXISTING SIDE ELEVATION
SCALE 1:100

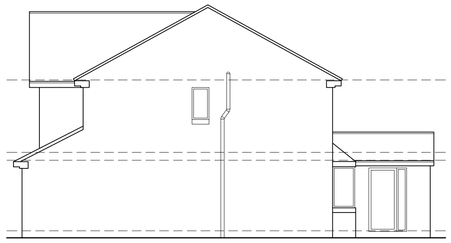


EXISTING REAR ELEVATION
SCALE 1:100

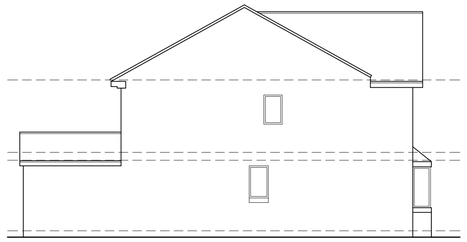

EXISTING SIDE ELEVATION
SCALE 1:100




PROPOSED FRONT ELEVATION
SCALE 1:100

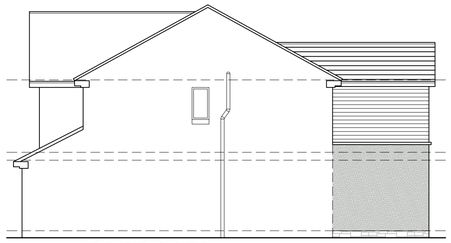


PROPOSED SIDE ELEVATION
SCALE 1:100




PROPOSED REAR ELEVATION
SCALE 1:100

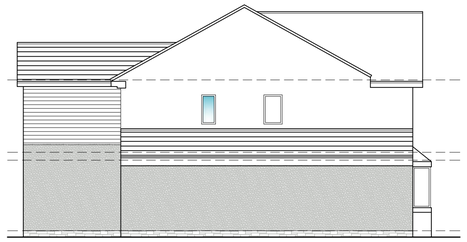


PROPOSED SIDE ELEVATION
SCALE 1:100

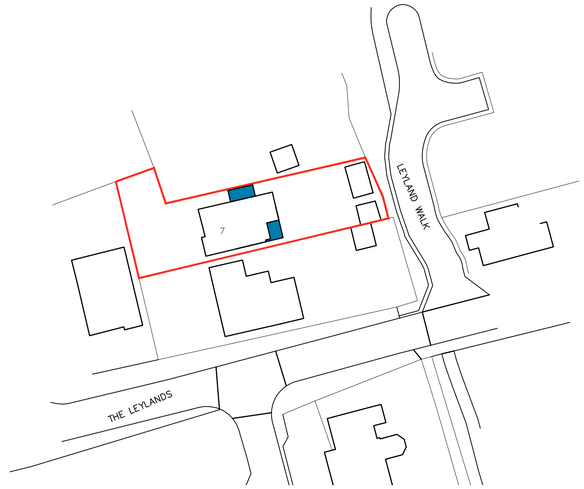


BLOCK PLAN
SCALE 1:500

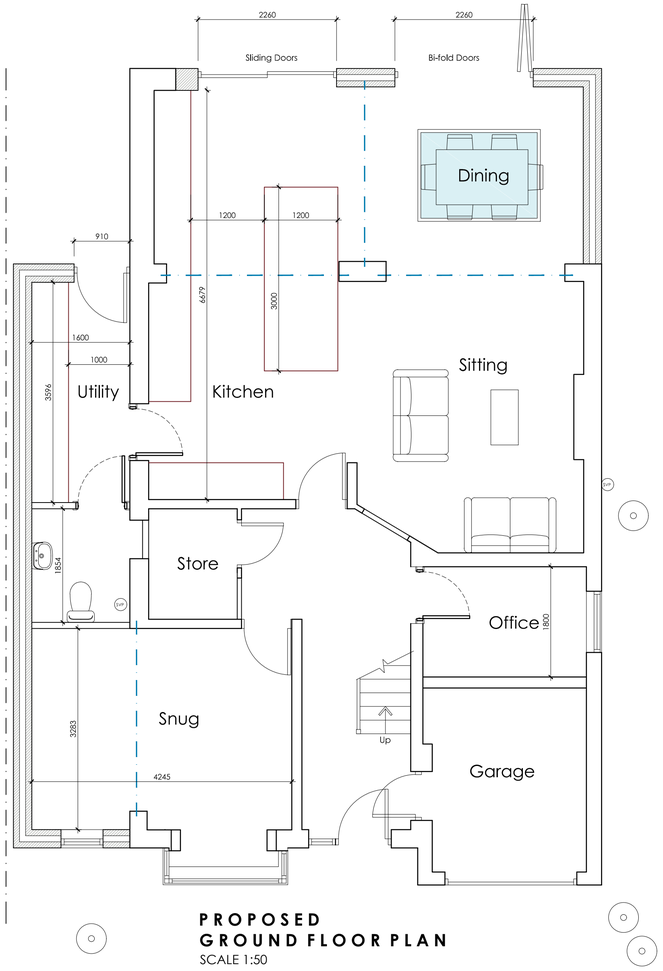


PROPOSED GROUND FLOOR PLAN
SCALE 1:50

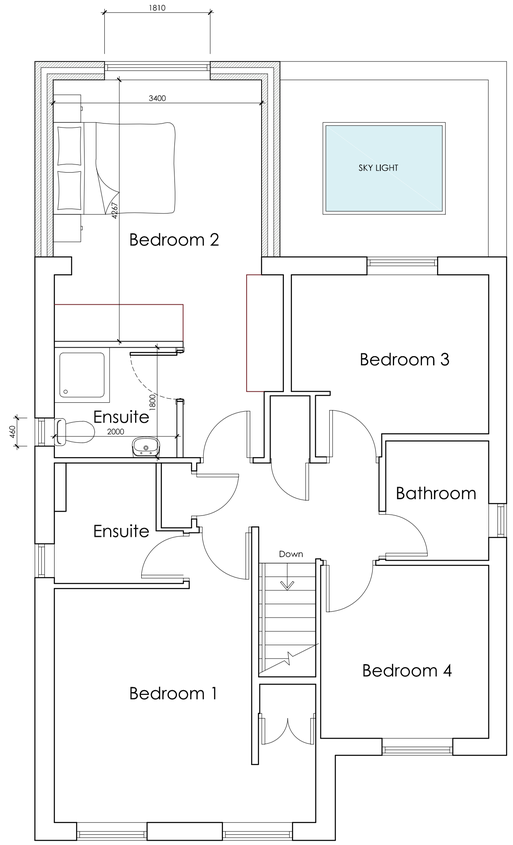


PROPOSED FIRST FLOOR PLAN
SCALE 1:50

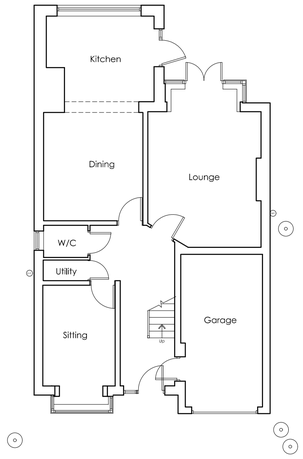

EXISTING GROUND FLOOR PLAN
SCALE 1:100

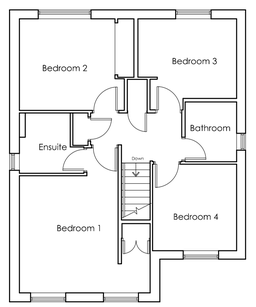

EXISTING FIRST FLOOR PLAN
SCALE 1:100

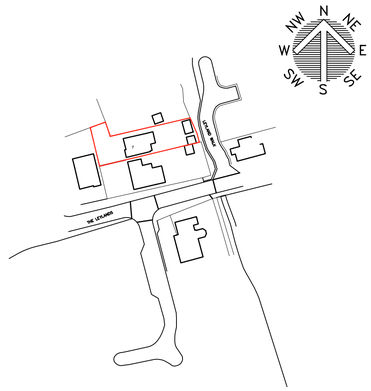

LOCATION PLAN
SCALE 1:1250

White Agus PARTNERSHIP
ARCHITECTURAL SERVICES
OFFICE ONE,
34 VICTORIA ROAD,
BARNSLEY,
S70 2BU
Phone: 01226 208482
Email: info@whiteaguspartnership.co.uk
Web: www.whiteaguspartnership.co.uk

Project.	Client.
PROPOSED WORKS AT 7 THE LEYLANDS BARNSLEY, S75 1HD	MS STEPH MCGINTY
Drawing Title. PLANS AND ELEVATIONS	Date. SEPT 2022 / Scale. 1:50 & 1:100 @ A1
	Ref. 22–079 / Dwg. No. 01 / Rev. A

Date	Suffix	Description	Date	Suffix	Description
28/09/2022	A	REVISED TO CLIENTS COMMENTS			