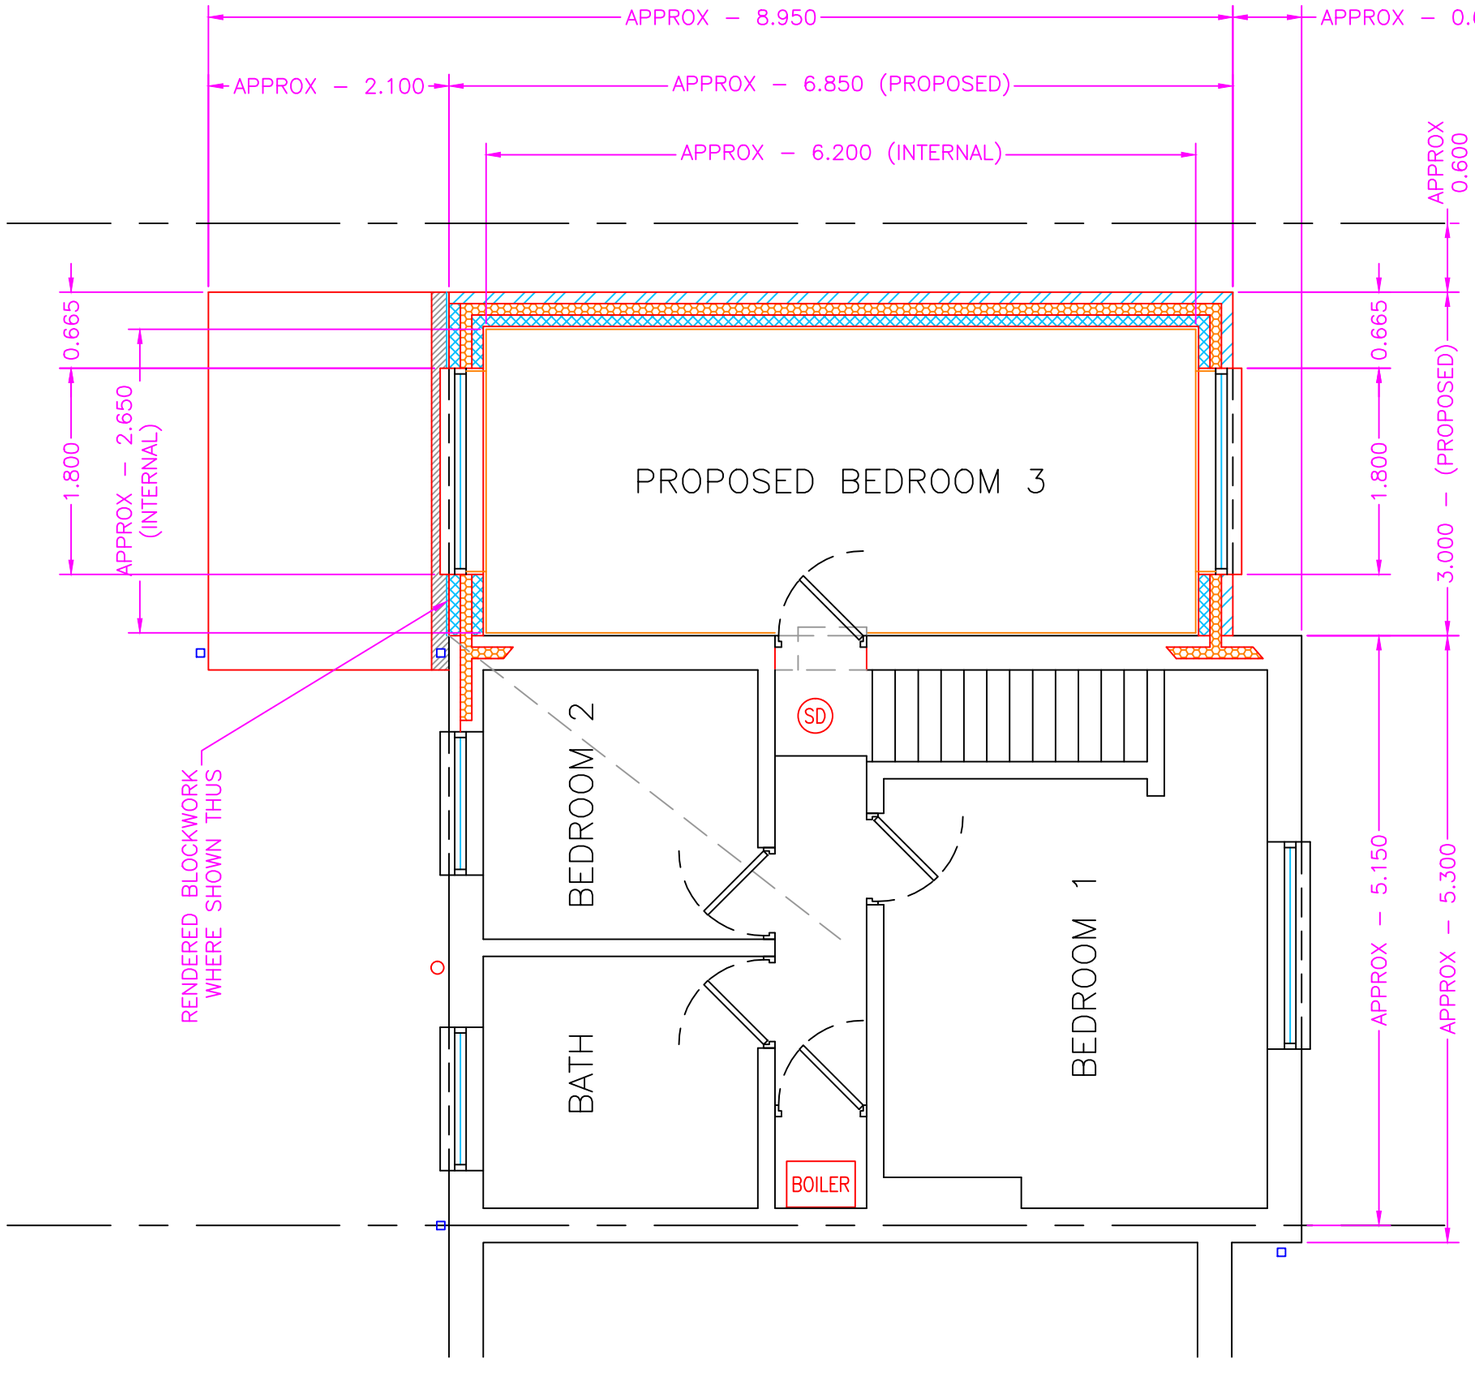


KEY

- BRICKWORK
- BLOCKWORK
- STUDWALL
- INSULATION
- SD SMOKE DETECTOR
- HD HEAT DETECTOR

0m 1m 2m 3m 4m 5m

DRAWING SCALE

PROPOSED FIRST FLOOR PLAN

REV	REVISION	DATE
1	RENDER FINISH MODIFIED	9.9.20
0	ORIGINAL	2.6.20

ASHWOOD ENGINEERING SERVICES
Tel:01709 814718 – Mob:07773 594725

COPYRIGHT This document is the private & confidential property of Ashwood Engineering Services & must not be reproduced or disclosed to any third party without prior written consent of the aforementioned.

CLIENT Mrs L Atkinson.

LOCATION 91, The Crescent, Bolton–on–Dearne, Barnsley, S63 8HE.

TITLE PROPOSED FIRST FLOOR PLAN FOR TWO–STOREY SIDE & GROUND FLOOR REAR EXTENSIONS.

DRAWN	DATE	DIMENSIONS	SCALE	DRAWING No	SHEET	
ML	22.5.20	m	1:50	AES–0570	4	A3