


NOTE:
ALL DIMENSIONS MUST BE CHECKED ON SITE AND NOT SCALED FROM THIS DRAWING.

COPYRIGHT.
THIS DRAWING IS THE PROPERTY OF THE COMPANY AND MAY NOT BE COPIED, USED OR DISCLOSED FOR ANY PURPOSE EXCEPT AS AUTHORISED IN WRITING BY THE COMPANY.

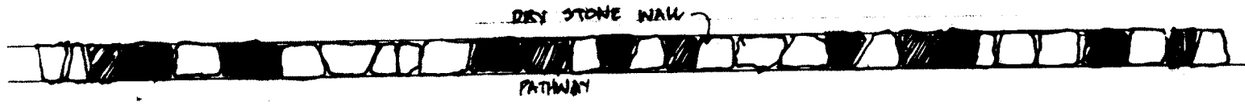

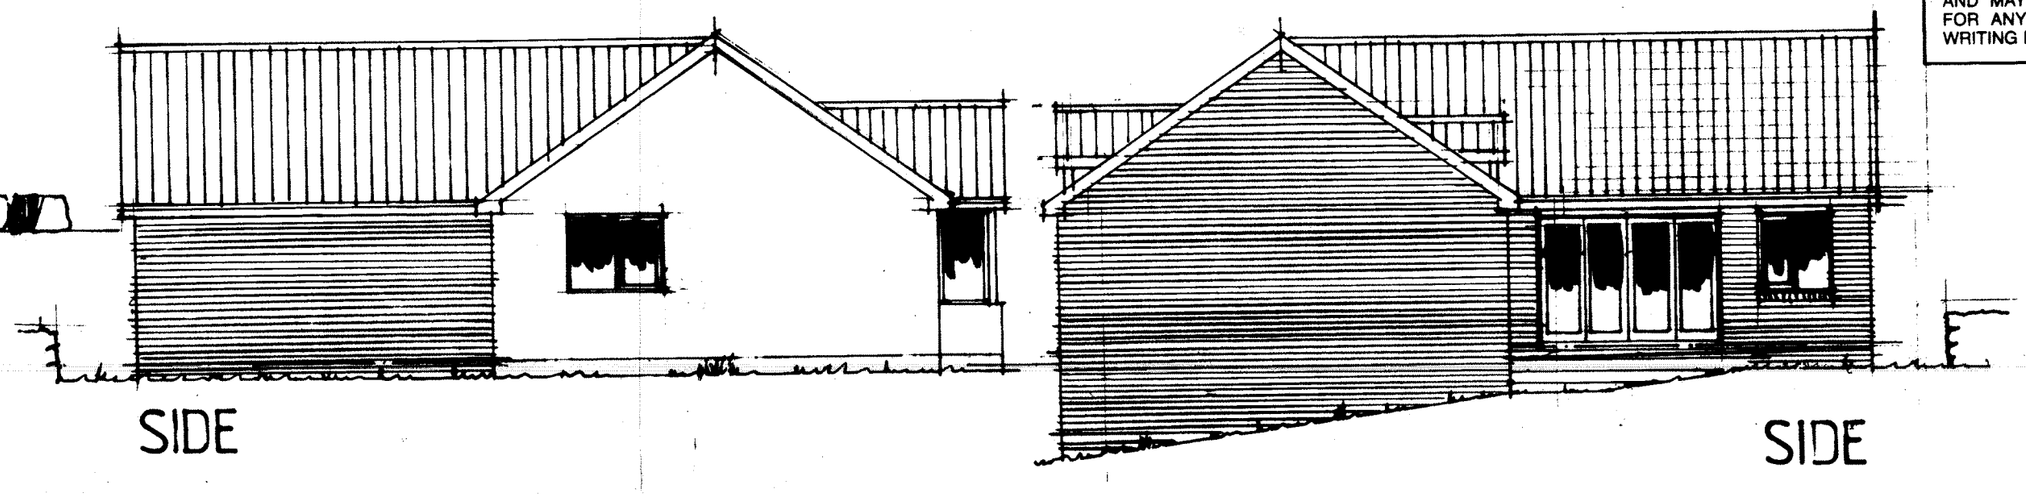

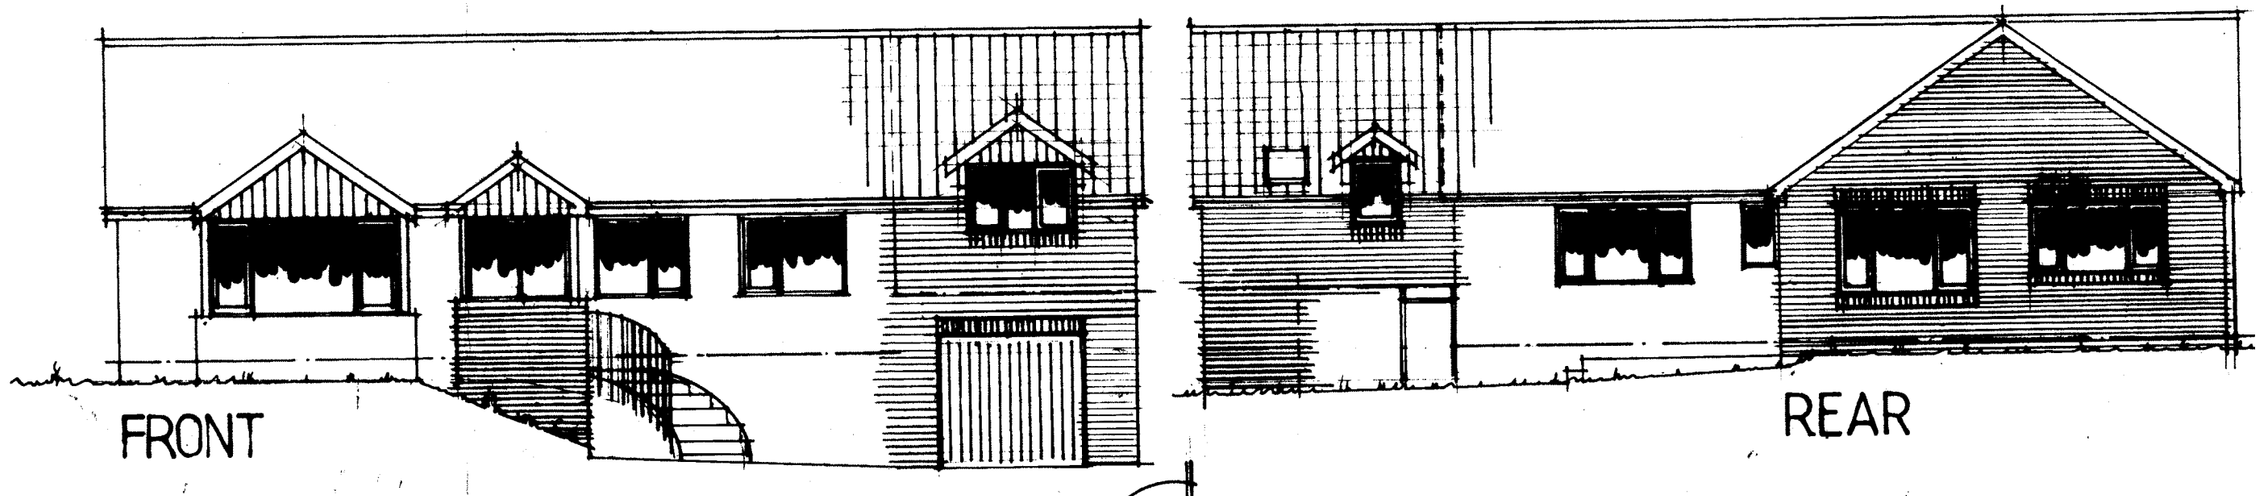

GROUND FLOOR PLAN

GARAGE PLAN

REV.	DATE	AMENDMENT

CLIENT
MRS A. McGINLEY

TITLE
PROPOSED EXTENSIONS AND ALTERATIONS TO EXISTING BUNGALOW
COTEFIELD
COTE LANE
THURGOLAND
SHEFFIELD S35 7AE

P. Dimelow
B.A. hons Dip Arch. M.A.
Architectural Design and Planning Consultant

Ash Barn
Finkle Street
Wortley
Sheffield.
S35 7DH 0114 2884937

SCALE	DATE	DRAWN
1:50/1:100	APRIL 2015	P.D

DRAWING No. AMT-115-2. REV.

HEATHERBANK D062 0800 0132514