
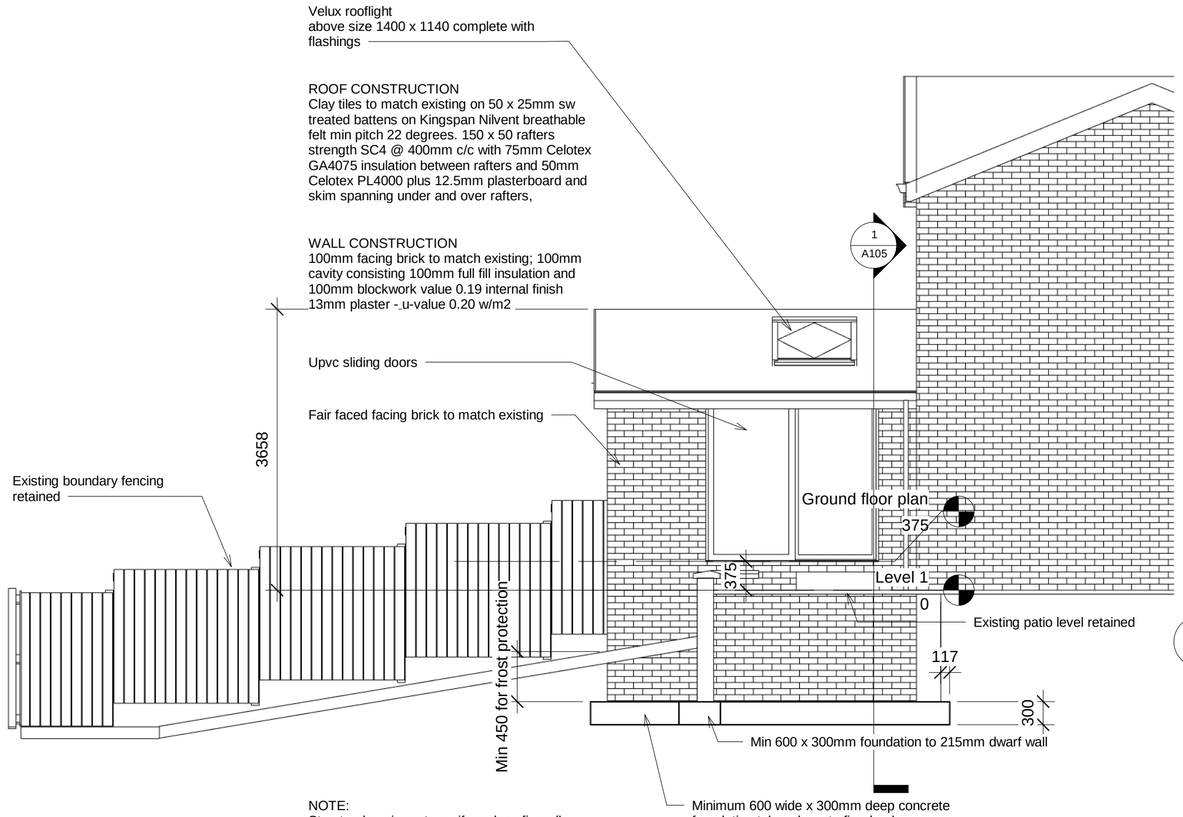


1 East Elevation

1 : 50

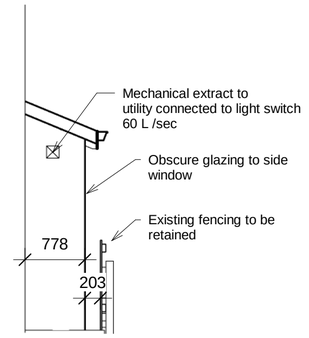

2 North Elevation - side

1 : 50

Single Storey Utility Room Extension

No.	Description	Date

North & East Elevation

Project number	NH-2020
Date	11-06-2020
Drawn by	P Hepp
Checked by	Checker

A101

Scale 1 : 50

05/07/2020 06:19:20