
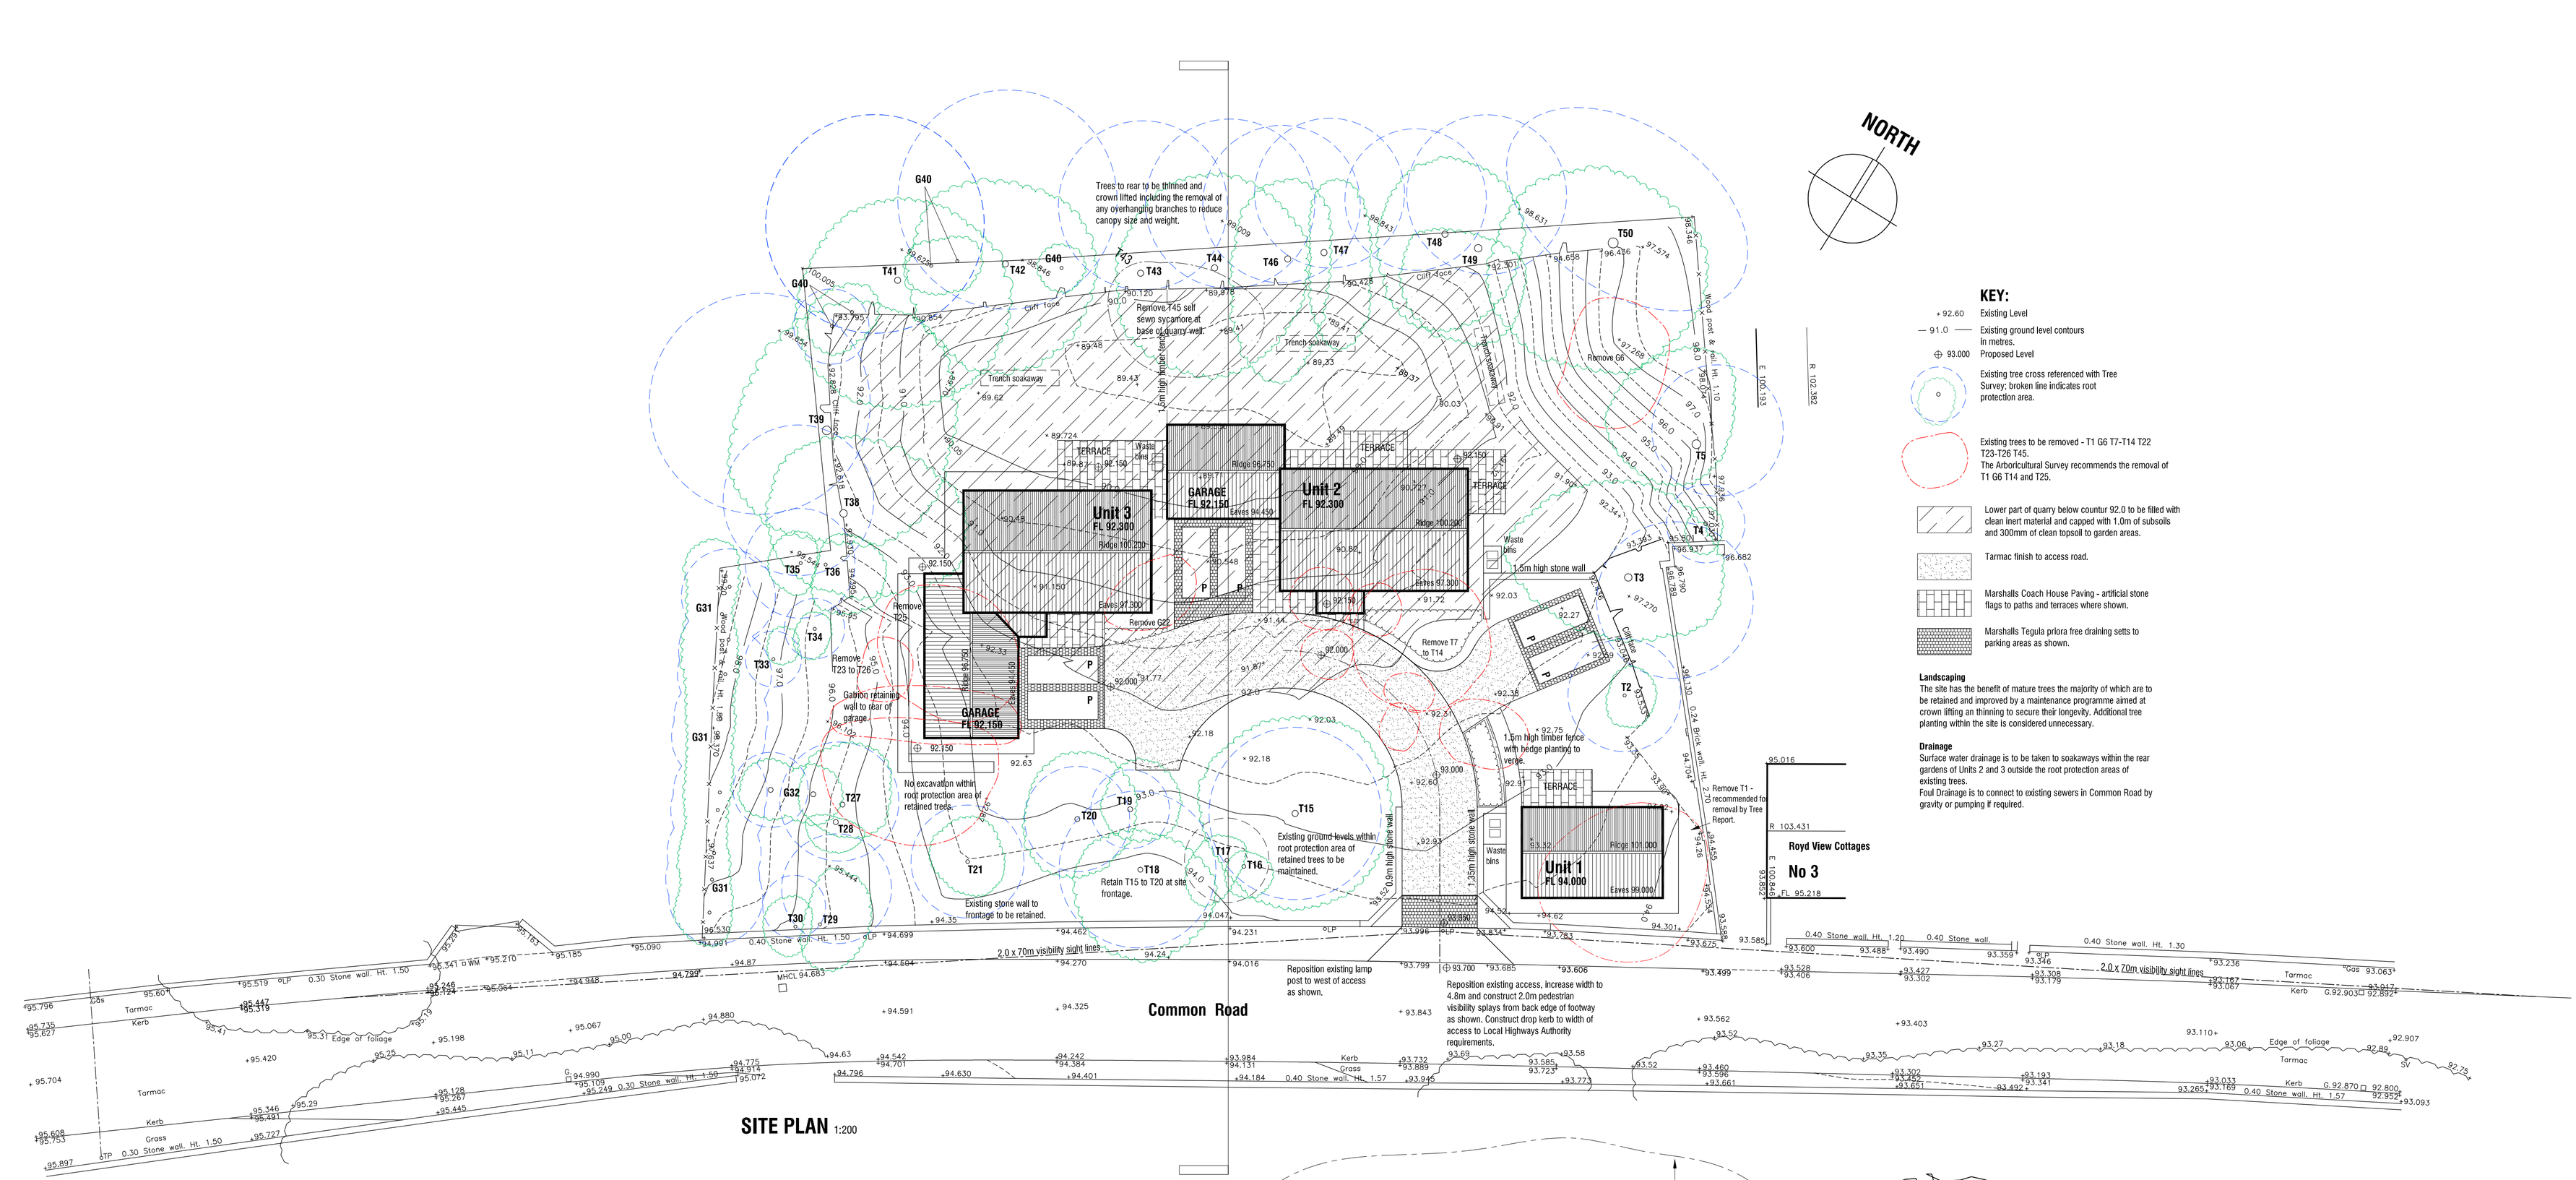


SITE PLAN 1:200

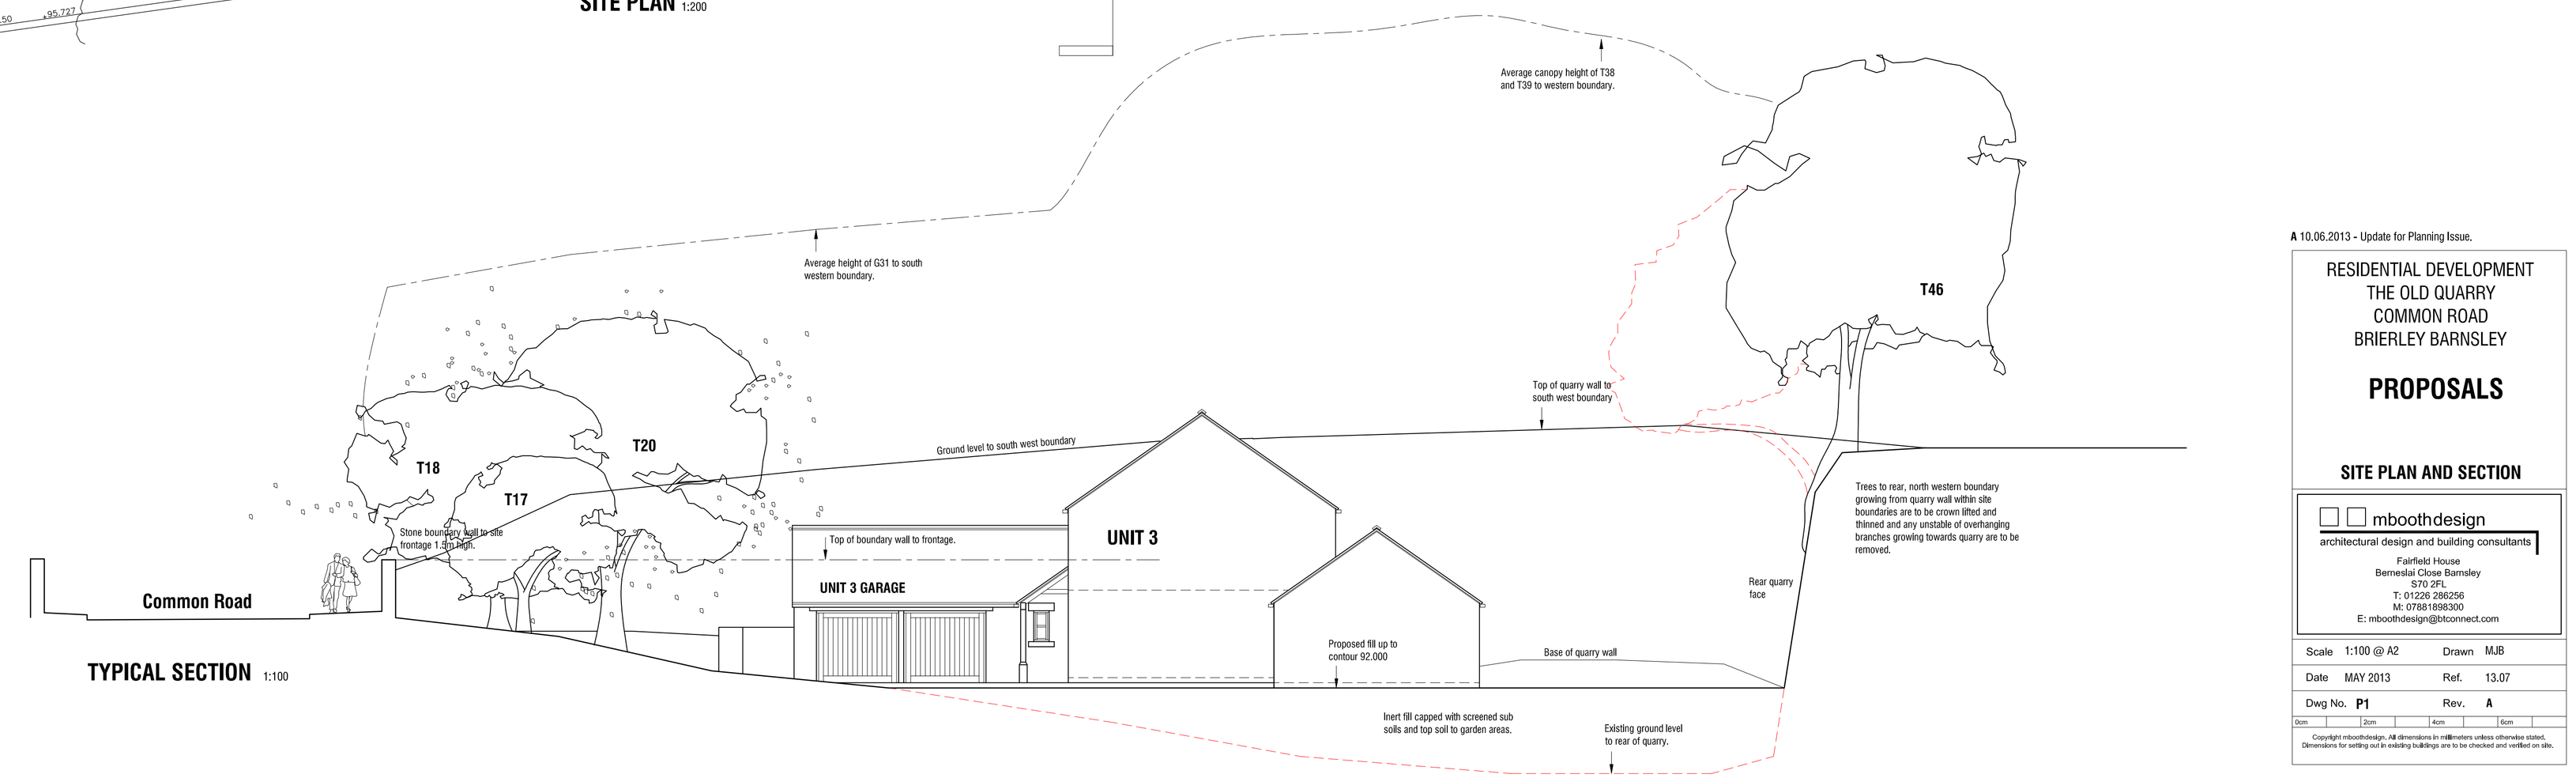

TYPICAL SECTION 1:100

A 10.06.2013 - Update for Planning Issue.

RESIDENTIAL DEVELOPMENT
THE OLD QUARRY
COMMON ROAD
BRIERLEY BARNSLEY

PROPOSALS

SITE PLAN AND SECTION

mboothdesign
architectural design and building consultants
Fairfield House
Berneslai Close Barnsley
S70 2FL
T: 01226 286256
M: 07881898300
E: mbooth design@btconnect.com

Scale	1:100 @ A2	Drawn	MJB
Date	MAY 2013	Ref.	13.07
Dwg No.	P1	Rev.	A

0cm 2cm 4cm 6cm

Copyright mbooth design. All dimensions in millimeters unless otherwise stated. Dimensions for setting out in existing buildings are to be checked and verified on site.