


Builder's Yard
Canteen and Changing Rooms
Depot
Tanks
Public Waste Disposal Site
Smithy Green
Gypsy Site
Pond
Pond
River Rhodens
Smithy Bridge
Path (un)
Scrap Yard
Scrap Yard
SMITHIES LANE
SMITHIES
Allotment Gardens
Allotment Gardens
Church
Hall
PH
Sportsman's Inn
The Woodman
Shelter
Works
Spoil Heap
Tank
Garage
Garage
Garage
Railway Cottage
Karenza
BEASBECK TERRACE
WHITBOURNE CLOSE
QUARRY STREET
VICARAGE ROAD
CHARLTON ROAD
BROOKLYFFE PLACE
ETC
Path
Beck
Drain
Ditch
El Sub Sta
Yard
Shelter
Tank
Hall
Church
PH
Works
Spoil Heap
Garage
Shelter
Tank
Yard
Vicarage
Path (un)
Beck
Drain
Ditch
ETC

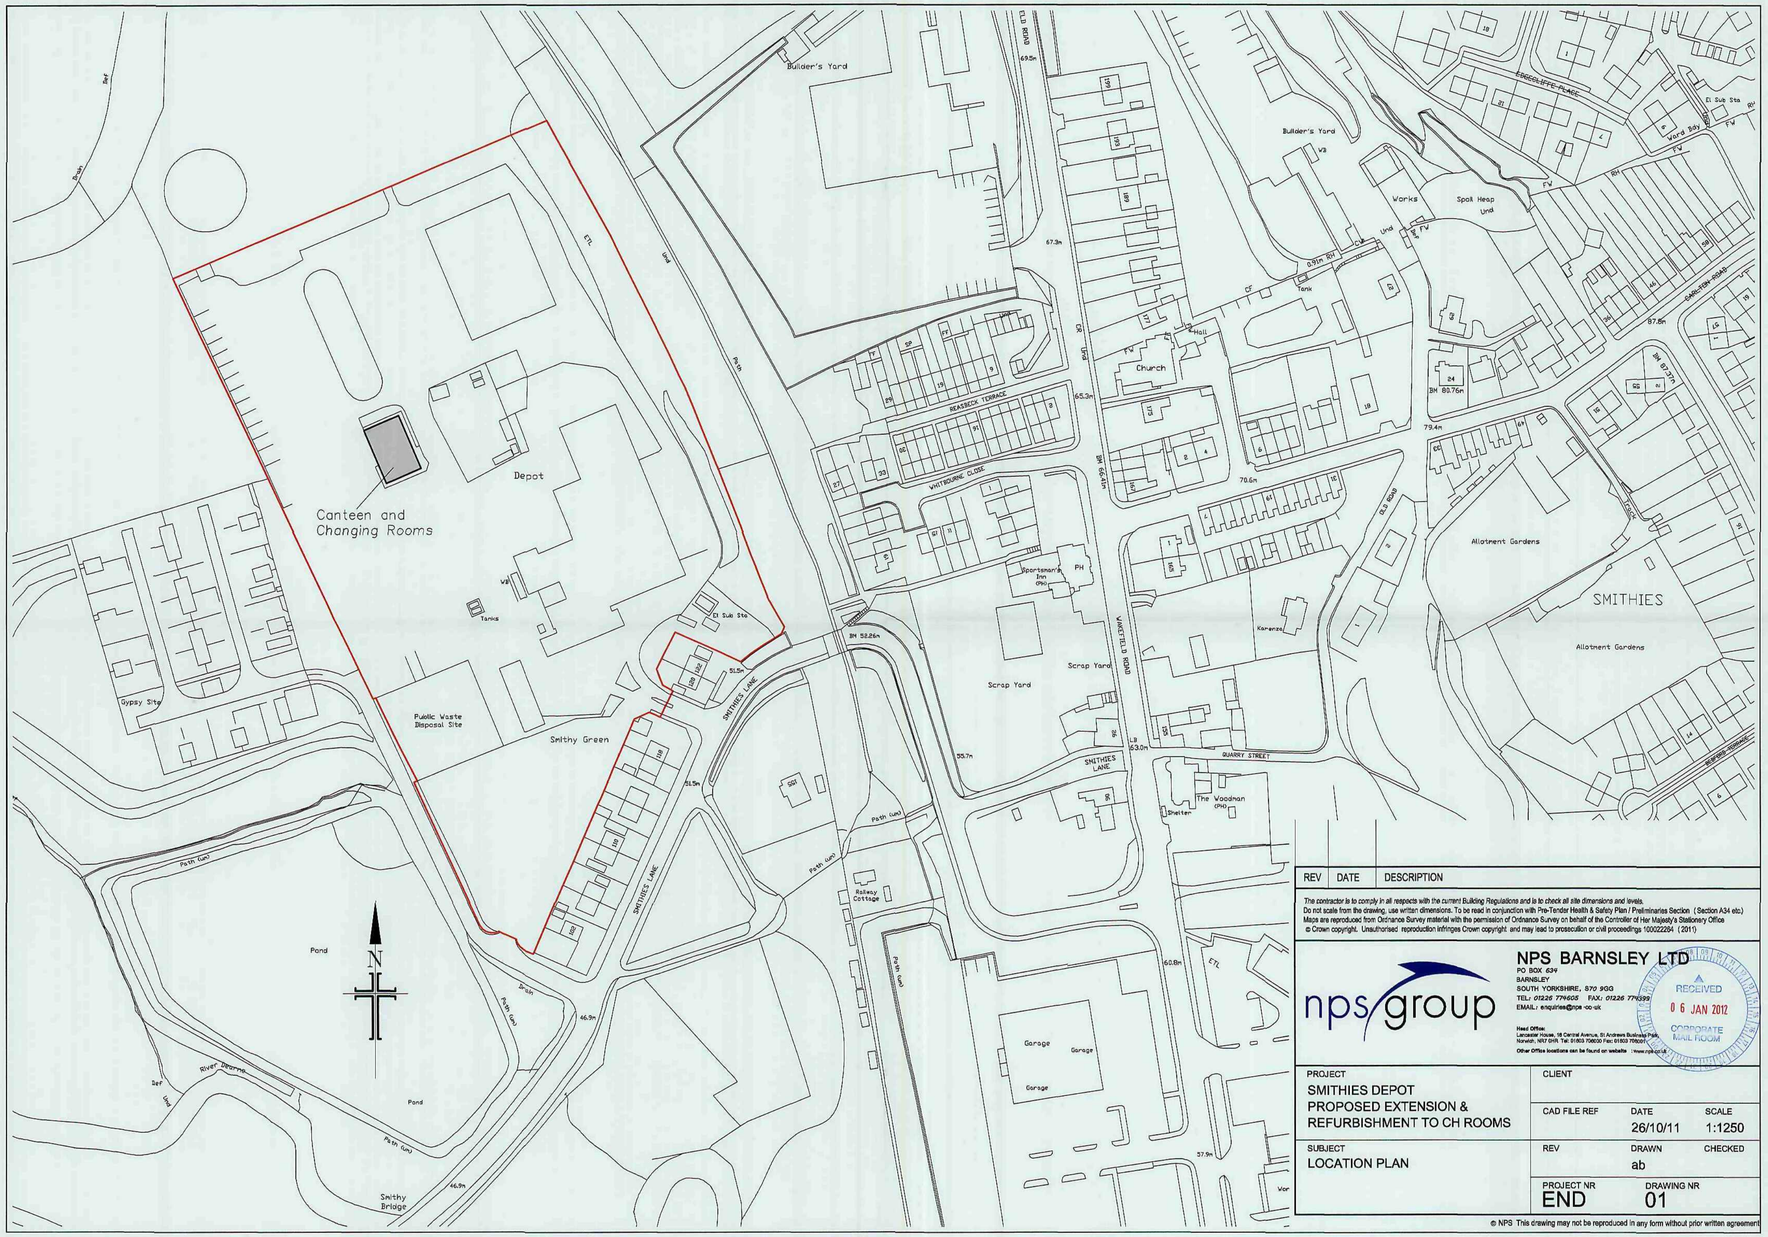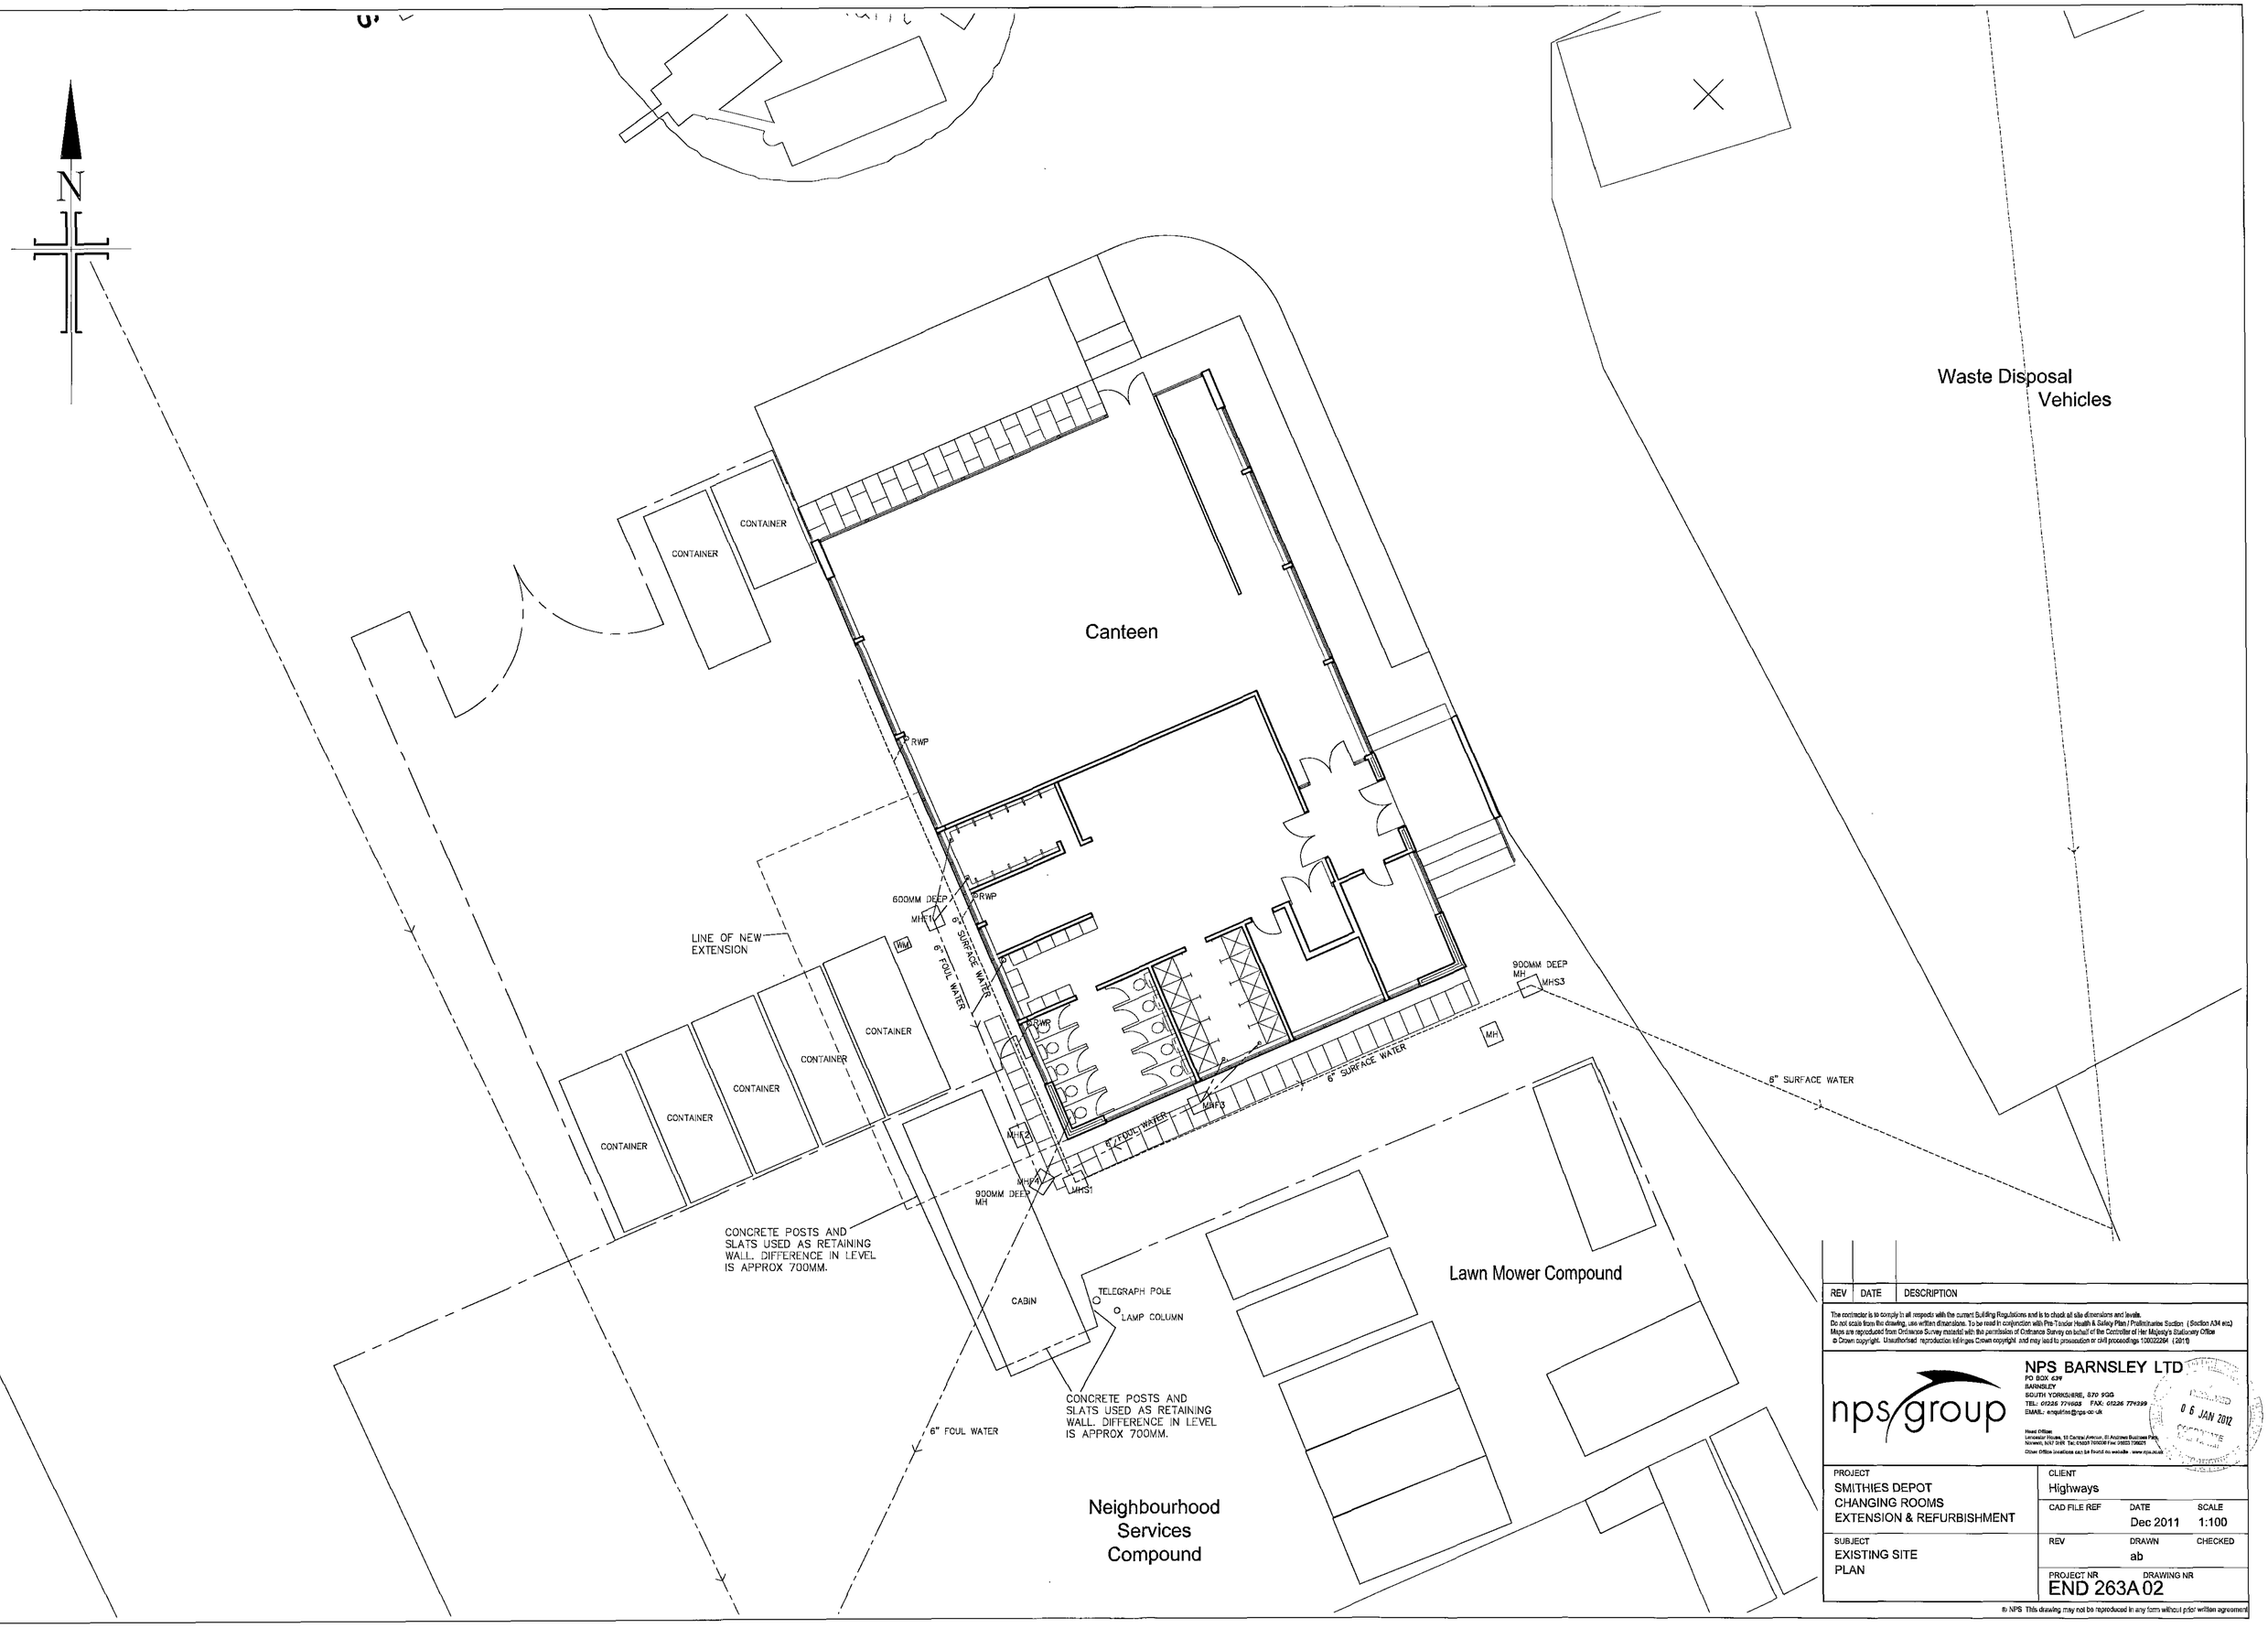


| REV | DATE | DESCRIPTION |
|---|---|---|

The contractor is to comply in all respects with the current Building Regulations and is to check all site dimensions and levels.
Do not scale from the drawing, use written dimensions. To be read in conjunction with Pre-Tender Health & Safety Plan / Preliminaries Section (Section A34 etc)
Maps are reproduced from Ordnance Survey material with the permission of Ordnance Survey on behalf of the Controller of Her Majesty's Stationary Office
© Crown copyright. Unauthorised reproduction infringes Crown copyright and may lead to prosecution or civil proceedings 100022264 (2010)


nps group

NPS BARNSLEY LTD
PO BOX 429
BARNSLEY
SOUTH YORKSHIRE, S70 9GG
TEL: 01226 771688 FAX: 01226 771699
EMAIL: enquiries@nps-oc.uk


Head Office
Lancaster House, 55 Clarke Avenue, St Andrews Business Park,
Norwich, NR7 0HR Tel: 01603 700500 Fax: 01603 706201
Other Office locations can be found on website: www.nps.co.uk



RECEIVED
06 JAN 2012
PLANNING


| PROJECT | CLIENT | | |
|---|---|---|---|
| SMITHIES DEPOT CHANGING ROOMS EXTENSION & REFURBISHMENT | Highways | | |
| | CAD FILE REF | DATE: Dec 2011 | SCALE: 1:100 |
| SUBJECT: EXISTING SITE PLAN | REV | DRAWN: ab | CHECKED |
| | PROJECT NR: END 263A | DRAWING NR: 02 | |


© NPS This drawing may not be reproduced in any form without prior written agreement

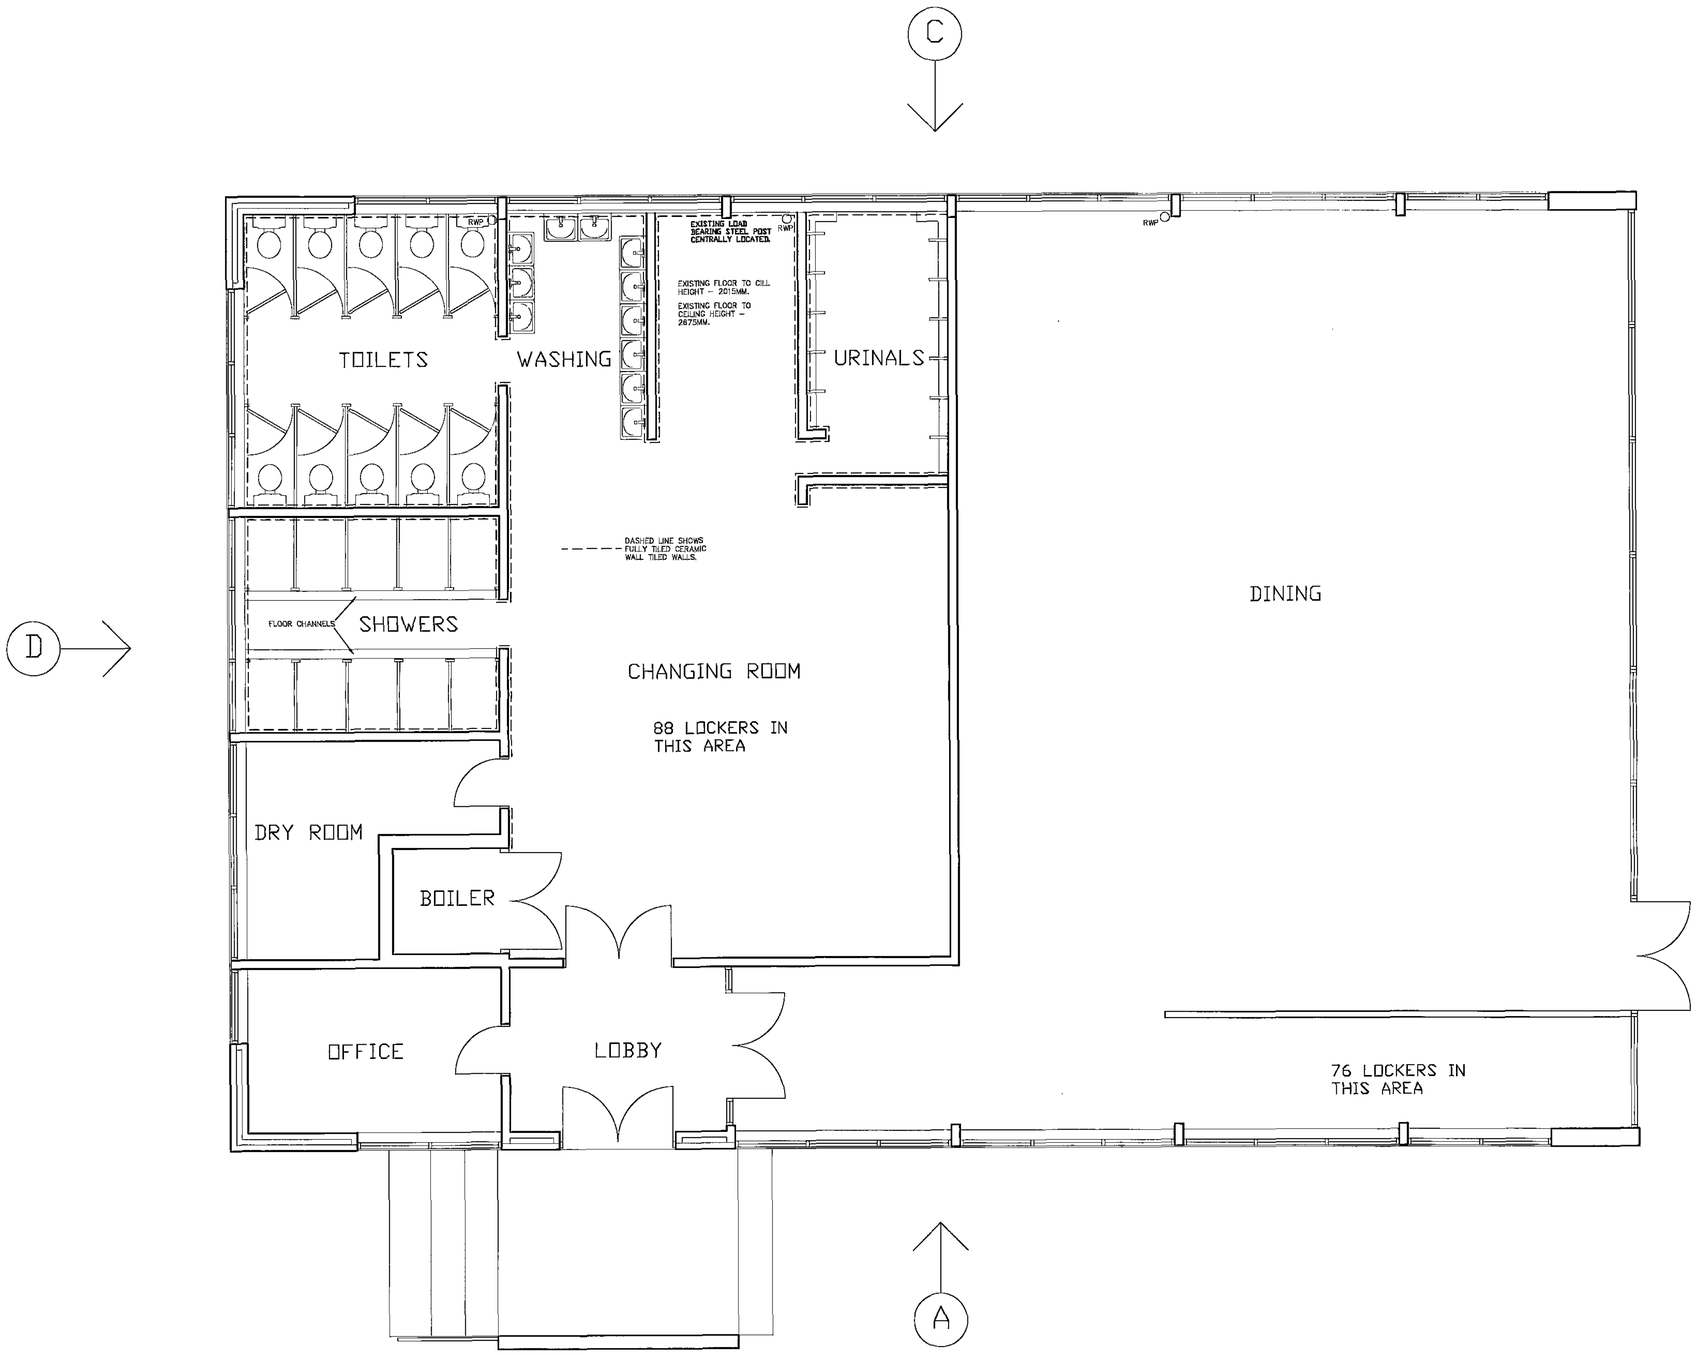


| REV | DATE | DESCRIPTION |
|---|---|---|

The contractor is to comply in all respects with the current Building Regulations and is to check all site dimensions and levels.
Do not scale from the drawing, use written dimensions. To be read in conjunction with Pre-Tender Health & Safety Plan / Preliminaries Section (Section A34 etc)
Maps are reproduced from Ordnance Survey material with the permission of Ordnance Survey on behalf of the Controller of Her Majesty's Stationery Office © Crown copyright. Unauthorised reproduction infringes Crown copyright and may lead to prosecution or civil proceedings 100022264 (2011)

nps group


NPS BARNSLEY LTD
PO BOX 639
BARNSLEY
SOUTH YORKSHIRE, S70 9GG
TEL: 01226 774603 FAX: 01226 774399
EMAIL: enquiries@nps.co.uk

Head Offices:
Lancaster House, 46 Central Avenue, St Andrews Business Park, Norwich, NR7 0HR. Tel: 01603 704800 Fax: 01603 704809
Other Office locations can be found on website www.nps.co.uk


RECEIVED 06 JAN 2012

| PROJECT | CLIENT | | |
|---|---|---|---|
| SMITHIES DEPOT CHANGING ROOMS EXTENSION & REFURBISHMENT | | | |
| | CAD FILE REF | DATE: Nov 2011 | SCALE: 1:50 |
| SUBJECT: EXISTING FLOOR PLAN | REV | DRAWN: ab | CHECKED |
| | PROJECT NR: END 263A | DRAWING NR: 03 | |


© NPS This drawing may not be reproduced in any form without prior written agreement

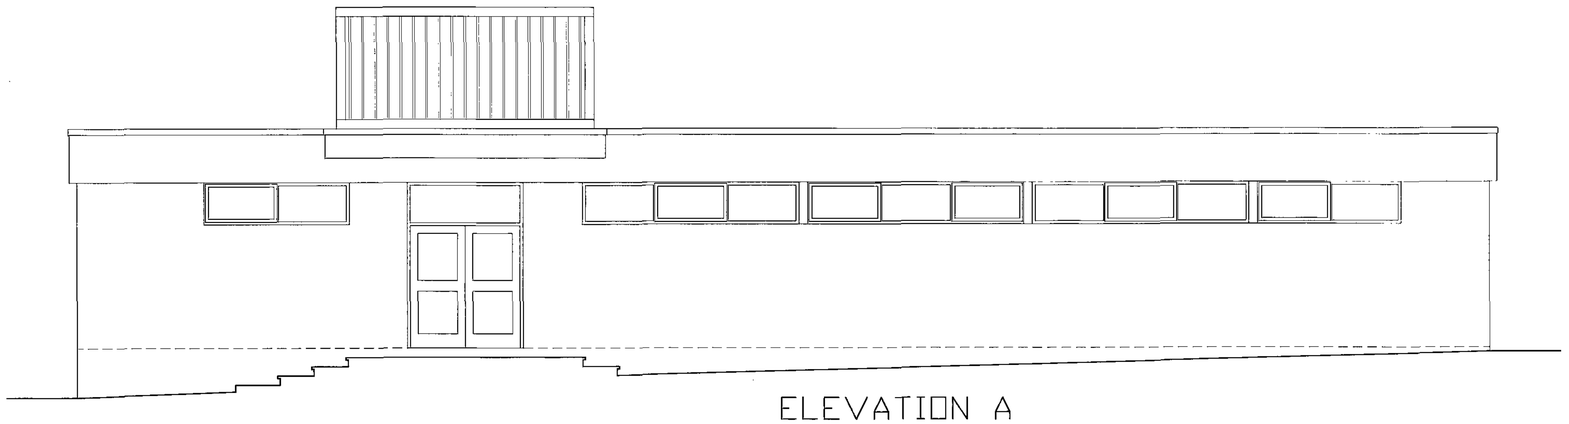


ELEVATION A

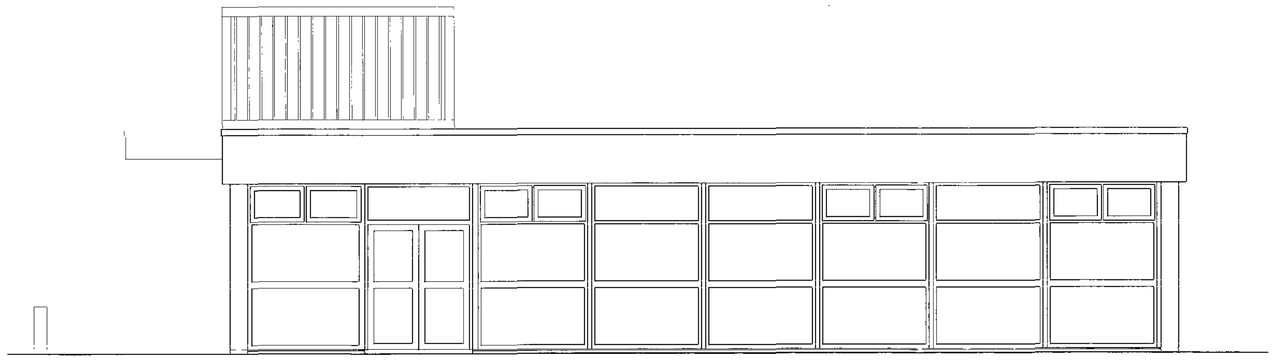

ELEVATION B

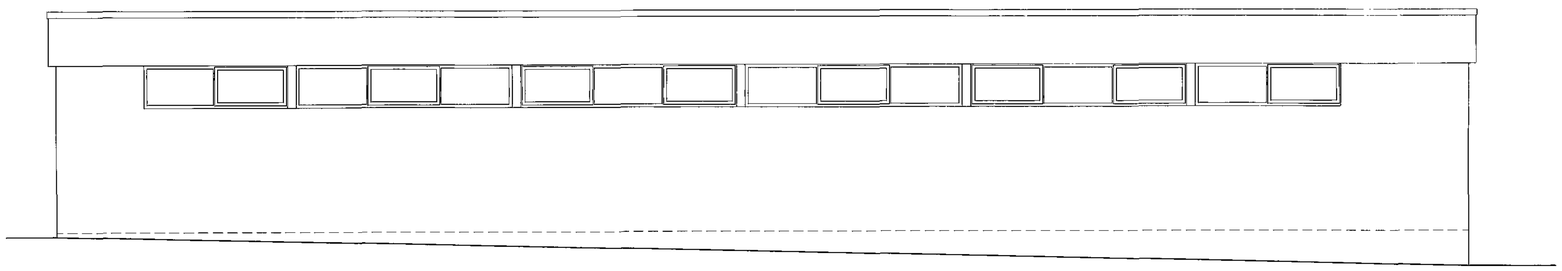

ELEVATION C

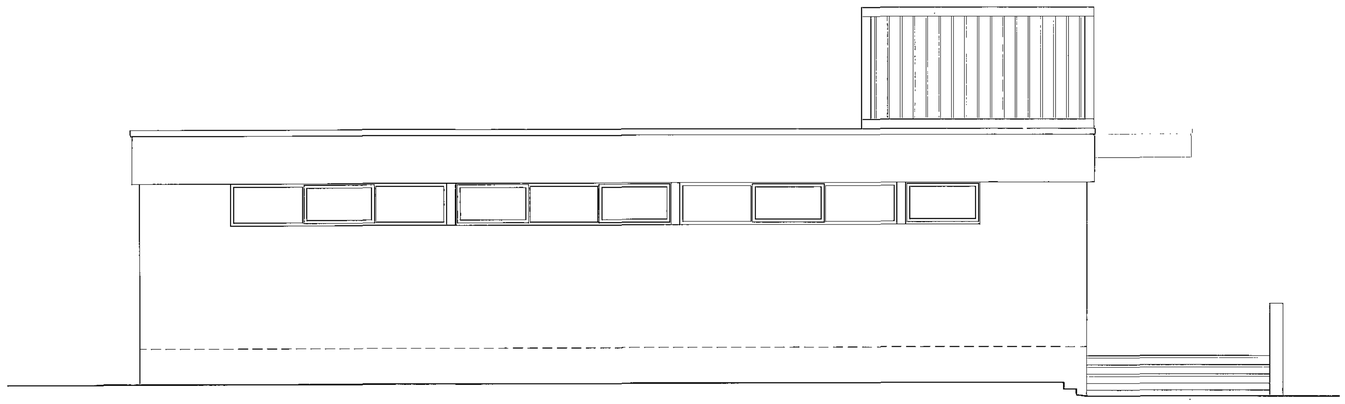

ELEVATION D

| REV | DATE | DESCRIPTION |
|---|---|---|
| | | |

The contractor is to comply in all respects with the current Building Regulations and is to check all site dimensions and levels.
Do not scale from the drawing, use written dimensions. To be read in conjunction with Pre-Tender Health & Safety Plan / Preliminaries Section (Section A34 etc)
Maps are reproduced from Ordnance Survey material with the permission of Ordnance Survey on behalf of the Controller of Her Majesty's Stationery Office
© Crown copyright. Unauthorised reproduction infringes Crown copyright and may lead to prosecution or civil proceedings 100022264 (2011)


nps group

NPS BARNSLEY LTD
PO BOX 639
BARNSLEY
SOUTH YORKSHIRE, S70 9GG
TEL: 01226 771605 FAX: 01226 771939
EMAIL: enquiries@nps-co-uk

Head Office:
Lancaster House, 90 Central Avenue, St Andrews Business Park
Norwich, NR7 0HR Tel: 01603 727500 Fax: 01603 700691
Other Office locations can be found on website - www.nps.co.uk



RECEIVED
06 JAN 2012


| PROJECT | CLIENT | | |
|---|---|---|---|
| SMITHIES DEPOT<br>CHANGING ROOMS<br>EXTENSION & REFURBISHMENT | | | |
| | CAD FILE REF | DATE<br>Nov 2011 | SCALE<br>1:50 |
| SUBJECT<br>EXISTING<br>ELEVATIONS | REV | DRAWN<br>ab | CHECKED |
| | PROJECT NR<br>END 263A | DRAWING NR<br>04 | |


© NPS. This drawing may not be reproduced in any form without prior written agreement.

N

INSERT NEW GATE INTO EXISTING FENCE.

REMOVE EXISTING CONCRETE PAVING FLAGS AND REPLACE WITH TARMAC TO DETAIL.

NEW 1000MM WIDE TARMAC FOOTPATH AROUND BUILDING SHOWN HATCH. EF TYPE CONCRETE PIN KERB TO EDGES (SEE DETAIL).

Canteen

NEW 1200MM WIDE CONCRETE STEPS WITH BALUSTRADE AND HANDRAIL

NEW 1000MM WIDE TARMAC FOOTPATH AROUND BUILDING SHOWN HATCH. EF TYPE CONCRETE PIN KERB TO EDGES (SEE DETAIL).

NEW GATE TO COMPOUND AREA.

DASHED LINE SHOW ORIGINAL LINE OF CHANGE IN LEVEL (APPROX 700MM).

NEW RETAINING WALL REQUIRED TO DIFFERENCE IN LEVEL (LEVEL DIFFERENCE IS APPROX 700MM).

AREA SHOWN WITH DOTTED HATCH IS TO BE BUILT UP APPROX 700MM.

NEW FENCE LINE

MHF1 MHF2 MHF3 MHF4 MHF5 MHF6 MHF7 MHF8

MHS1 MHS2 MHS3 MHS4

MH

NEW CONCRETE STEPS WITH BALUSTRADE AND HANDRAIL

TELEGRAPH POLE

LAMP COLUMN


DASHED LINE SHOW ORIGINAL LINE OF CHANGE IN LEVEL (APPROX 700MM).

AREA SHOWN CROSS-HATCHED TO BE EXCAVATED TO BE EXCAVATED TO LOWER LEVEL (APPROX. 700MM). NEW RETAINING WALL REQUIRED.

Neighbourhood Services Compound

Lawn Mower Compound

Waste Disposal Vehicles

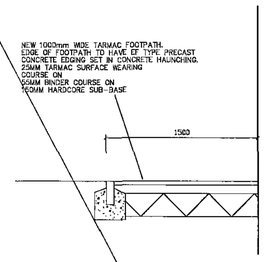


SECTION THROUGH FOOTPATH
SCALE 1:20

| REV | DATE | DESCRIPTION |
|---|---|---|

The contractor is to comply in all respects with the current Building Regulations and is to check all site dimensions and levels.
Do not scale from the drawing, use written dimensions. To be read in conjunction with Pre-Tender Health & Safety Plan / Preliminaries Section (Section A34 etc)
Maps are reproduced from Ordnance Survey material with the permission of Ordnance Survey on behalf of the Controller of Her Majesty's Stationery Office © Crown copyright. Unauthorised reproduction infringes Crown copyright and may lead to prosecution or civil proceedings 100022264 (2011)


nps group


NPS BARNSLEY LTD
PO BOX 634
BARNSLEY
SOUTH YORKSHIRE. S70 9GG
TEL: 01226 774505 FAX: 01226 774309
EMAIL: enquiries@nps-co.uk

Head Office:
Lansdale Chubb, 18 Central Avenue, St Andrew Business Park, Norwich, NR7 0HR. Tel: 01603 706080 Fax: 01603 700080
Other Office locations can be found on our website : www.nps.co.uk


RECEIVED 06 JAN 2012

| PROJECT | CLIENT |
|---|---|
| SMITHIES DEPOT CHANGING ROOMS EXTENSION & REFURBISHMENT | Highways |
| CAD FILE REF | DATE: Dec 2011 — SCALE: 1:100 |
| SUBJECT: PROPOSED SITE PLAN | REV — DRAWN: ab — CHECKED |
| PROJECT NR: END 263A | DRAWING NR: 05 |

© NPS This drawing may not be reproduced in any form without prior written agreement

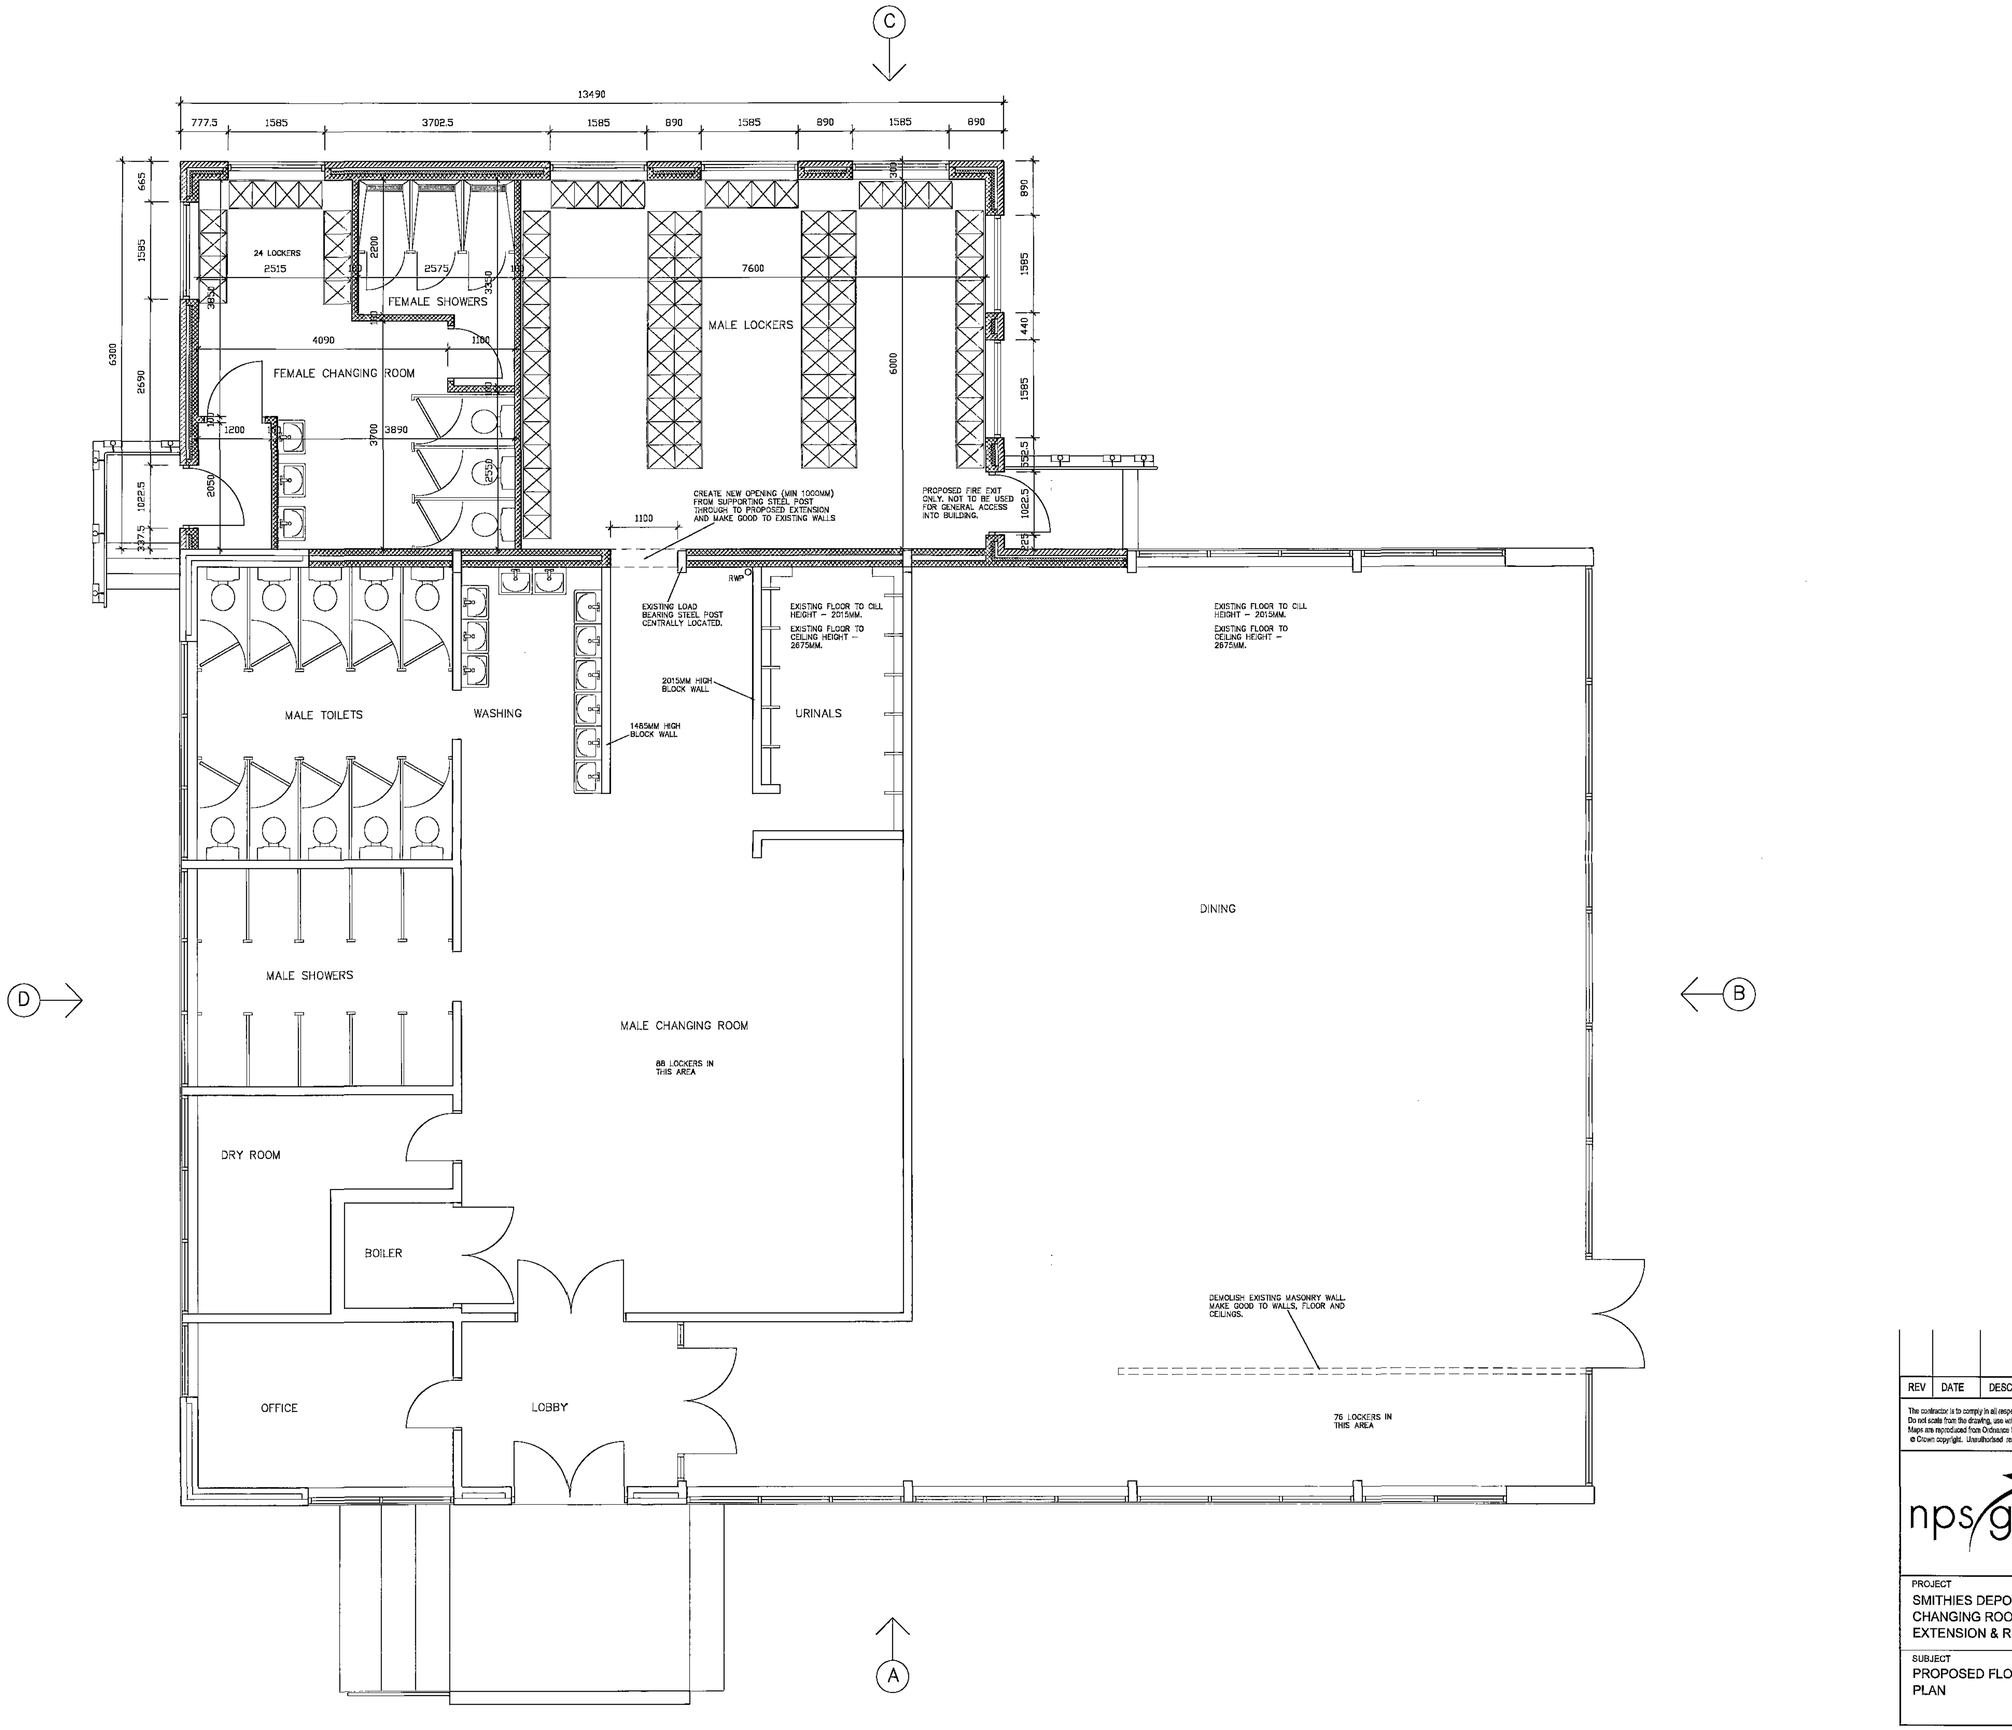


| REV | DATE | DESCRIPTION |
|---|---|---|

The contractor is to comply in all respects with the current Building Regulations and is to check all site dimensions and levels.
Do not scale from the drawing, use written dimensions. To be read in conjunction with Pre-Tender Health & Safety Plan / Preliminaries Section ( Section A34 etc)
Maps are reproduced from Ordnance Survey material with the permission of Ordnance Survey on behalf of the Controller of Her Majesty's Stationery Office
© Crown copyright. Unauthorised reproduction infringes Crown copyright and may lead to prosecution or civil proceedings. 100022264 ( 2011)


nps group

NPS BARNSLEY LTD
PO BOX 624
BARNSLEY
SOUTH YORKSHIRE, S70 9GG
TEL: 01226 774505 FAX: 01226 774399
EMAIL: enquiries@nps.co.uk


Head Office
Lancaster House, 10 Carcroft Avenue, St Andrews Business Park, Norwich, NR7 0WH Tel: 01603 706200 Fax: 01603 706205
Other Office locations can be found on website : www.nps.co.uk




RECEIVED
06 JAN 2012


| | | |
|---|---|---|
| PROJECT: SMITHIES DEPOT CHANGING ROOMS EXTENSION & REFURBISHMENT | CLIENT | |
| | CAD FILE REF | DATE: Nov 2011 / SCALE: 1:50 |
| SUBJECT: PROPOSED FLOOR PLAN | REV | DRAWN: ab / CHECKED |
| | PROJECT NR: END 263A | DRAWING NR: 06 |



© NPS. This drawing may not be reproduced in any form without prior written agreement.

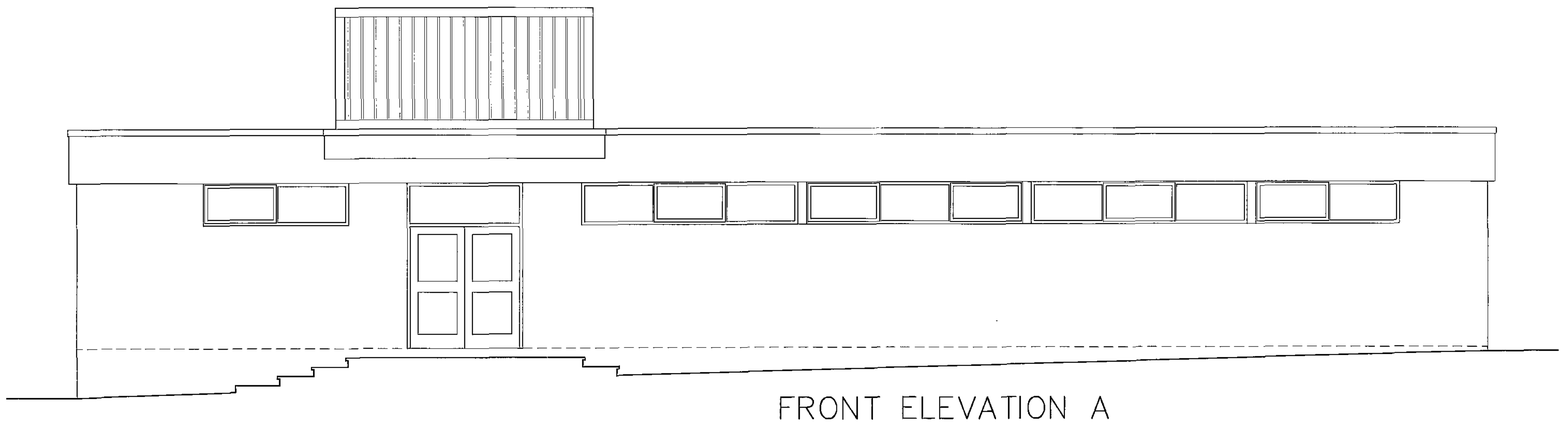


FRONT ELEVATION A

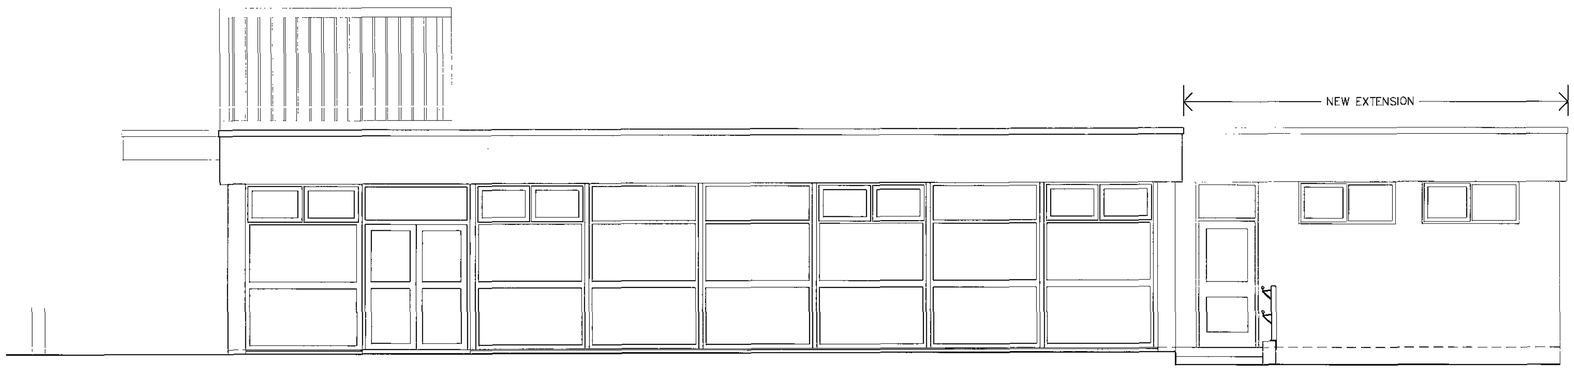


SIDE ELEVATION B

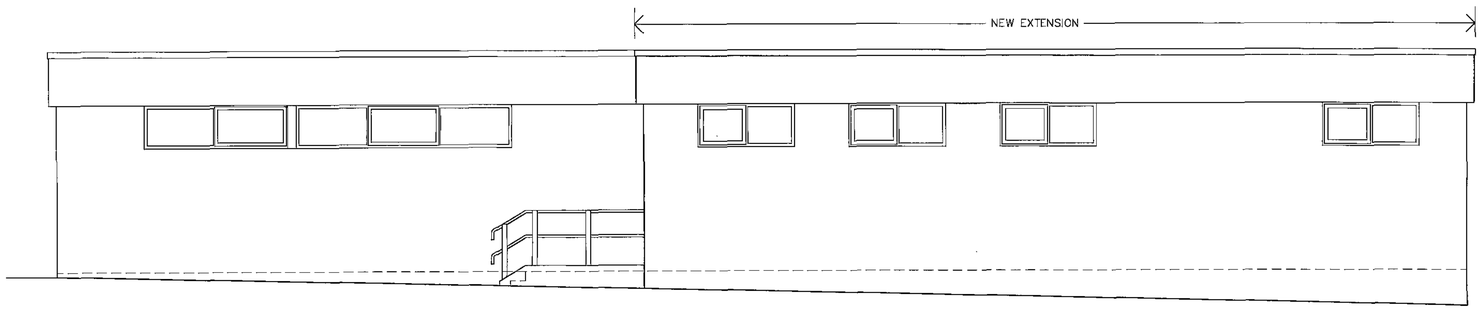


REAR ELEVATION C

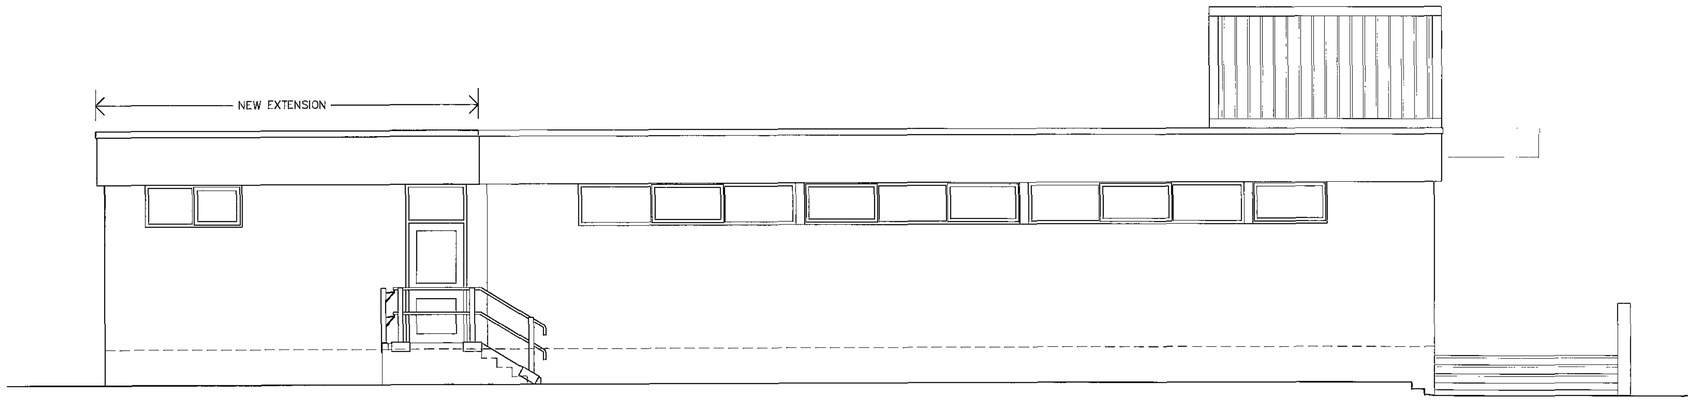


SIDE ELEVATION D

| REV | DATE | DESCRIPTION |
|---|---|---|

The contractor is to comply in all respects with the current Building Regulations and is to check all site dimensions and levels.
Do not scale from the drawing, use written dimensions. To be read in conjunction with Pre-Tender Health & Safety Plan / Preliminaries Section (Section A3A etc)
Maps are reproduced from Ordnance Survey material with the permission of Ordnance Survey on behalf of the Controller of Her Majesty's Stationery Office
© Crown copyright. Unauthorised reproduction infringes Crown copyright and may lead to prosecution or civil proceedings 100022264 (2011)

nps group

NPS BARNSLEY LTD
PO BOX 639
BARNSLEY
SOUTH YORKSHIRE, S70 9GG
TEL: 01226 774605 FAX: 01226 774299
EMAIL: enquiries@nps.co.uk

Head Office:
Lancaster House, 16 Cardinal Avenue, St Andrews Business Park,
Norwich, NR7 0WA. Tel: 01603 700500 Fax: 01603 700501
Other Office locations can be found on website - www.nps.co.uk

RECEIVED
06 JAN 2012

| PROJECT | CLIENT | | |
|---|---|---|---|
| SMITHIES DEPOT<br>CHANGING ROOMS<br>EXTENSION & REFURBISHMENT | | | |
| | CAD FILE REF | DATE | SCALE |
| | | Nov 2011 | 1:50 |
| SUBJECT | REV | DRAWN | CHECKED |
| PROPOSED<br>ELEVATIONS | | ab | |
| | PROJECT NR | DRAWING NR | |
| | END 263A | 07 | |

© NPS This drawing may not be reproduced in any form without prior written agreement