

NOTE:
ALL DIMENSIONS MUST BE CHECKED ON SITE AND NOT SCALED FROM THIS DRAWING.


COPYRIGHT:
THIS DRAWING IS THE PROPERTY OF THE COMPANY AND MAY NOT BE COPIED, USED OR DISCLOSED FOR ANY PURPOSE EXCEPT AS AUTHORISED IN WRITING BY THE COMPANY

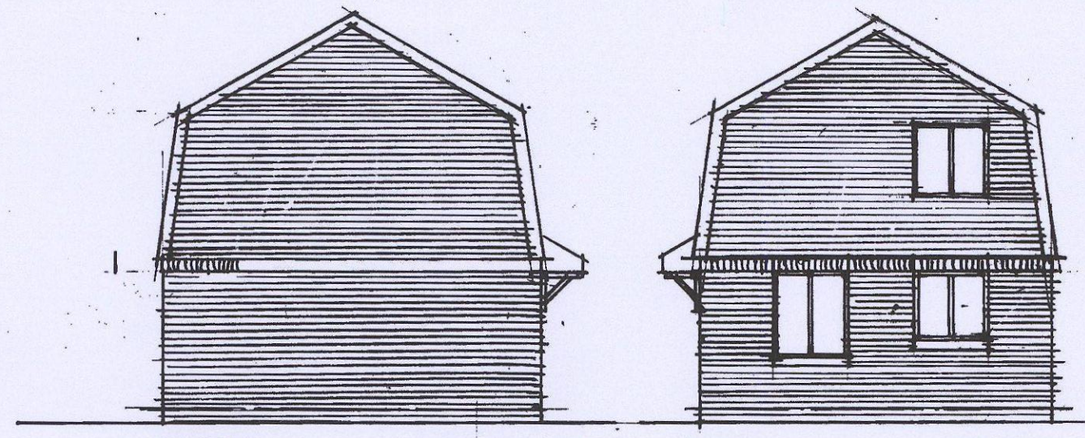


SIDE SIDE

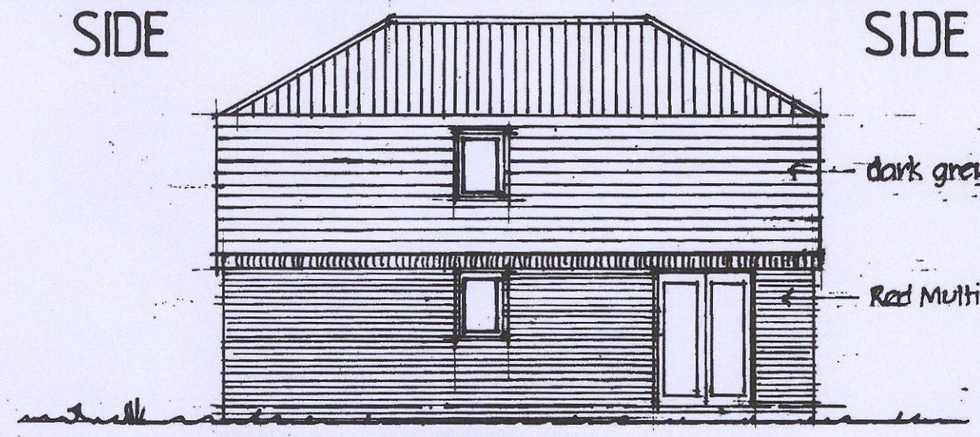


REAR ELEVATION

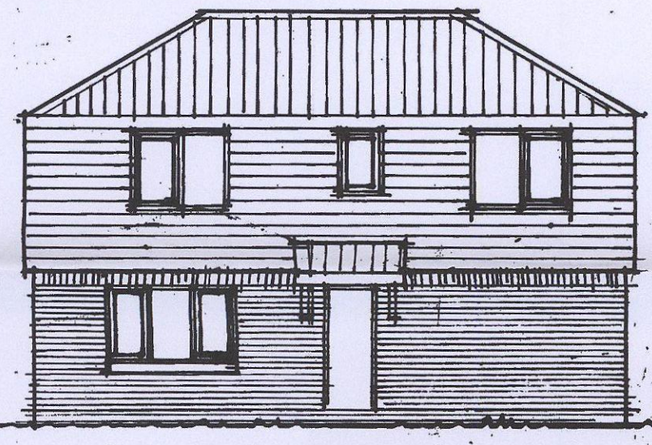


FRONT ELEVATION

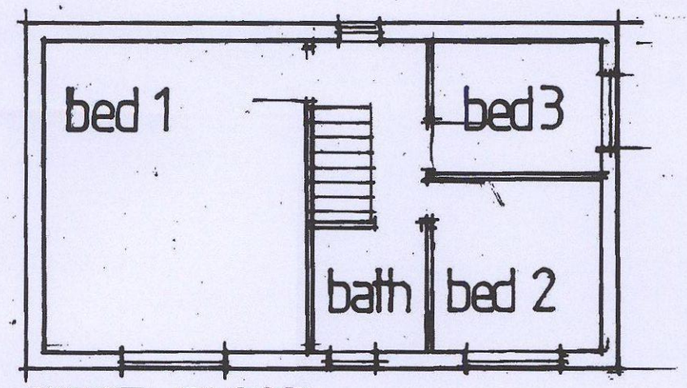

FIRST FLOOR

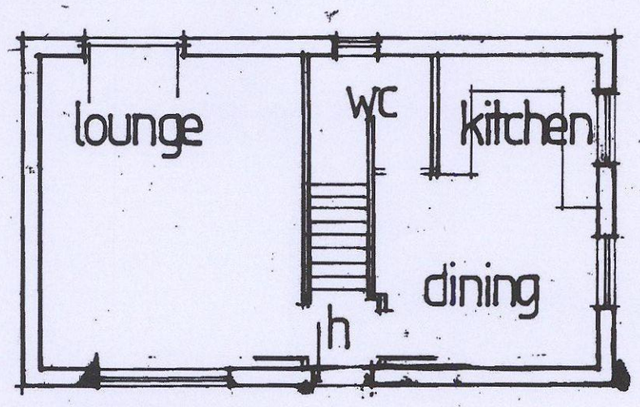

GROUND FLOOR

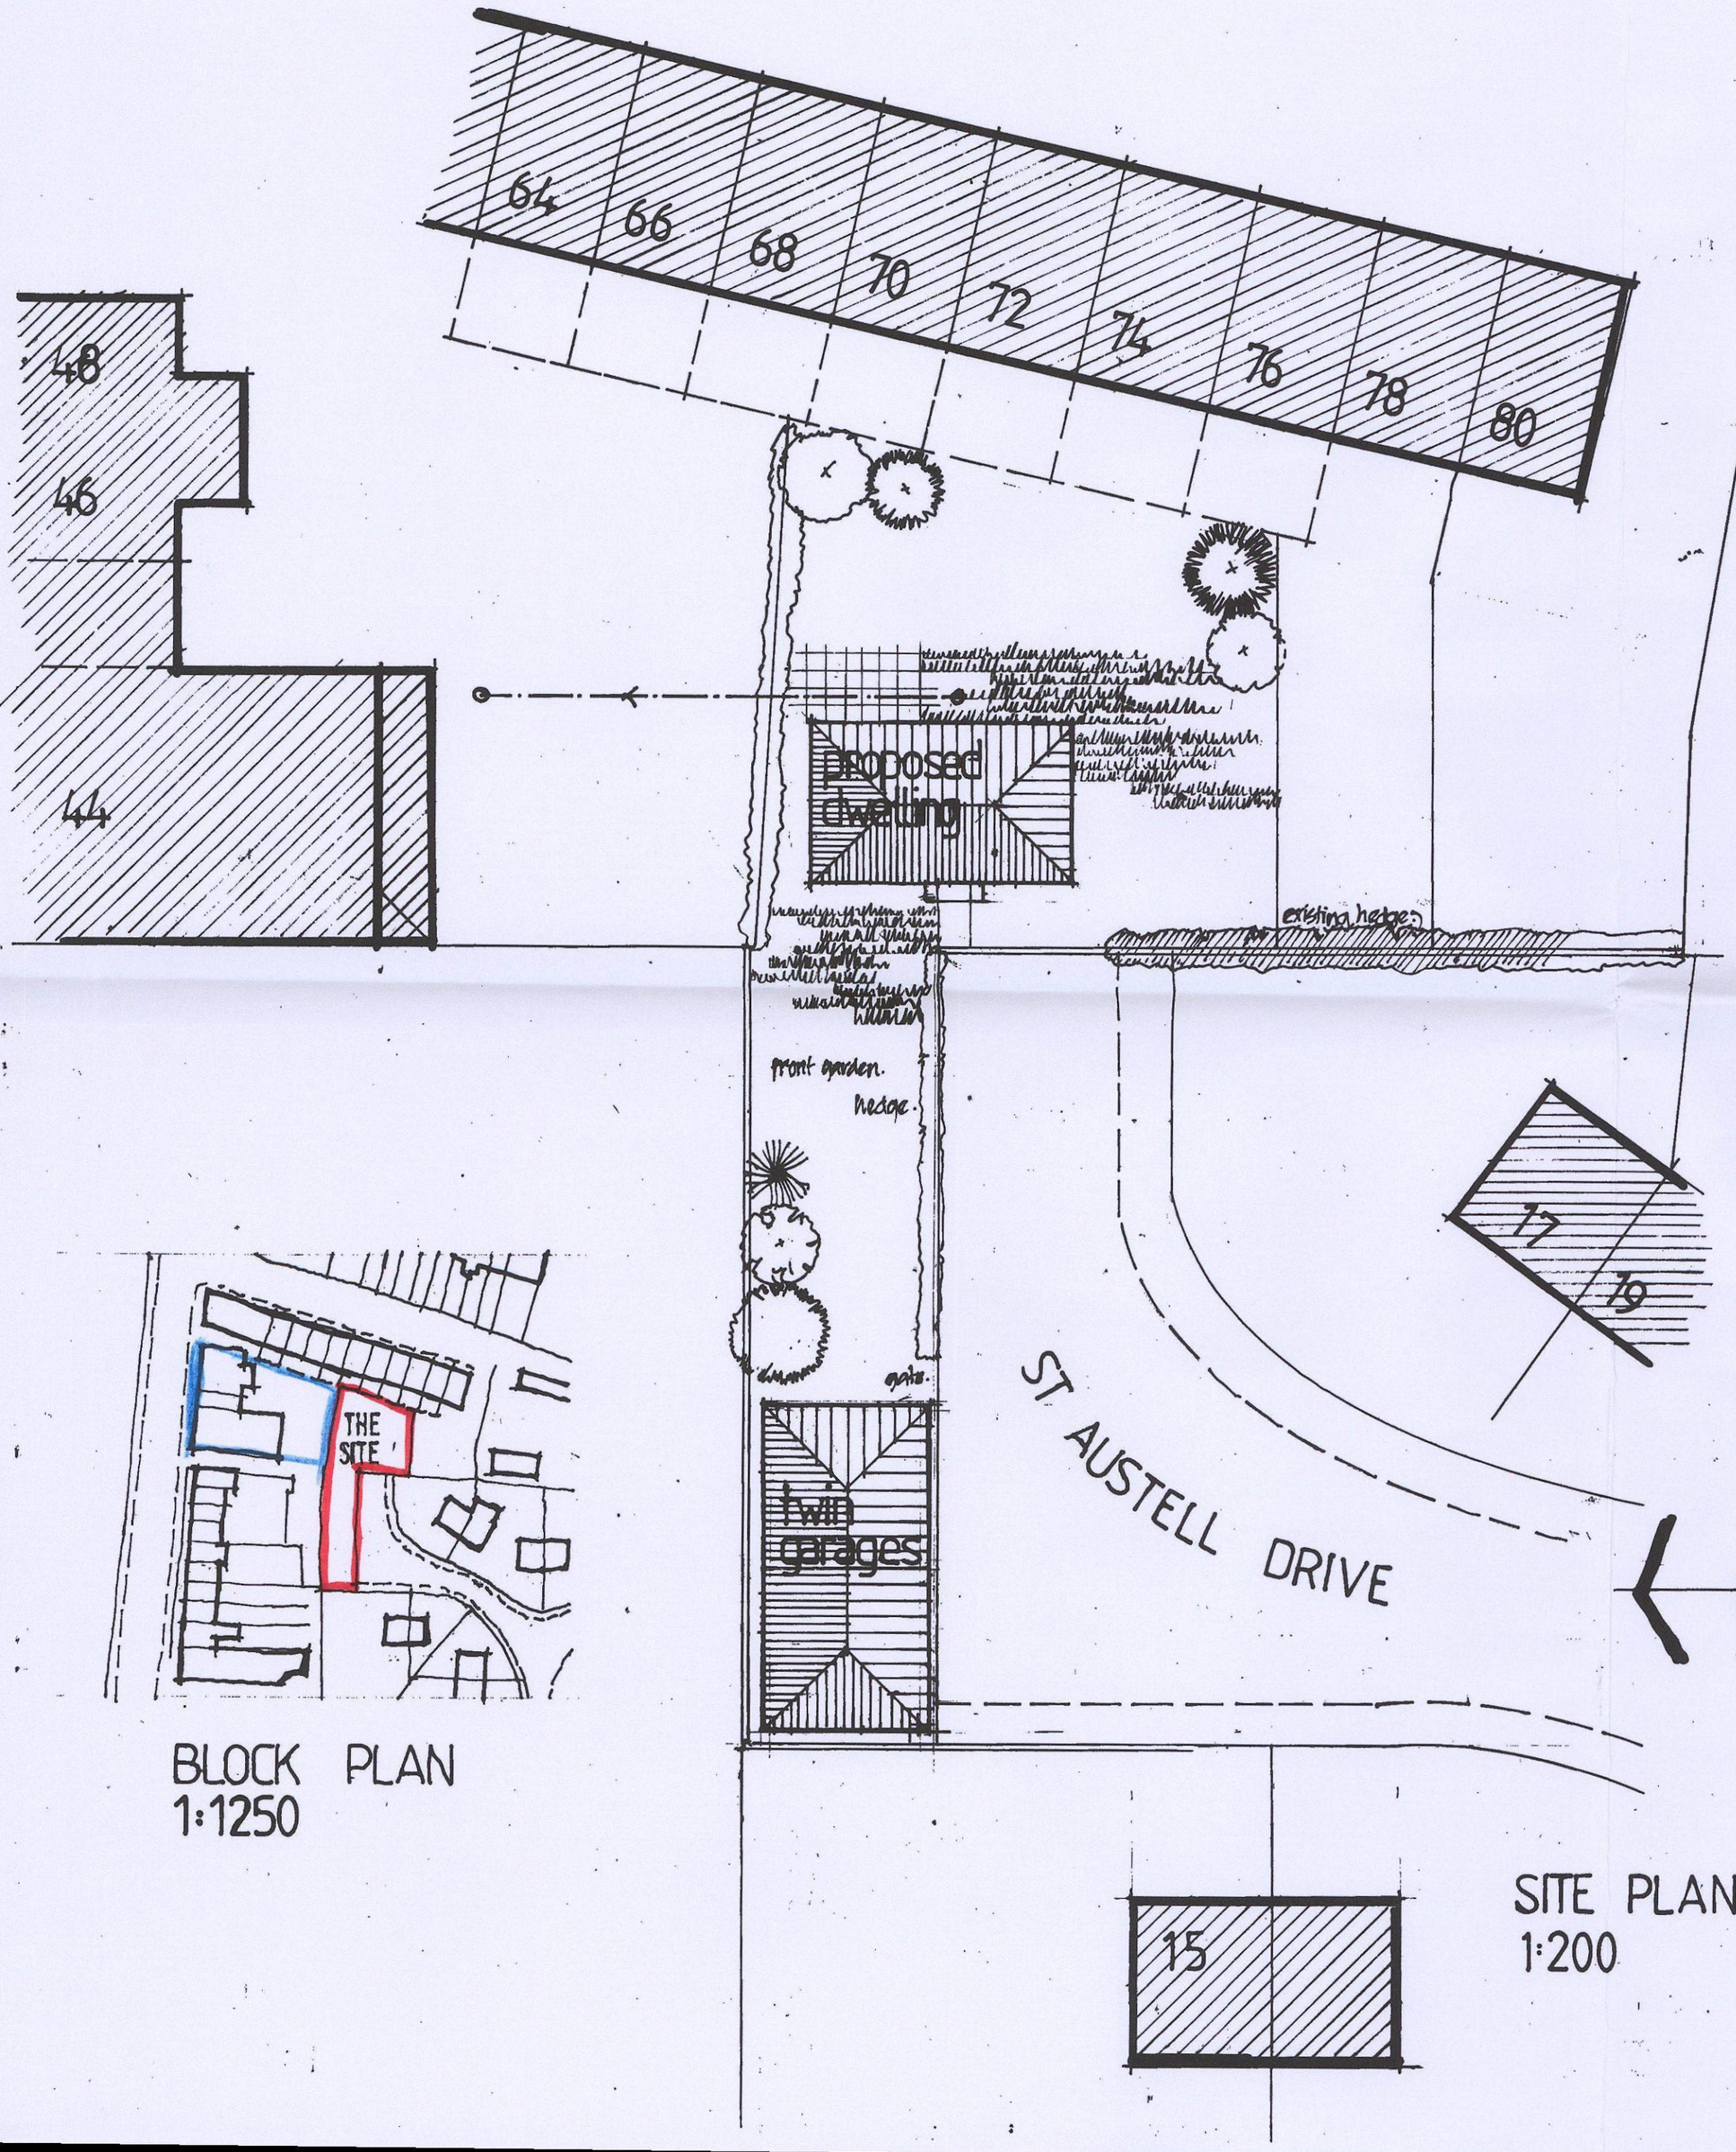

SITE PLAN
1:200

BLOCK PLAN
1:1250

BMBC
CORPORATE MAIL ROOM
10 JAN 2016
Received by:
ORIGINAL COPY

REV.	DATE	AMENDMENT

CLIENT
MR P. GATES

TITLE
PROPOSED DETACHED HOUSE AND TWO GARAGES ON LAND ADJ 17 + 15 ST AUSTELL DRIVE BARUGH GREEN BARNSLEY.

P. Dimelow
B.A.hons Dip Arch. M.A.
Architectural Design and Planning Consultant

Ash Barn
Finkle Street
Wortley
Sheffield.
S35 7DH 0114 2884937

SCALE	DATE	DRAWN
1:100/1:200	JAN 2016	P.D

DRAWING No.
PGD - 116 - 2.

REV.