


Homes by Strata House type – G-Life Verbier

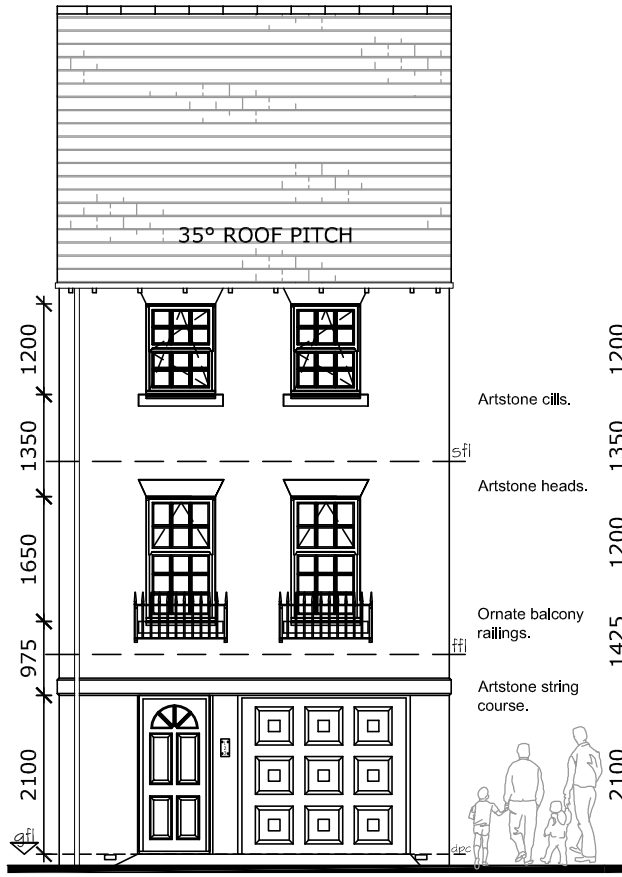


Front Elevation

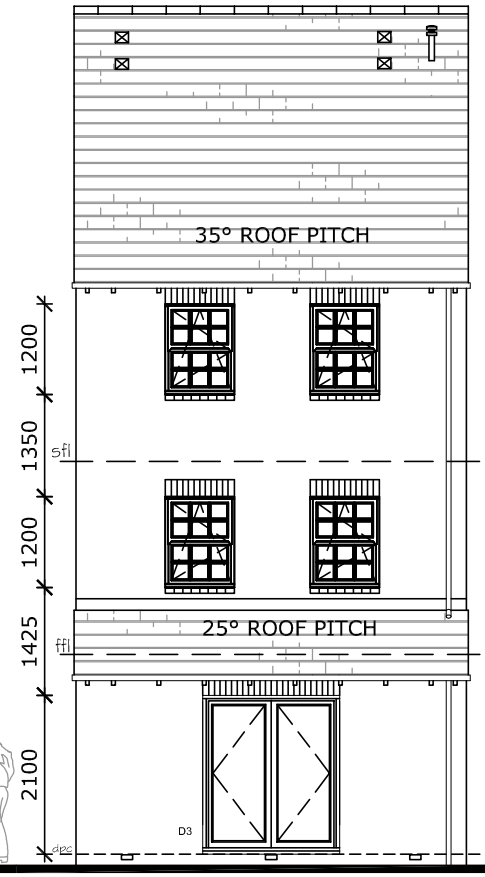


Rear Elevation

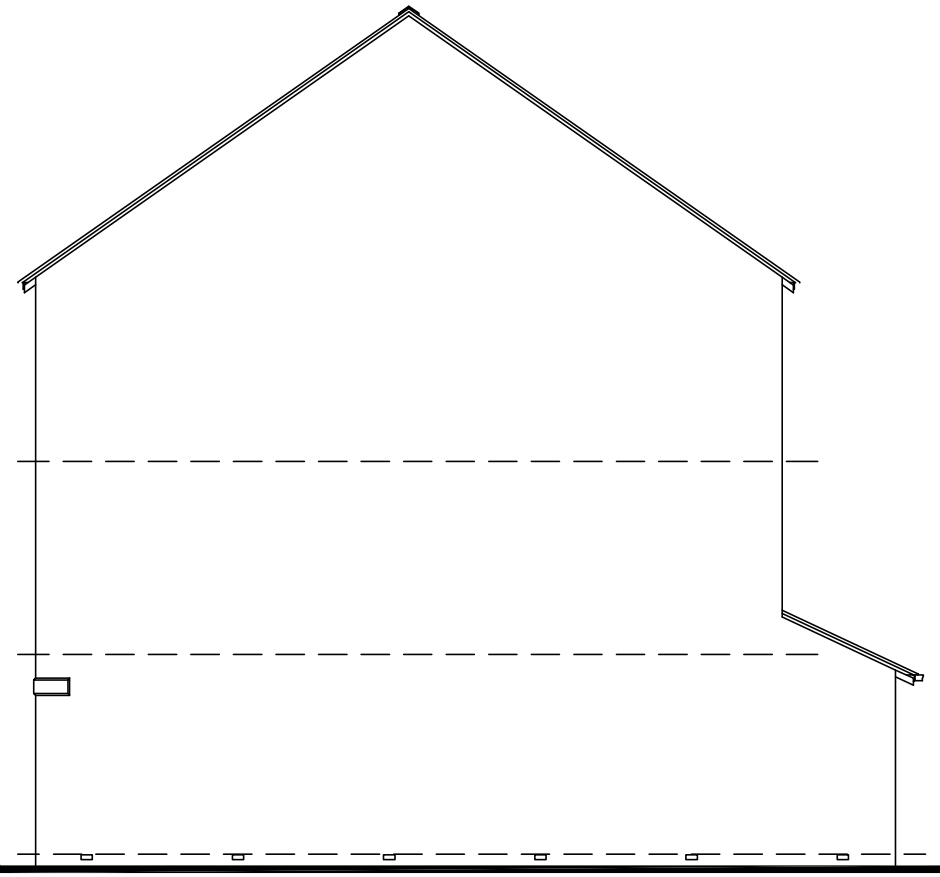


Side Elevation

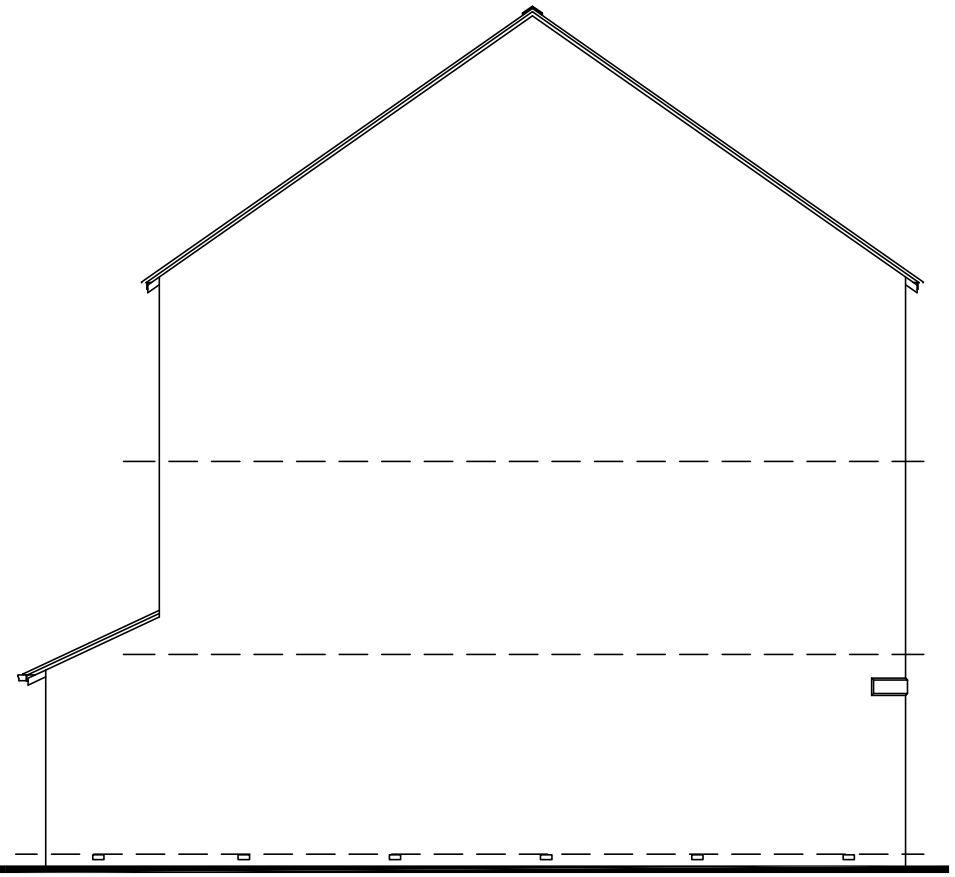


Side Elevation

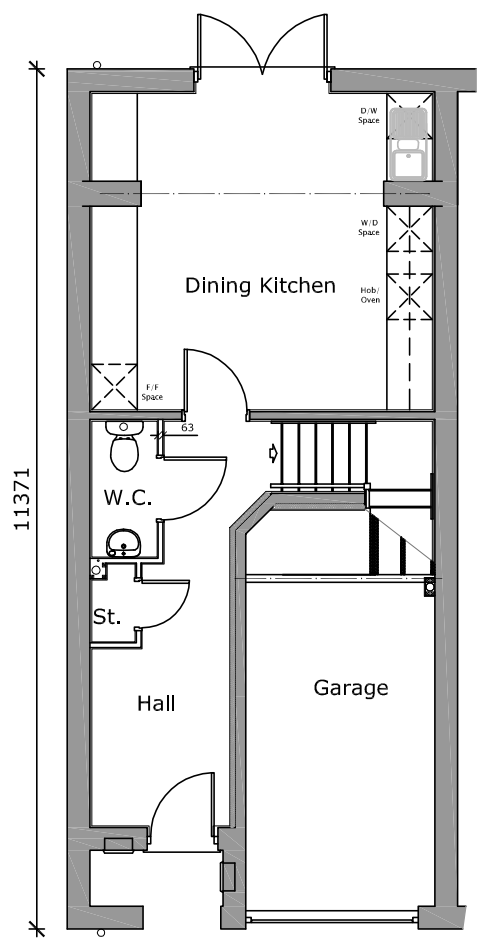

Ground Floor Plan

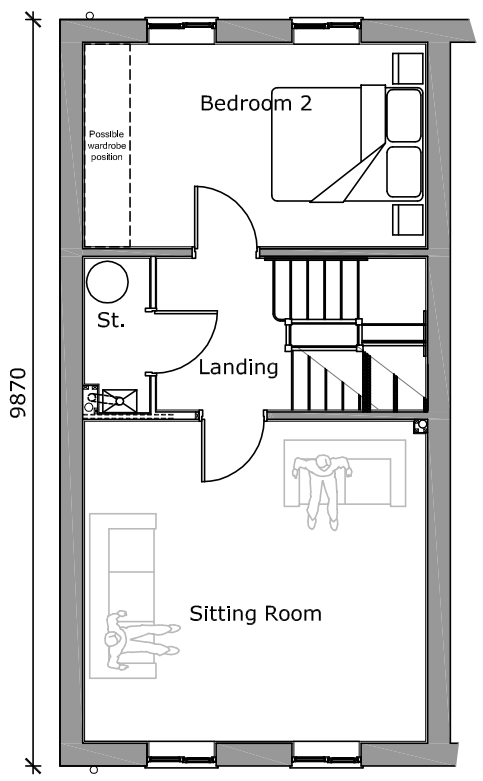

First Floor Plan

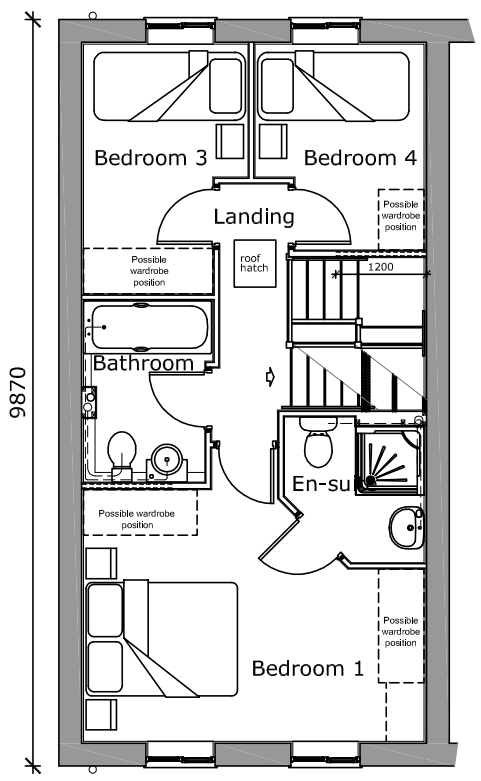

Second Floor Plan

A: 25-05-2011: Roof pitch increased to 35°. TTB.

REVISION: BY:

homes by strata

strata homes limited quay point lakeside doncaster DN4 5PL
T 01302 308508 F 01302 308501 www.homesbystrata.co.uk

scale:1:50@A3 | drawn by: TTB | app'd by: | date: 02/02/2011

Project: HOUSE TYPES
GLIFE

Drawing: VERBIER2 1256 sq.ft.
PLANNING
BRICK ELEVATIONS

Drawing Number:	House Ref	Drawing
	GLIFE 32	. 10

Revision A