




FRONT ELEVATION AS EXISTING

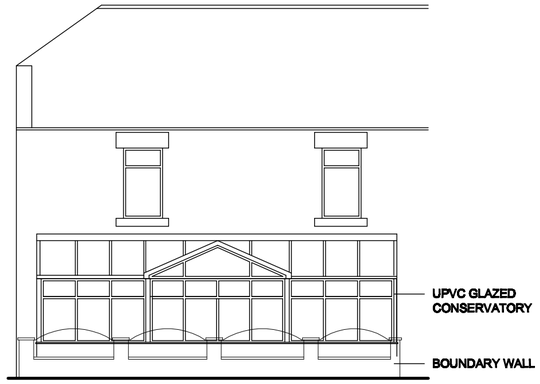


FRONT ELEVATION AS PROPOSED

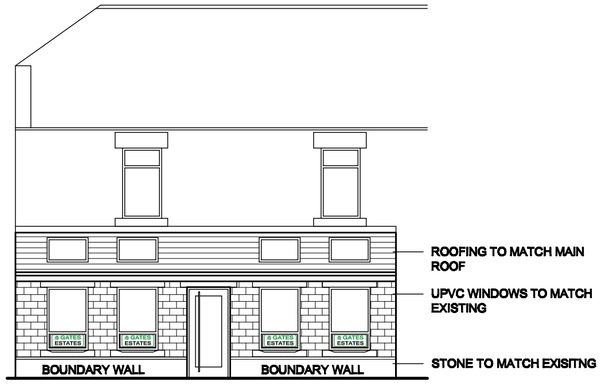

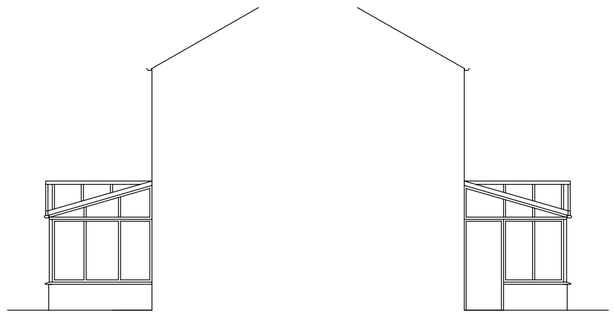


SIDE ELEVATION AS EXISTING

SIDE ELEVATION AS EXISTING

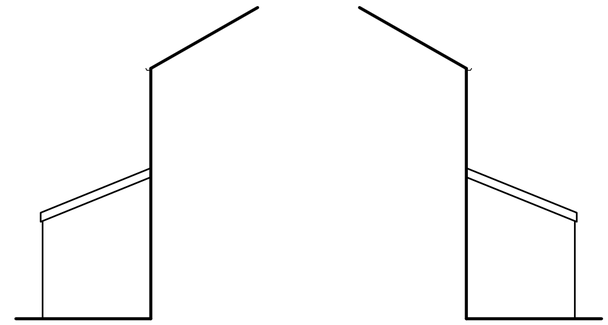


SIDE ELEVATION AS PROPOSED

SIDE ELEVATION AS PROPOSED

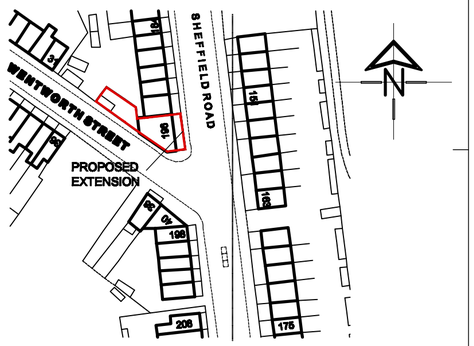


LOCATION PLAN

SCALE 1:1250

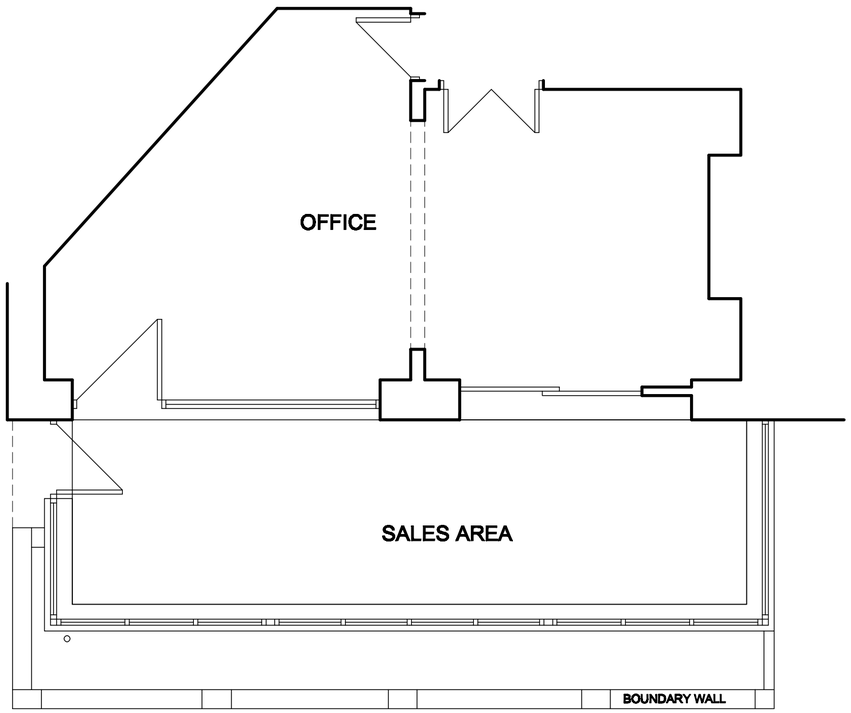

GROUND FLOOR PLAN AS EXISTING

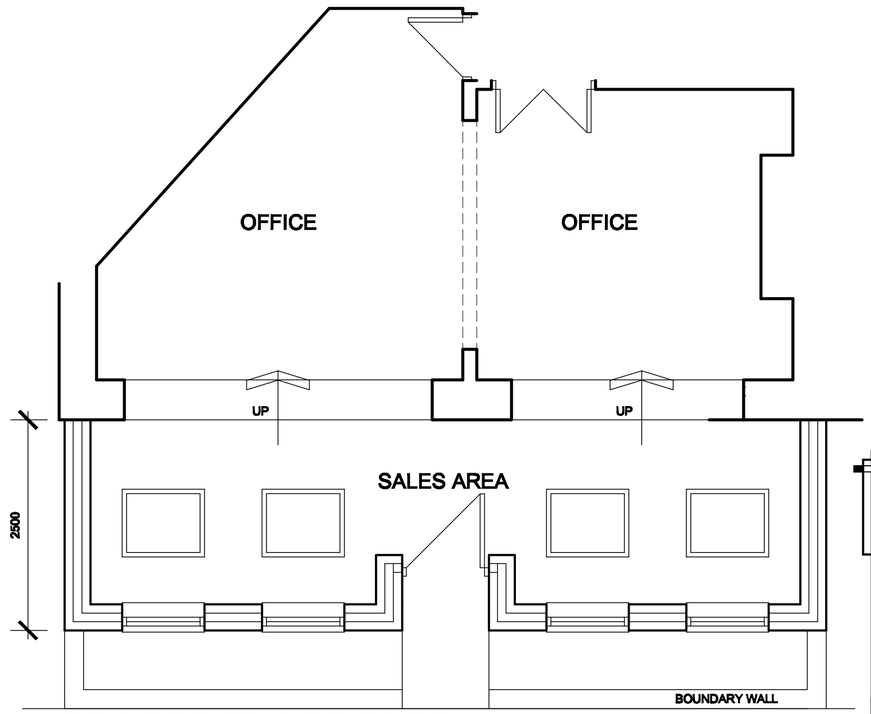

GROUND FLOOR PLAN AS PROPOSED

White Agus Partnership
PROVIDENCE VILLA,
42 SACKVILLE STREET,
BARNSLEY.
S70 2DB
Phone: 01226 208482
Fax: 01226 283030
Email: info@whiteaguspartnership.co.uk
Web: www.whiteaguspartnership.co.uk
SURVEYORS AND BUILDING DESIGN CONSULTANTS

Project.
EXTENSION TO REPLACE CONSESRVATORY
196 SHEFFIELD ROAD
BIRDWELL, BARNSLEY S70 5TD

Client.
GATES ESTATES

Drawing Title.
PLANS AND ELEVATIONS

Date.
FEBRUARY 2013

Scale.
1:100 @ A2

Ref.
12-094

Dwg. No.
01

Rev.
B

Date	Suffix	Description
27-02-13	A	REVISED TO P.D. REQUIREMENTS (PRE-APP)
01-05-13	B	SIDE ELEVATIONS REVISED