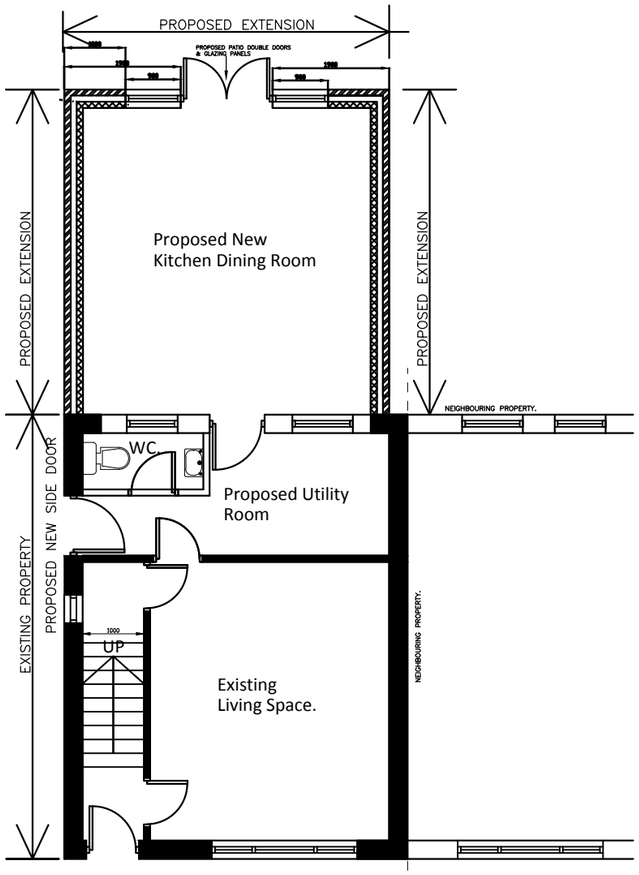

- PROPOSED GROUND FLOOR PLAN @ @1:100

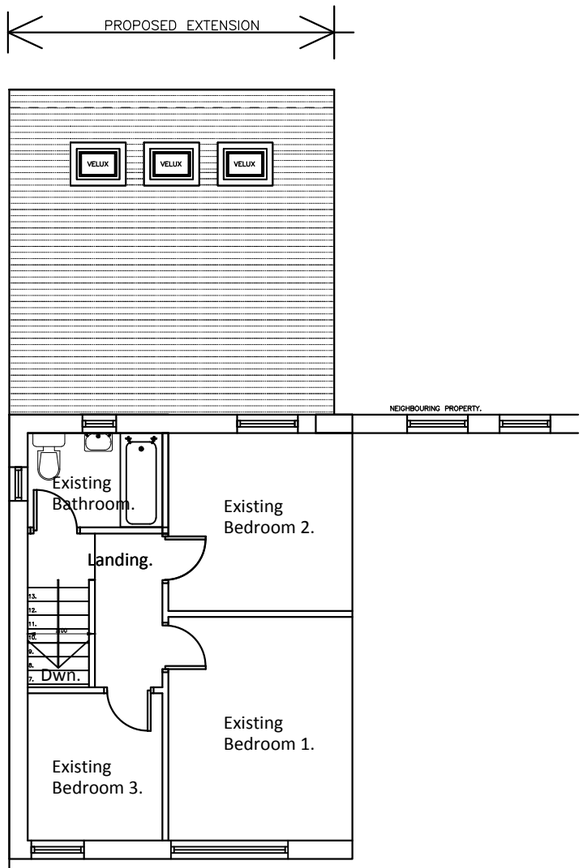

- PROPOSED FIRST FLOOR PLAN @ @1:100

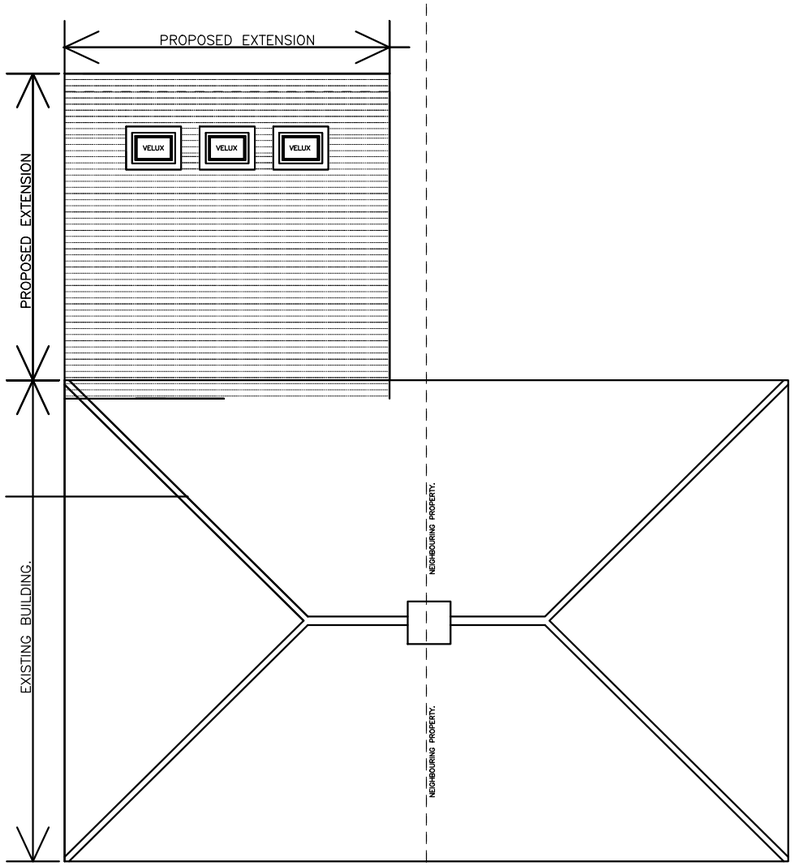

- PROPOSED ROOF PLAN @ @1:100

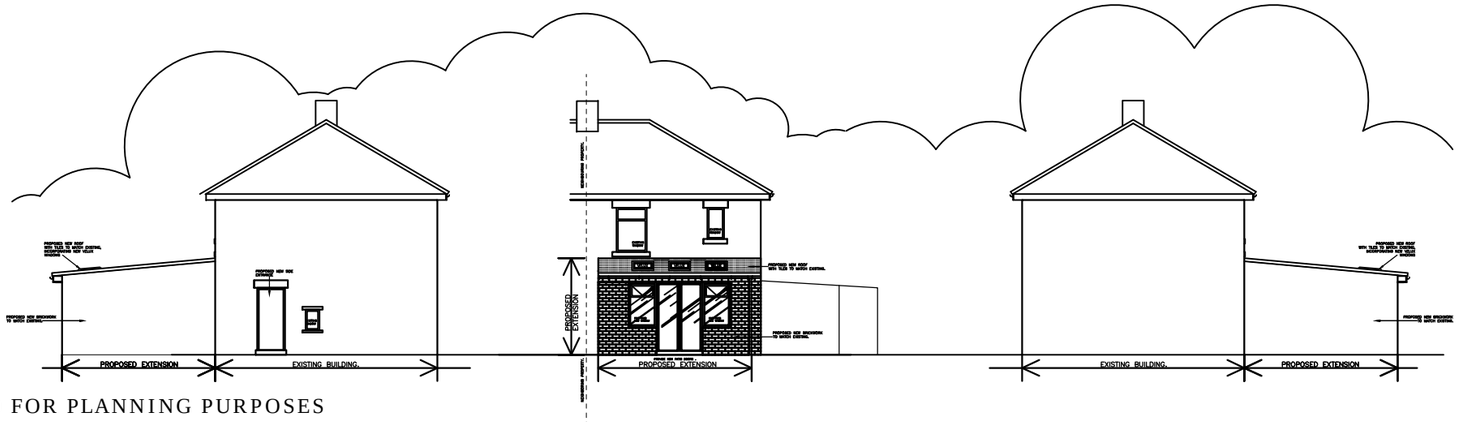

- PROPOSED ELEVATIONS @1:200 FOR PLANNING PURPOSES

CLIENT	MR M SPIVAK
LOCATION	44 CALDER AVENUE, ROYSTO S71 4AS
TITLE	PROPOSED PLANS FOR PLANNING PURPOSES.
JOB NO.	1015
SCALE	1:50 1:200 @A3
DRAWN BY	
DATE	12.11.2015.
DRAWING NO.	1015.003.
REVISION	

Please Note:
All dimensions to be checked on site prior to any ordering of materials or construction works.