Notes: PLANNING DRAWINGS, NOT TO BE USED FOR BUILDING REGULATIONS OR CONSTRUCTION PURPOSES

PORCH MATERIALS
WALLS - red brick plinth, oak framed walls with oak weatherboarding
ROOF - matching concrete tiles
WINDOWS/ DOORS - solid oak door & oak framed windows
CAR PORT MATERIALS
WALLS - red brick plinth, oak framed walls with oak weatherboarding
ROOF - matching concrete tiles
WINDOWS/ DOORS - solid oak door & oak framed windows

Revision: --

Revision List:

0 5m

Project Name: 14 Mortimer Road


Drawing Title: Car Port Elevations - Proposed

Drawing Number: 1053/TP/004


Scale: 1:100@A3

Date: May 11

N

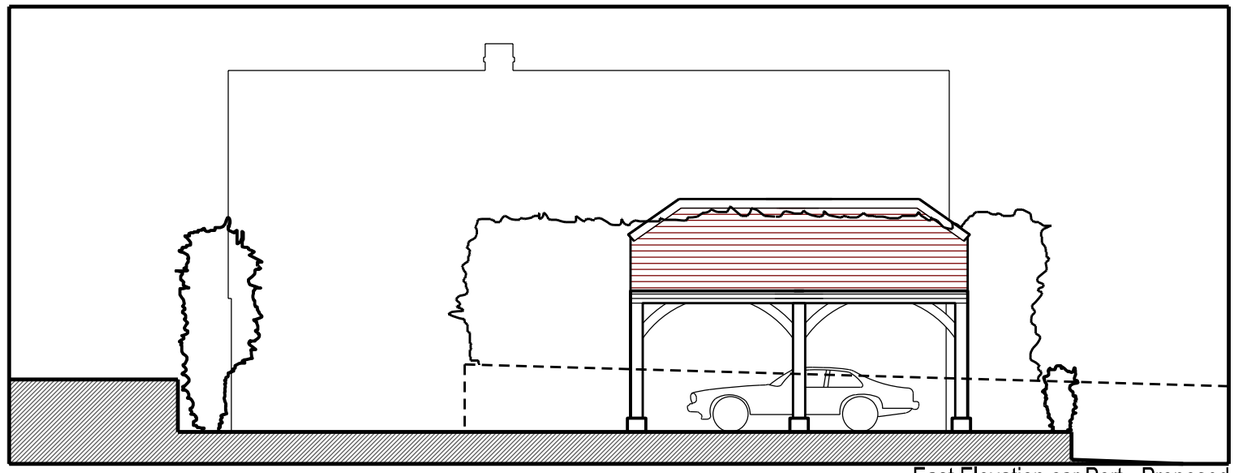

East Elevation car Port - Proposed

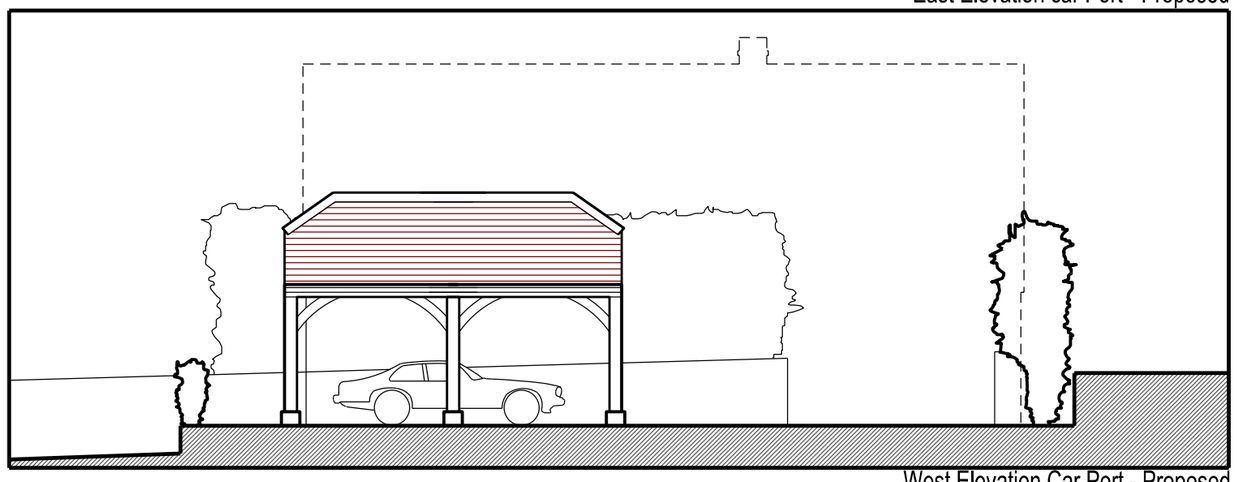

West Elevation Car Port - Proposed