
© COPYRIGHT EXISTS ON ALL DESIGN AND INFORMATION SHOWN
DO NOT SCALE this drawing for manufacture. Verify all dimensions prior to construction

MATERIALS

1. Coursed Stone facade
2. New render to facade in off white - Colour Beige
3. Existing render to be repainted to match new render - Colour Beige
4. Oak framing to entrance
5. New windows/doors in colour: Taupe
6. Stone headers, cills and jambs to windows
7. Timber fencing & gates to boundary
8. Solar panels to roof

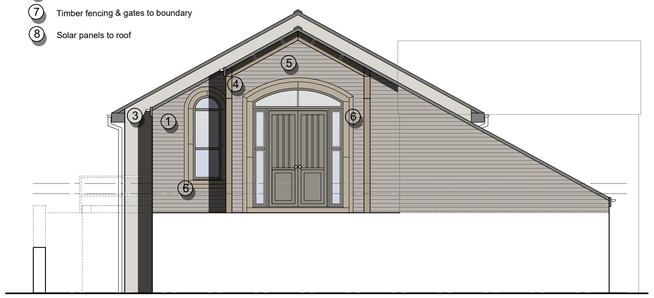

PROPOSED NORTH ELEVATION

SCALE 1:50



PROPOSED NORTH ELEVATION - ENTRANCE LEVEL

SCALE 1:50




PROPOSED WEST ELEVATION

SCALE 1:50



PROPOSED SOUTH ELEVATION

SCALE 1:50

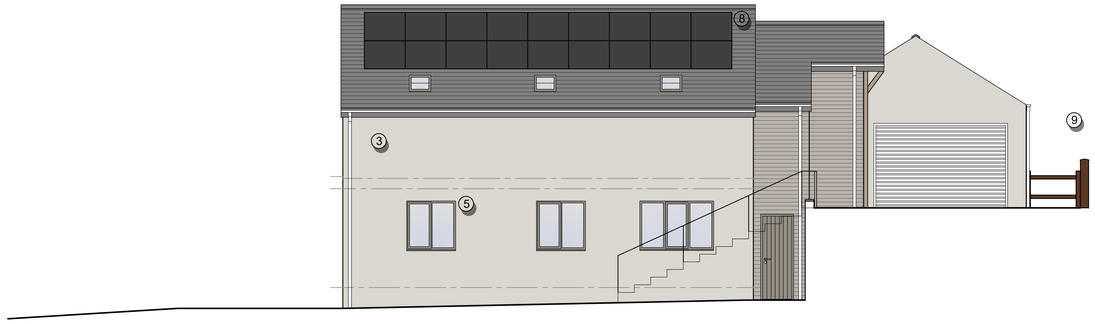

PROPOSED EAST ELEVATION

SCALE 1:50



PROPOSED NORTH ELEVATION - FROM OLD MILL LANE

SCALE 1:50

Rev.	Amendment	Date
A	Generally amended to client comments	12/06/26
B	Elevation from Old Mill Lane added	01/07/26
C	Design of entrance door & colour amended	08/07/26
D	Rear and side extension omitted	03/11/26
E	Fencing and boundary gates amended	12/11/26

JUST | ARCHITECTURE
Design & Development to the limits you set. Tel: – 07879 298051

PROJECT: 53 Old Mill Lane, Thurgoland, Sheffield, S35 7EG

DRAWING TITLE: Proposed Elevations

DRAWING No.: 681/04/10

REVISION: E

SCALE A1: 1:50

SCALE A3: 1:100

DATE: June 2026

PLANNING