

MR STEVE PROUD


THE OLD ORCHARD,12A BEEVER LANE, GAWBER, BARNSLEY.

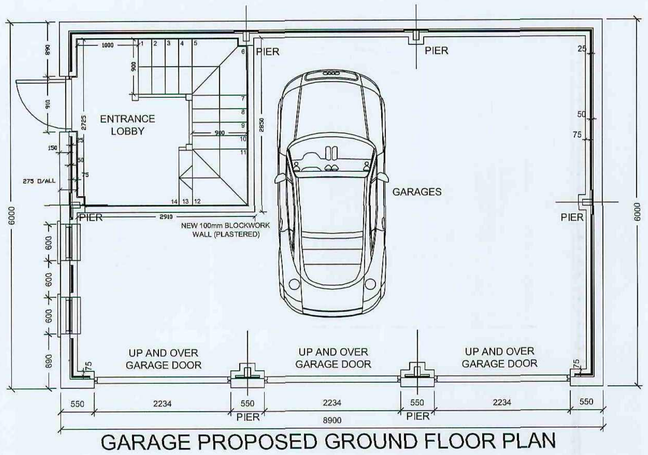

GARAGE PROPOSED GROUND FLOOR PLAN

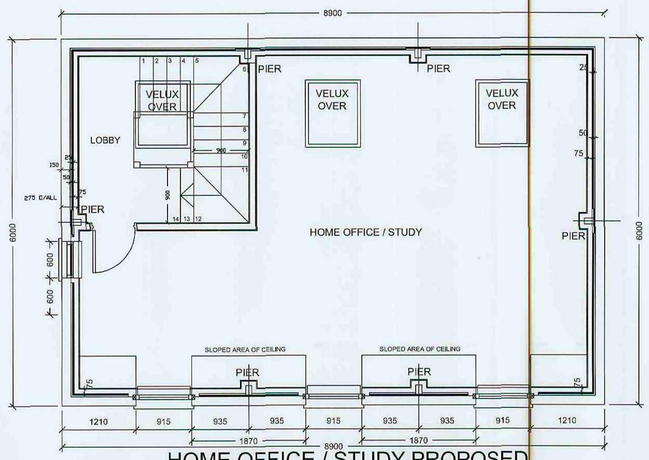

HOME OFFICE / STUDY PROPOSED FIRST FLOOR PLAN

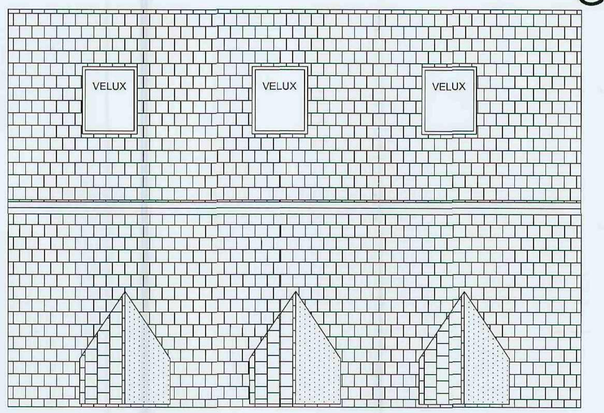

HOME OFFICE / STUDY PROPOSED ROOF PLAN


NOTE :

1 - DO NOT SCALE FROM THIS DRAWING.


2 - THIS DRAWING IS COPYRIGHT AND IS SENT TO YOU IN CONFIDENCE IT MUST NOT BE COPIED, USED OR DISCLOSED, IN WHOLE OR IN PART, TO THIRD PARTIES WITHOUT WRITTEN PERMISSION. IT REMAINS THE PROPERTY OF ARCHISMART DESIGN AND MUST BE RETURNED ON REQUEST.

3 - THIS DRAWING IS TO BE READ IN CONJUNCTION WITH ALL RELEVANT CONTRACTURAL DOCUMENTS.


4 - THIS DRAWING IS SUBJECT TO A DETAILED SURVEY AND ALL RESPONSIBILITY LIES WITH THE APPLICANT.

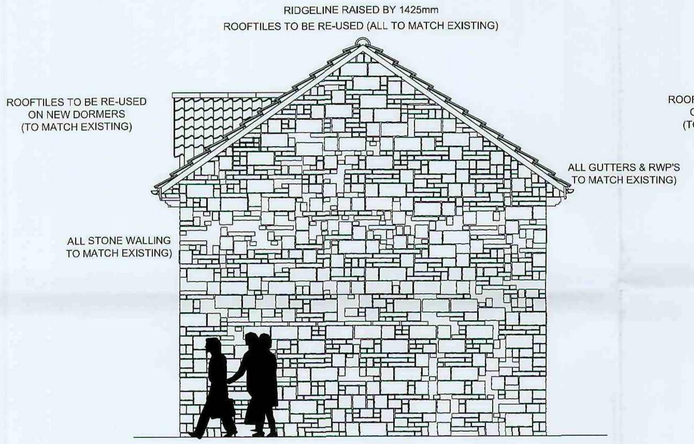


PROPOSED SIDE ELEVATION

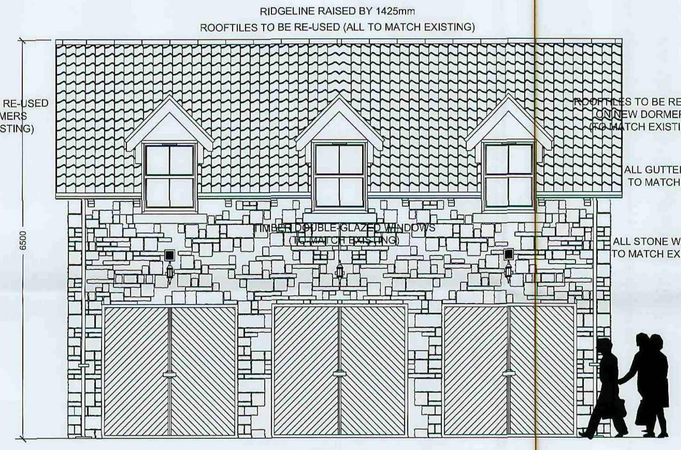


PROPOSED FRONT ELEVATION

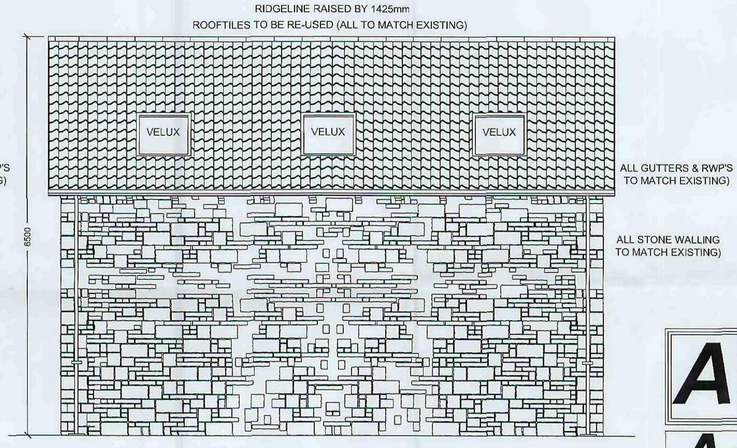

PROPOSED REAR ELEVATION

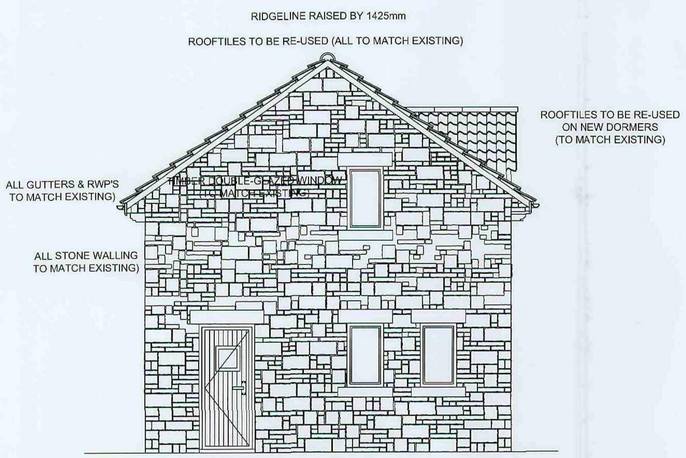


PROPOSED SIDE ELEVATION

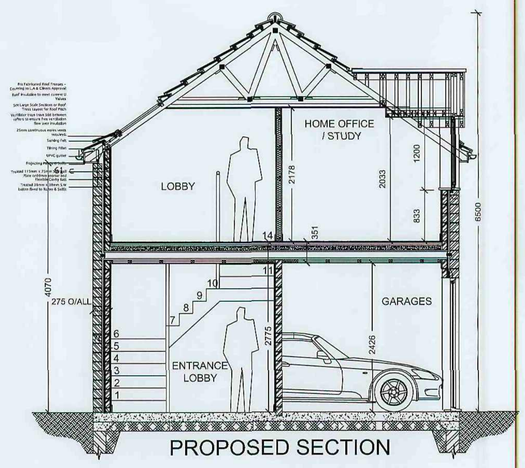

PROPOSED SECTION

SITE LOCATION PLAN @ 1:1250

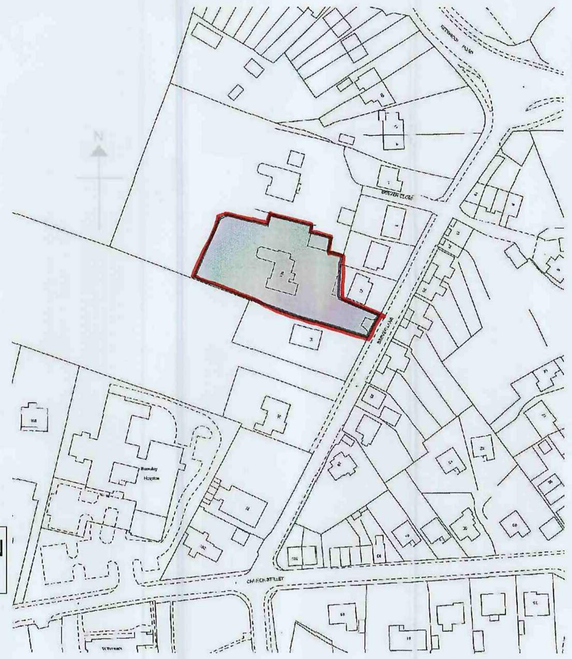

PROPOSED ELEVATIONS,PLANS & SECTION

A S D

ARCHISMART DESIGN

www.archismartdesign.co.uk

- Architectural design
- Planning & Building Regulations
- Landscape architecture
- 3D Visualisation & model making

ARCHISMART DESIGNS

CLIENT
MR.STEVE.PROUD.

PROJECT
THE.OLD.ORCHARD,
12A.BEEVER.LANE,
GAWBER,BARNSLEY,
S752RP.

25 OCT 2008

DRAWING OF
PROPOSED.PLANS,ELEVATIONS&.SECTION

drawing no	rev	date
DWG-002	–	OCT-08


scale	drawn	checked by	checked date
1:50.&.1:1250 @.A1	SMT	SP	OCT-08

27 HILL ROAD
NEWMILLERDAM
WAKEFIELD
WF2 6QD


m-07843234329
t-01924 381076
e-info@archismartdesign.co.uk

MR STEVE PROUD


THE OLD ORCHARD,12A BEEVER LANE, GAWBER, BARNSLEY.

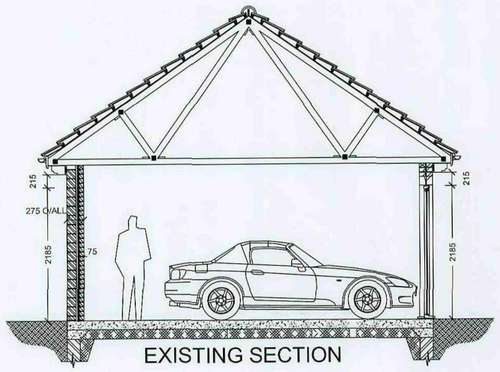

EXISTING SECTION

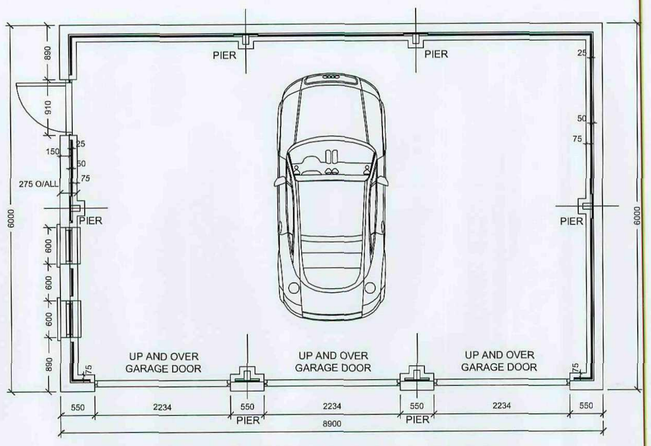

GARAGE EXISTING GROUND FLOOR PLAN

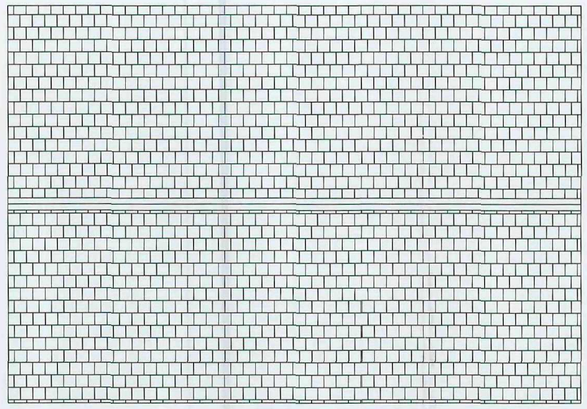

GARAGE EXISTING ROOF PLAN


NOTE :

1 - DO NOT SCALE FROM THIS DRAWING.


2 - THIS DRAWING IS COPYRIGHT AND IS SENT TO YOU IN CONFIDENCE IF MUST NOT BE COPIED, USED OR DISCLOSED, IN WHOLE OR IN PART, TO THIRD PARTIES WITHOUT WRITTEN PERMISSION. IT REMAINS THE PROPERTY OF ARCHISMART DESIGN AND MUST BE RETURNED ON REQUEST.

3 - THIS DRAWING IS TO BE READ IN CONJUNCTION WITH ALL RELEVANT CONTRACTURAL DOCUMENTS.


4 - THIS DRAWING IS SUBJECT TO A DETAILED SURVEY AND ALL RESPONSIBILITY LIES WITH THE APPLICANT.

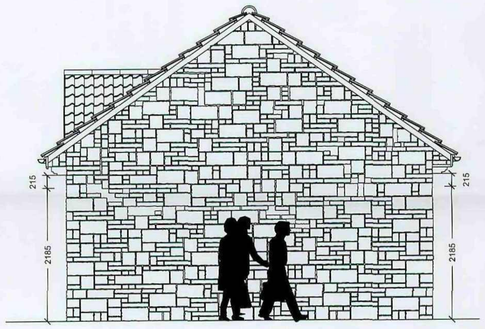


EXISTING SIDE ELEVATION

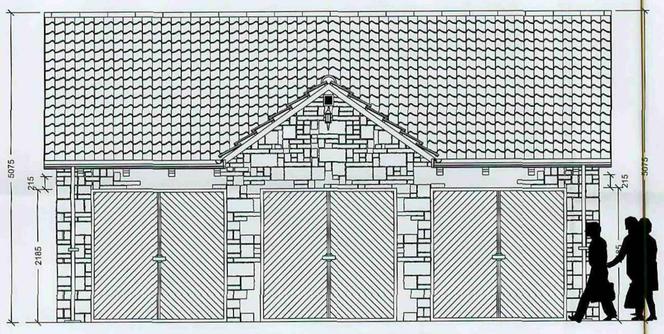

EXISTING FRONT ELEVATION

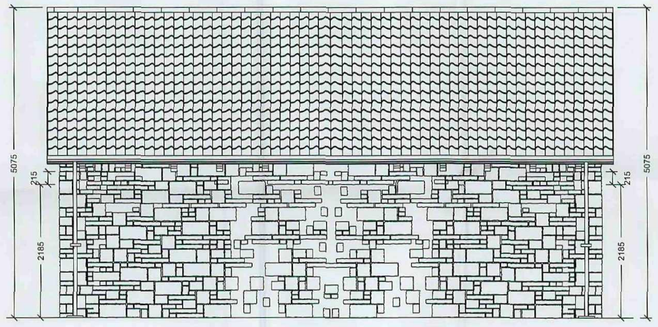

EXISTING REAR ELEVATION

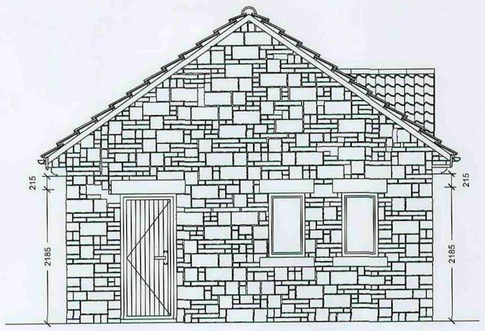

EXISTING SIDE ELEVATION



SITE LOCATION PLAN @ 1:1250

EXISTING ELEVATIONS,PLANS & SECTION

ASD

ARCHISMART DESIGN

www.archismartdesign.co.uk

- Architectural design
- Planning & Building Regulations
- Landscape architecture
- 3D Visualisation & model making

ARCHISMART DESIGNS

CLIENT
MR.STEVE.PROUD.

PROJECT
THE.OLD.ORCHARD,
12A.BEEVER.LANE,
GAWBER,BARNSLEY,
S752RP.

26 OCT 2008

DRAWING OF
EXISTING.PLANS,ELEVATIONS&.SECTION

drawing no		rev	date
DWG-001		–	OCT-08
scale 1:50.&.1:1250 @.A1	drawn SMT	checked by SP	checked date OCT-08

27 HILL ROAD
NEWMILLERDAM
WAKEFIELD
WF2 6QD

m-07843234329
t-01924 381076
e-info@archismartdesign.co.uk