
COPYRIGHT: This drawing and design and all the information contained therein is the sole copyright of M J H Design and reproduction in any form is forbidden unless permission is obtained in writing.
NOTES:
All dimensions must be checked on site and not scaled from this drawing.

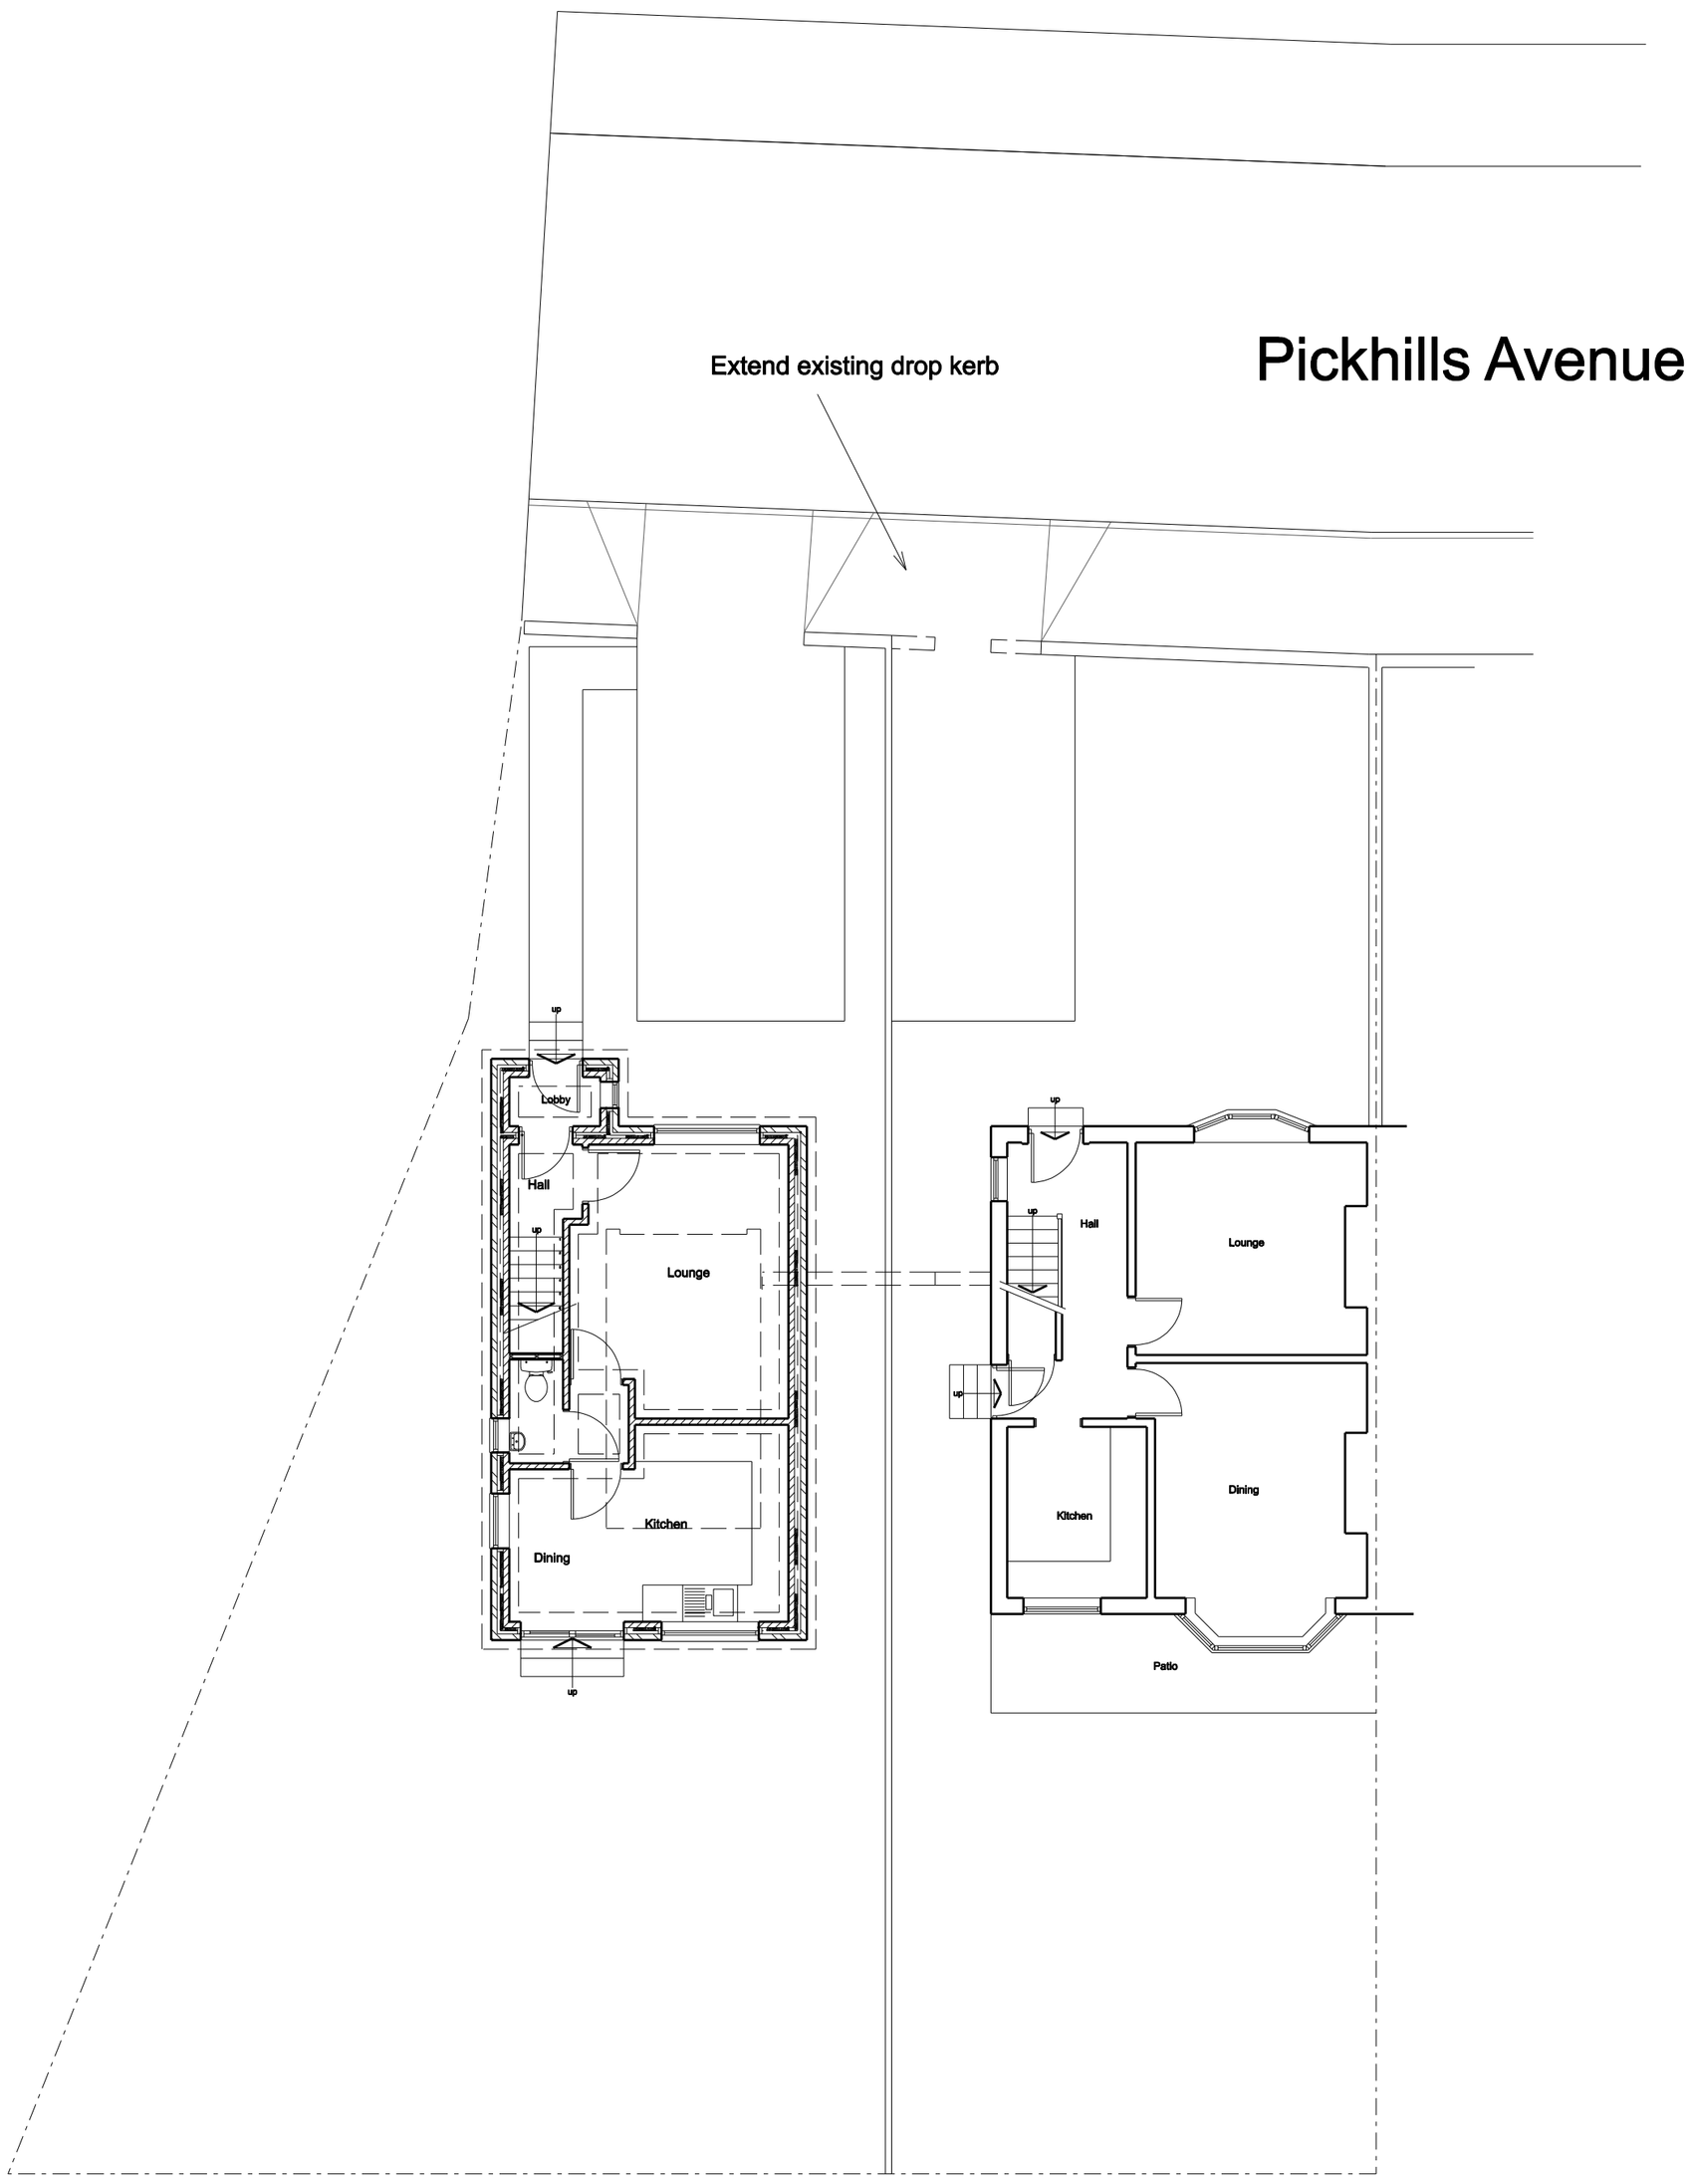

A		
	Date	Revisions

© Copyright

MJHarper
Architectural Services

53 Bartholomew Street
Wombwell
Barnsley
S73 8LB

Tel: 07887548711
e-mail: concorde.mjharper@virgin.net

Client
Mr B. Link

Project
Proposed New Dwelling
adjacent 17 Pickhills Avenue
Goldthorpe
Rotherham
S63 9JE

Title
Proposed Site Plan

Scale 1:100	
Drawn by MJH	Date Nov 2018
Drawing No. 1155-02	Revision