

0 1 2 3 4 5 6 7 8 9 10


1:100 SCALE BAR

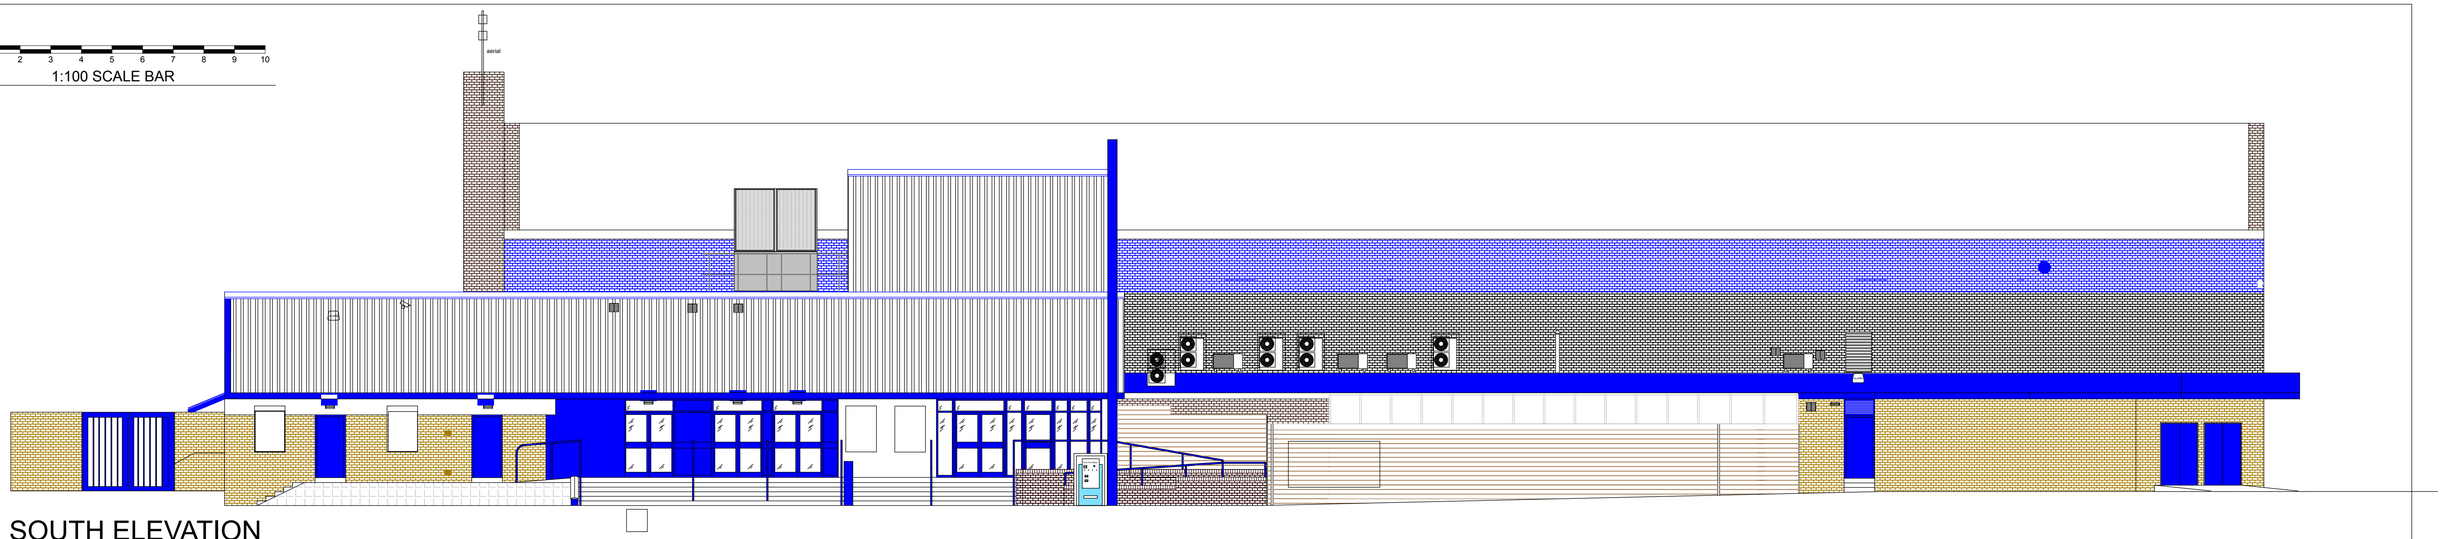

SOUTH ELEVATION

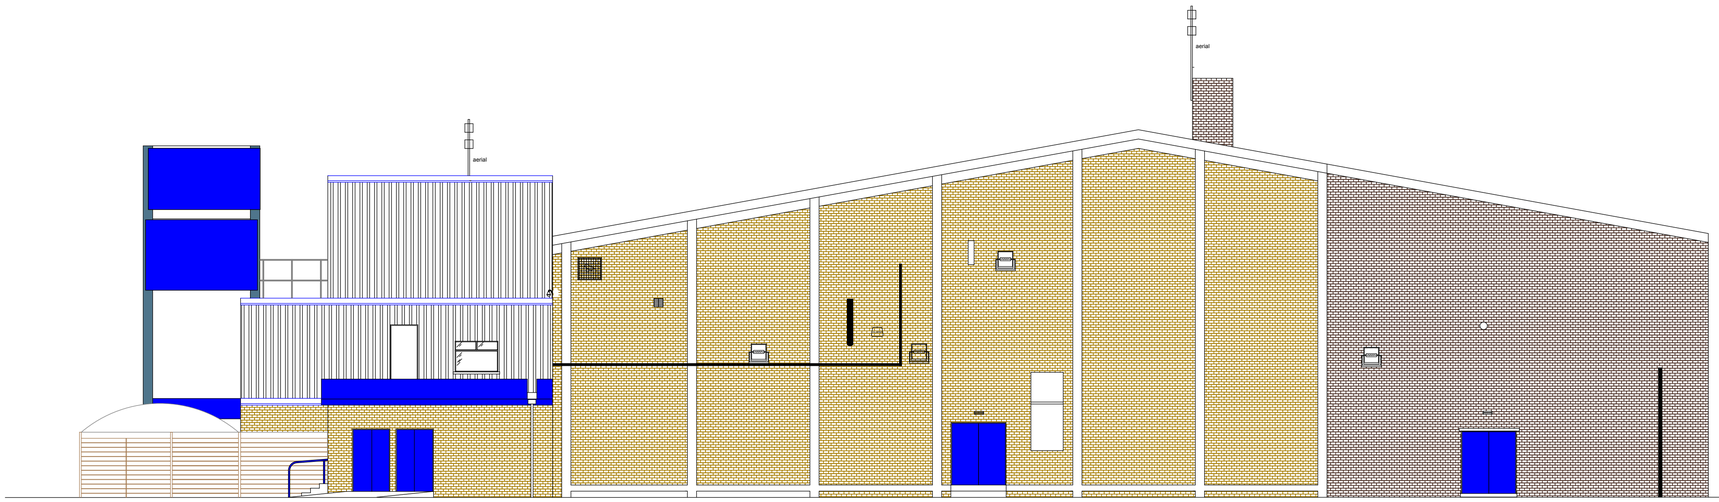

EAST ELEVATION

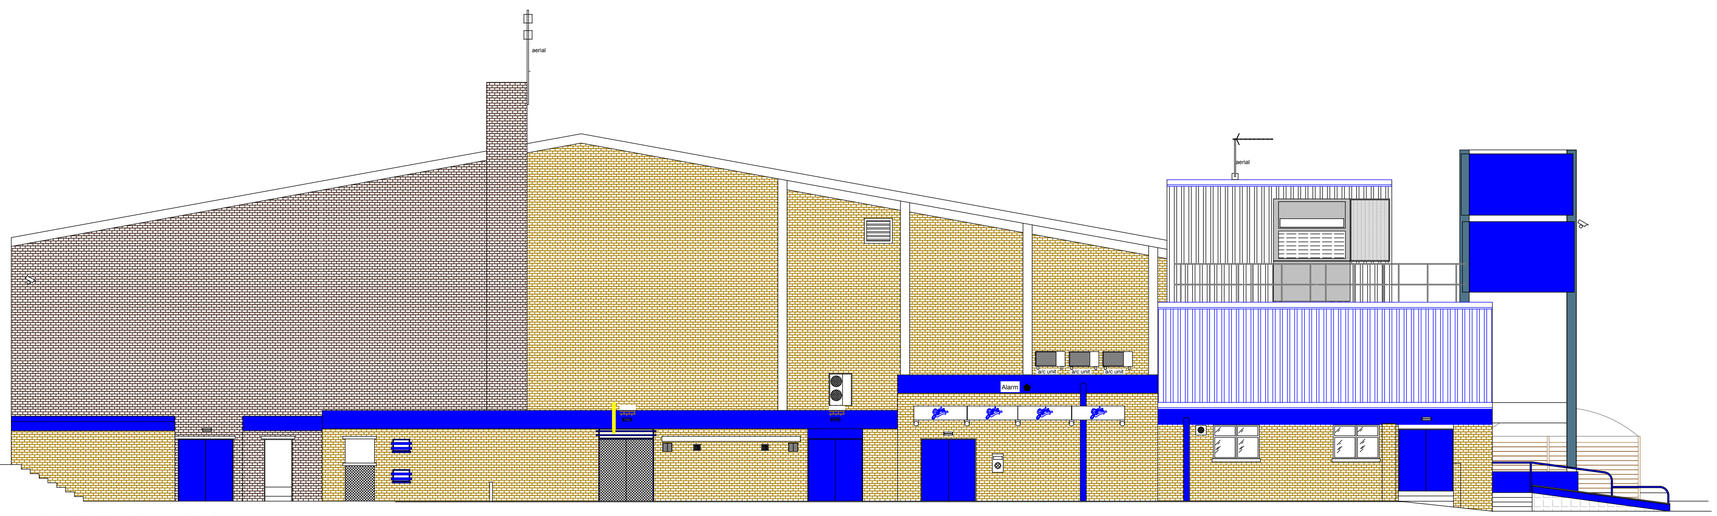

WEST ELEVATION

DO NOT SCALE

This drawing is the property of Helix Building Consultancy. Copyright is reserved by them and the drawing is issued on the condition that it is not copied, reproduced, retained or disclosed to any unauthorised person, either wholly or in part without the consent in writing of Helix Building Consultancy.

N.B. any variations between any stated dimensions and site dimensions should be be reported to the surveyor prior to work being executed.

Ref	Date	Revision	By
A	15.10.18	ELEVATION TITLES ALTERED	SJ

Client :

Gala Leisure Ltd
New Castle House
Castle Boulevard
Nottingham, NG7 1FT

Project :

Gala Bingo Barnsley
Pontefract Road
Barnsley
S71 1AY

Title :

EXISTING ELEVATIONS

Drawing No :	Rev :	Scale :
117015-P-003	A	1:100 @A1

Date :	Drawn by:	Checked by :
AUGUST 2018	SJ	GWS

HELIX
Building Consultancy

Lennox House
Lennox Road
Cumbernauld
Glasgow
G67 1LL

t: 0333 800 2606
e: solutions@helixbc.co.uk
w. helixbc.co.uk