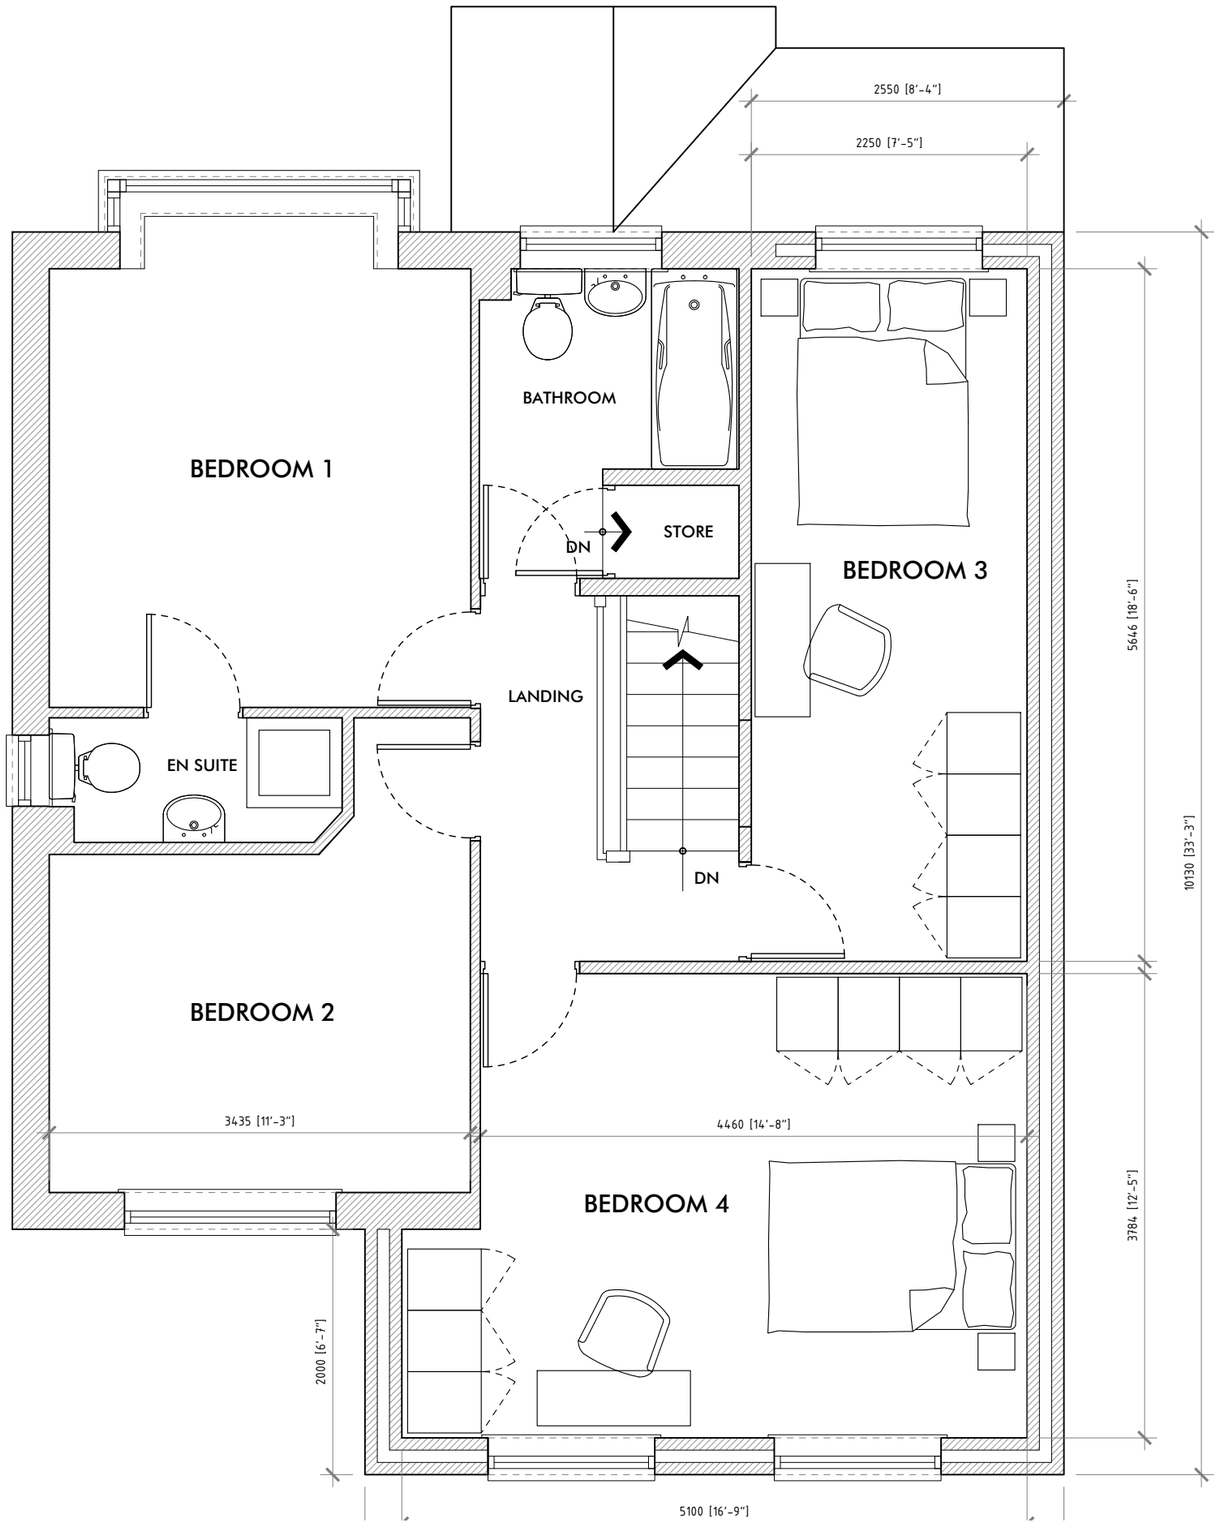


FIRST FLOOR PLAN

REV:	DATE:	DESC:

33a Chapel Street
East Ardsley
Wakefield
West Yorkshire
WF3 2AA

T: 01924 835600
M: 07767 774257

W: www.sk-design.co.uk
E: info@sk-design.co.uk

CLIENT:	MR & MRS HUNSLEY		
PROJECT:	10 BROOM CLOSE, DARTON BARNSLEY S75 5PZ		
DRAWING TITLE:	PROPOSED FIRST FLOOR PLAN - OPT.2		
PROJECT REF:	2015-156		
DRAWING NO:	201	REVISION:	-
SCALE:	1:50@A3	DATE:	JAN 2016

SMARTER PLANNING CHAMPION

partner LABC