All dimensions to be checked on site prior to work commencing on site. Any discrepancies must be reported to MR+P

All dimensions to be checked on site prior to work commencing as this property has not been surveyed by MR+P. Any discrepancies must be reported to MR+P



EXISTING FRONT ELEVATION
Scale 1:100@A1



EXISTING SIDE ELEVATION
Scale 1:100@A1




PROPOSED FRONT ELEVATION
Scale 1:100@A1



PROPOSED SIDE ELEVATION
Scale 1:100@A1




EXISTING REAR ELEVATION
Scale 1:100@A1



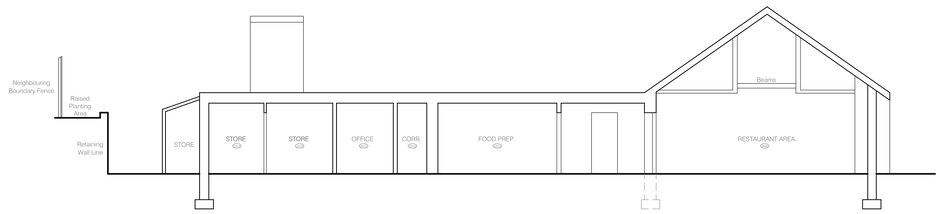
EXISTING SIDE ELEVATION
Scale 1:100@A1





PROPOSED REAR ELEVATION
Scale 1:100@A1




PROPOSED SIDE ELEVATION
Scale 1:100@A1




EXISTING SECTION A-A
Scale 1:100@A1

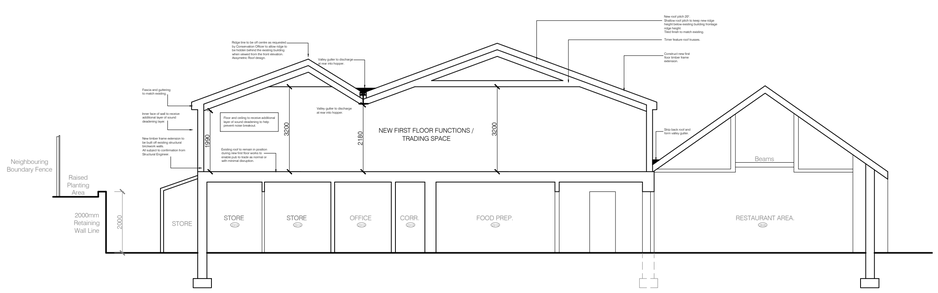


PROPOSED SECTION A-A
Scale 1:100@A1

0 1000 2000 3000 4000 5000

1:100

MR+P
ARCHITECTS

MELLING RIDGEWAY + PARTNERS LTD
CHARTER HOUSE MOORE STREET
SHEFFIELD S3 7UR
t: (0114) 2723321
f: (0114) 2727395
e: info@mrp-architects.co.uk

PROJECT
THE CROWN AND ANCHOR
BARUGH LANE, BARUGH GREEN
BARNSLEY, S75 1LL

TITLE
EXISTING AND PROPOSED ELEVATIONS

DRAWING STATUS
PRELIMINARY

| | |
|---|---|
| DRAWN BY: | DJL |
| DATE: | JUNE 2018 |
| SCALE: | 1:100@A1 |
| DRAWING No. | 5802-202 |