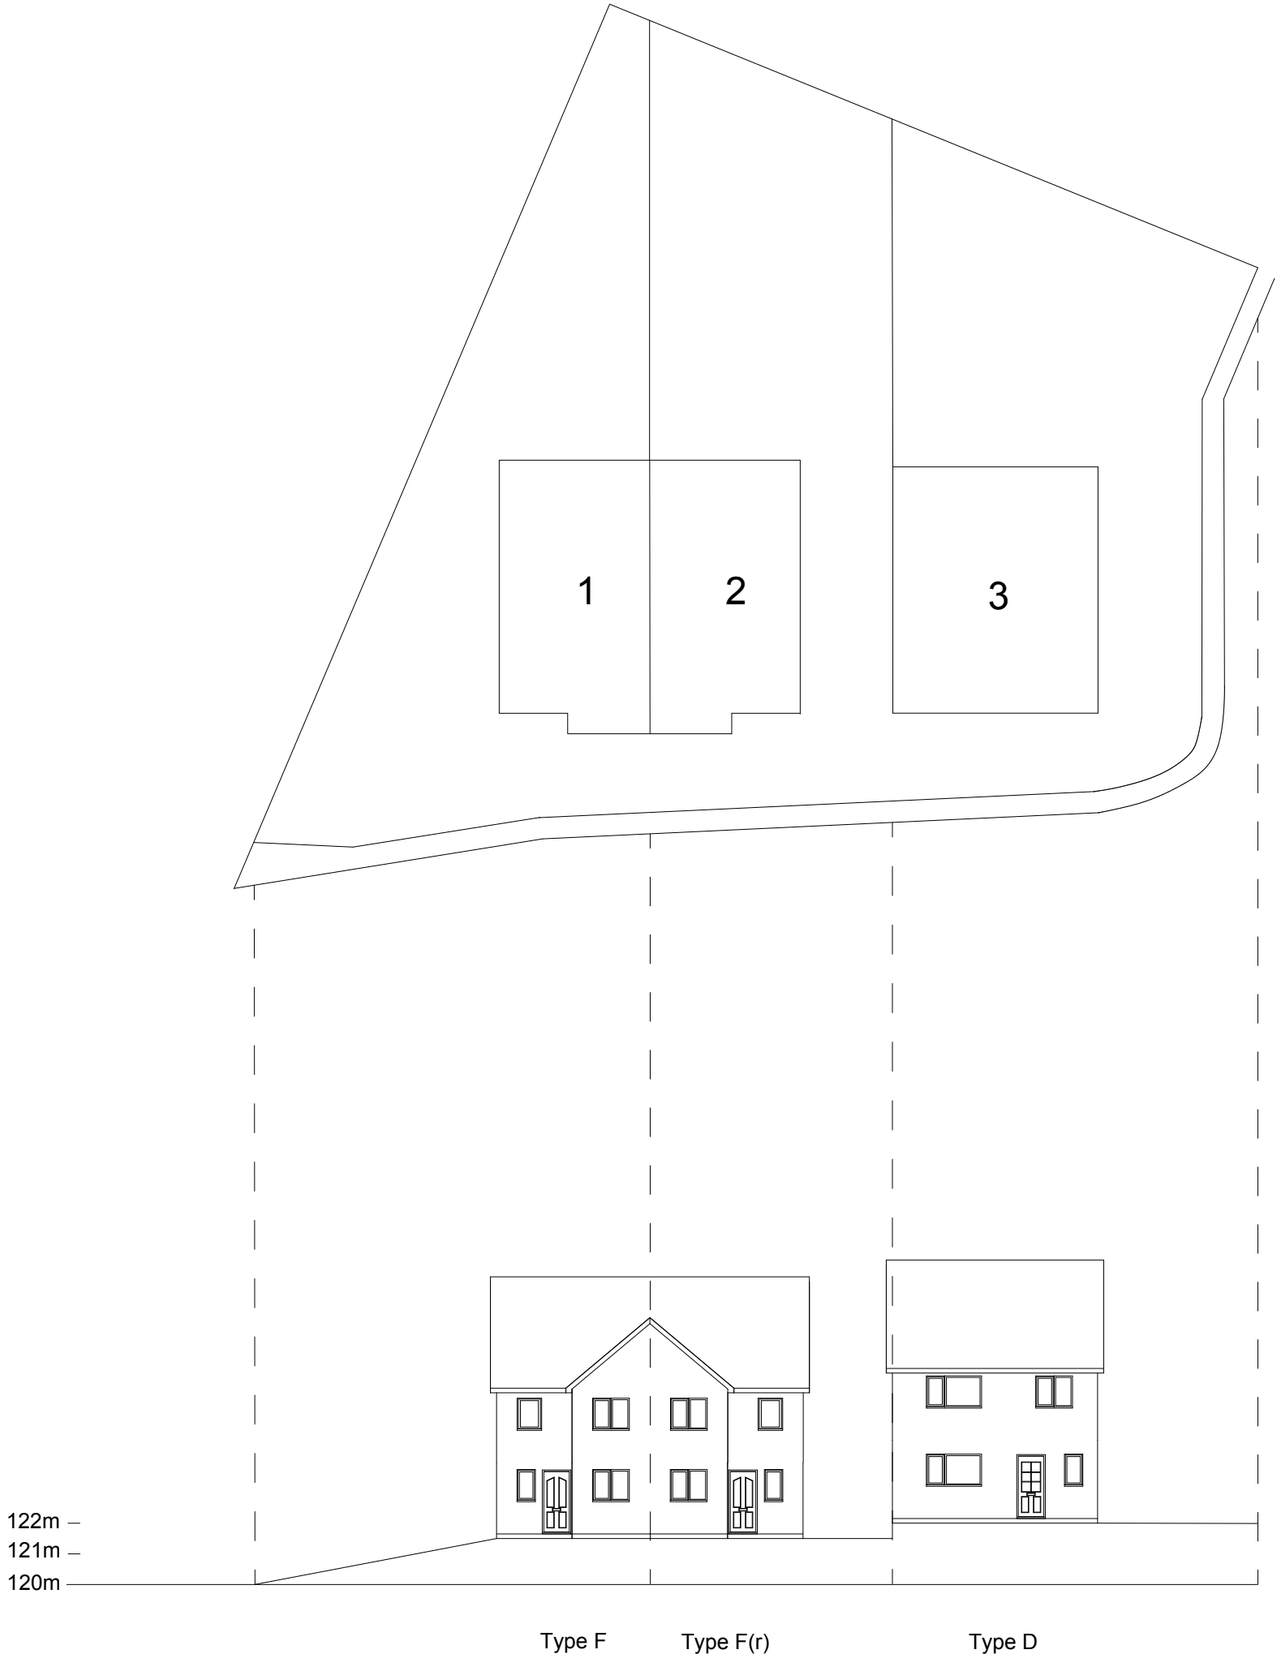


Site4SelfBuild.co.uk

HILL TOP FARM

Site Plan & Street Elevation Plots 1 to 3

Date: July 2013

Scale: 1:200 @ A3

Drawing Nr: SP1-3/16

Site 4 Self Build, BBIC, Innovation Way
Barnsley. S75 1JL Tel: 01226 249590