

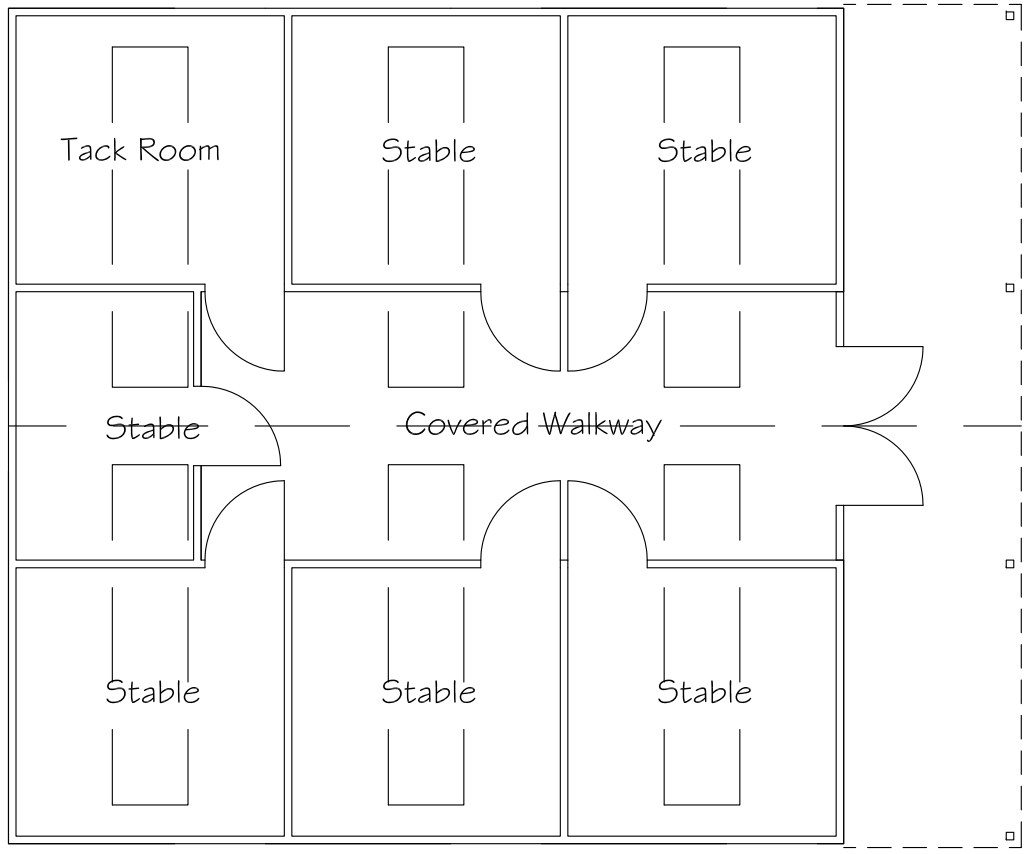


Plan

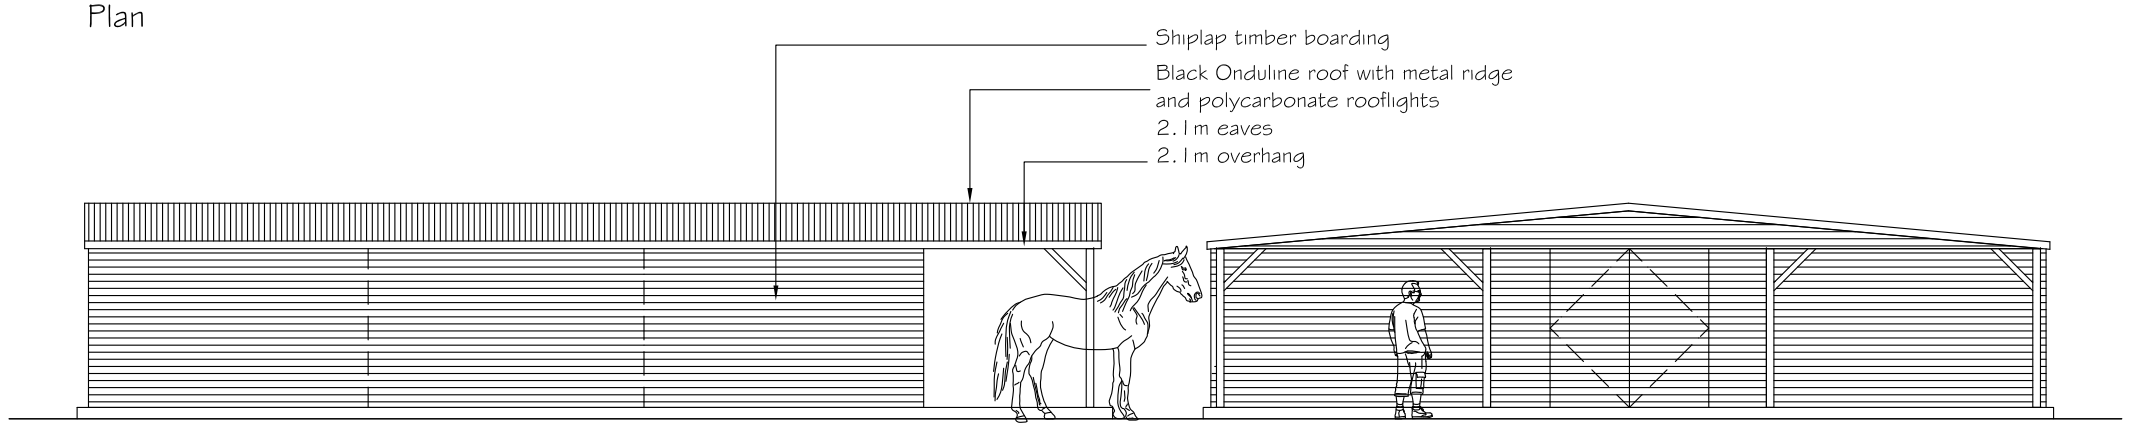

South Elevation

East Elevation

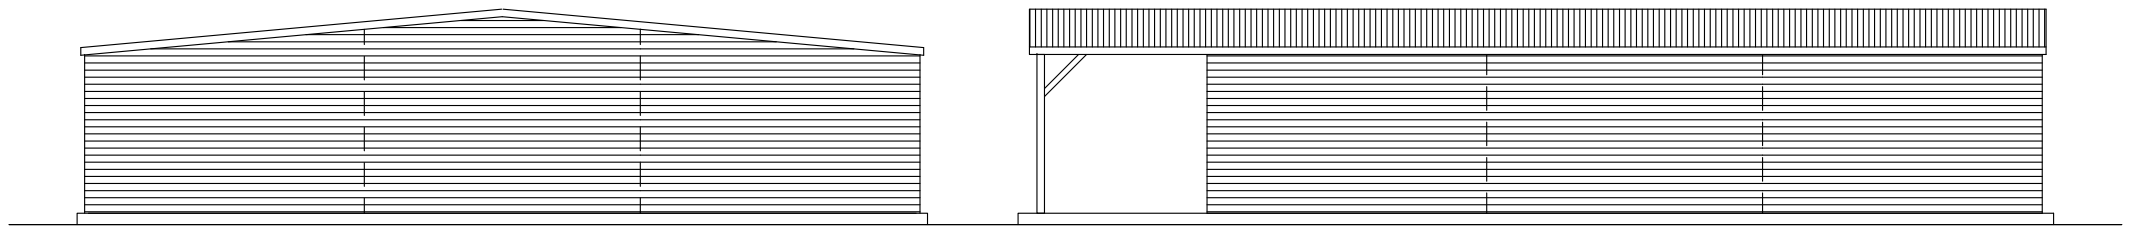

West Elevation

North Elevation

Client

Mr & Mrs Carlile

Project

Proposed Stables
Knabbs Lane, Silkstone Common
Barnsley S75 4RD

Drawing

Stables Plan and Elevations

windle cook architects

927 Chesterfield Road. Sheffield S8 0SS tel. 0114 235 9910

e. mail architects@windlecook.free-online.co.uk

Drawn by	Date	Scale
MC	August 2014	1/100
Checked by	Drawing No.	Rev.
	14-536-P02	-