
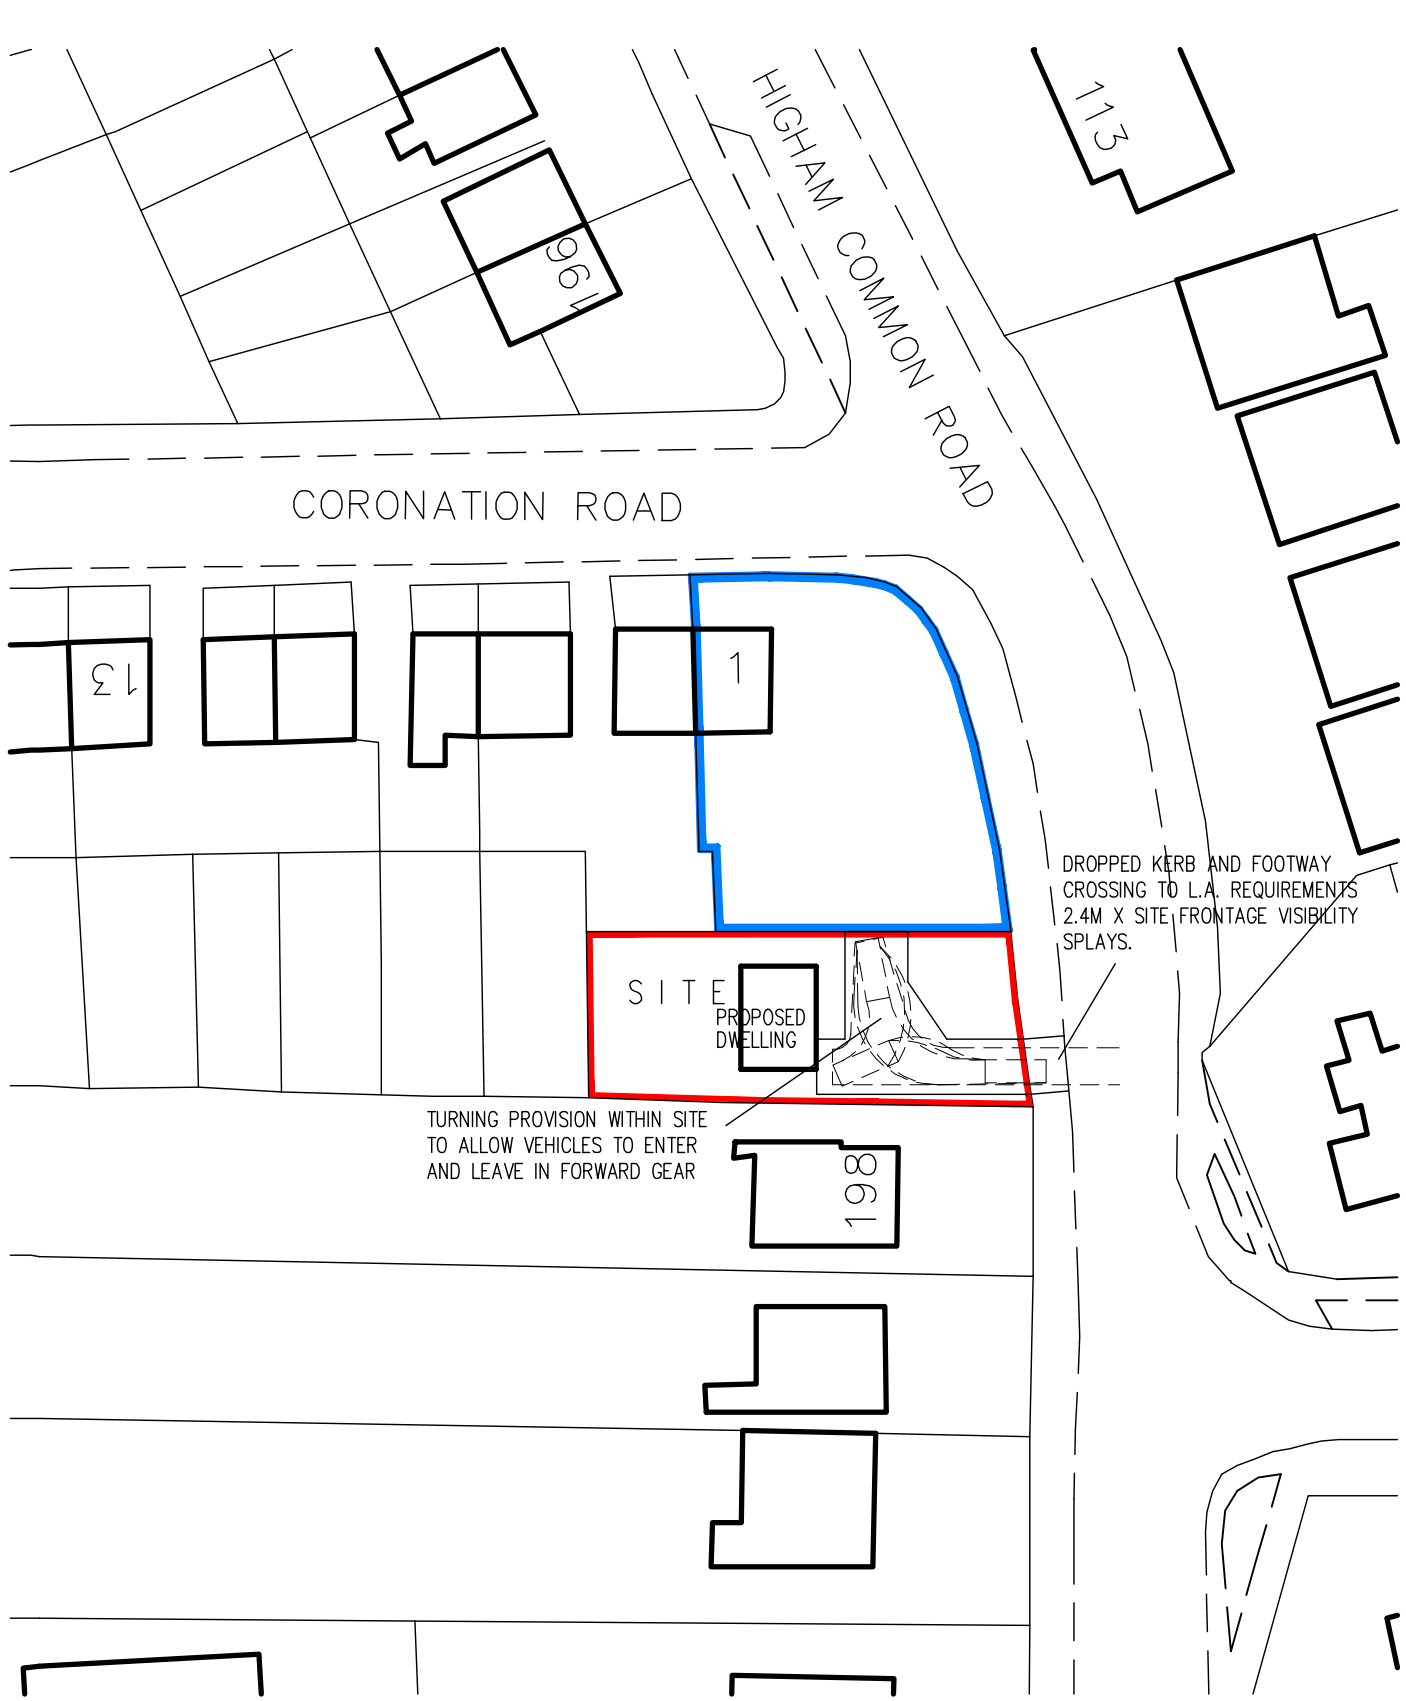


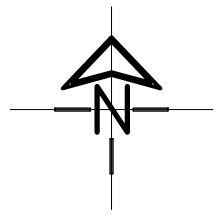

White Agus Partnership

128B, NEW ROAD,
STAINCROSS,
BARNSLEY.
S75 6PP

PHONE/FAX. 01226 208482
E mail: agus@btinternet.com

CHARTERED SURVEYORS AND BUILDING DESIGN CONSULTANTS

Project. RESIDENTIAL DEVELOPMENT LAND ADJACENT 1 CORONATION RD HIGHAM, BARNSLEY	**Client.** MR LEDGER		
Drawing Title. SITE PLAN (REVISED MAY 2009)	**Date.** MAY 2009	**Scale.** 1:500	
	Ref. 08-040	**Dwg. No.** 02	**Rev.**