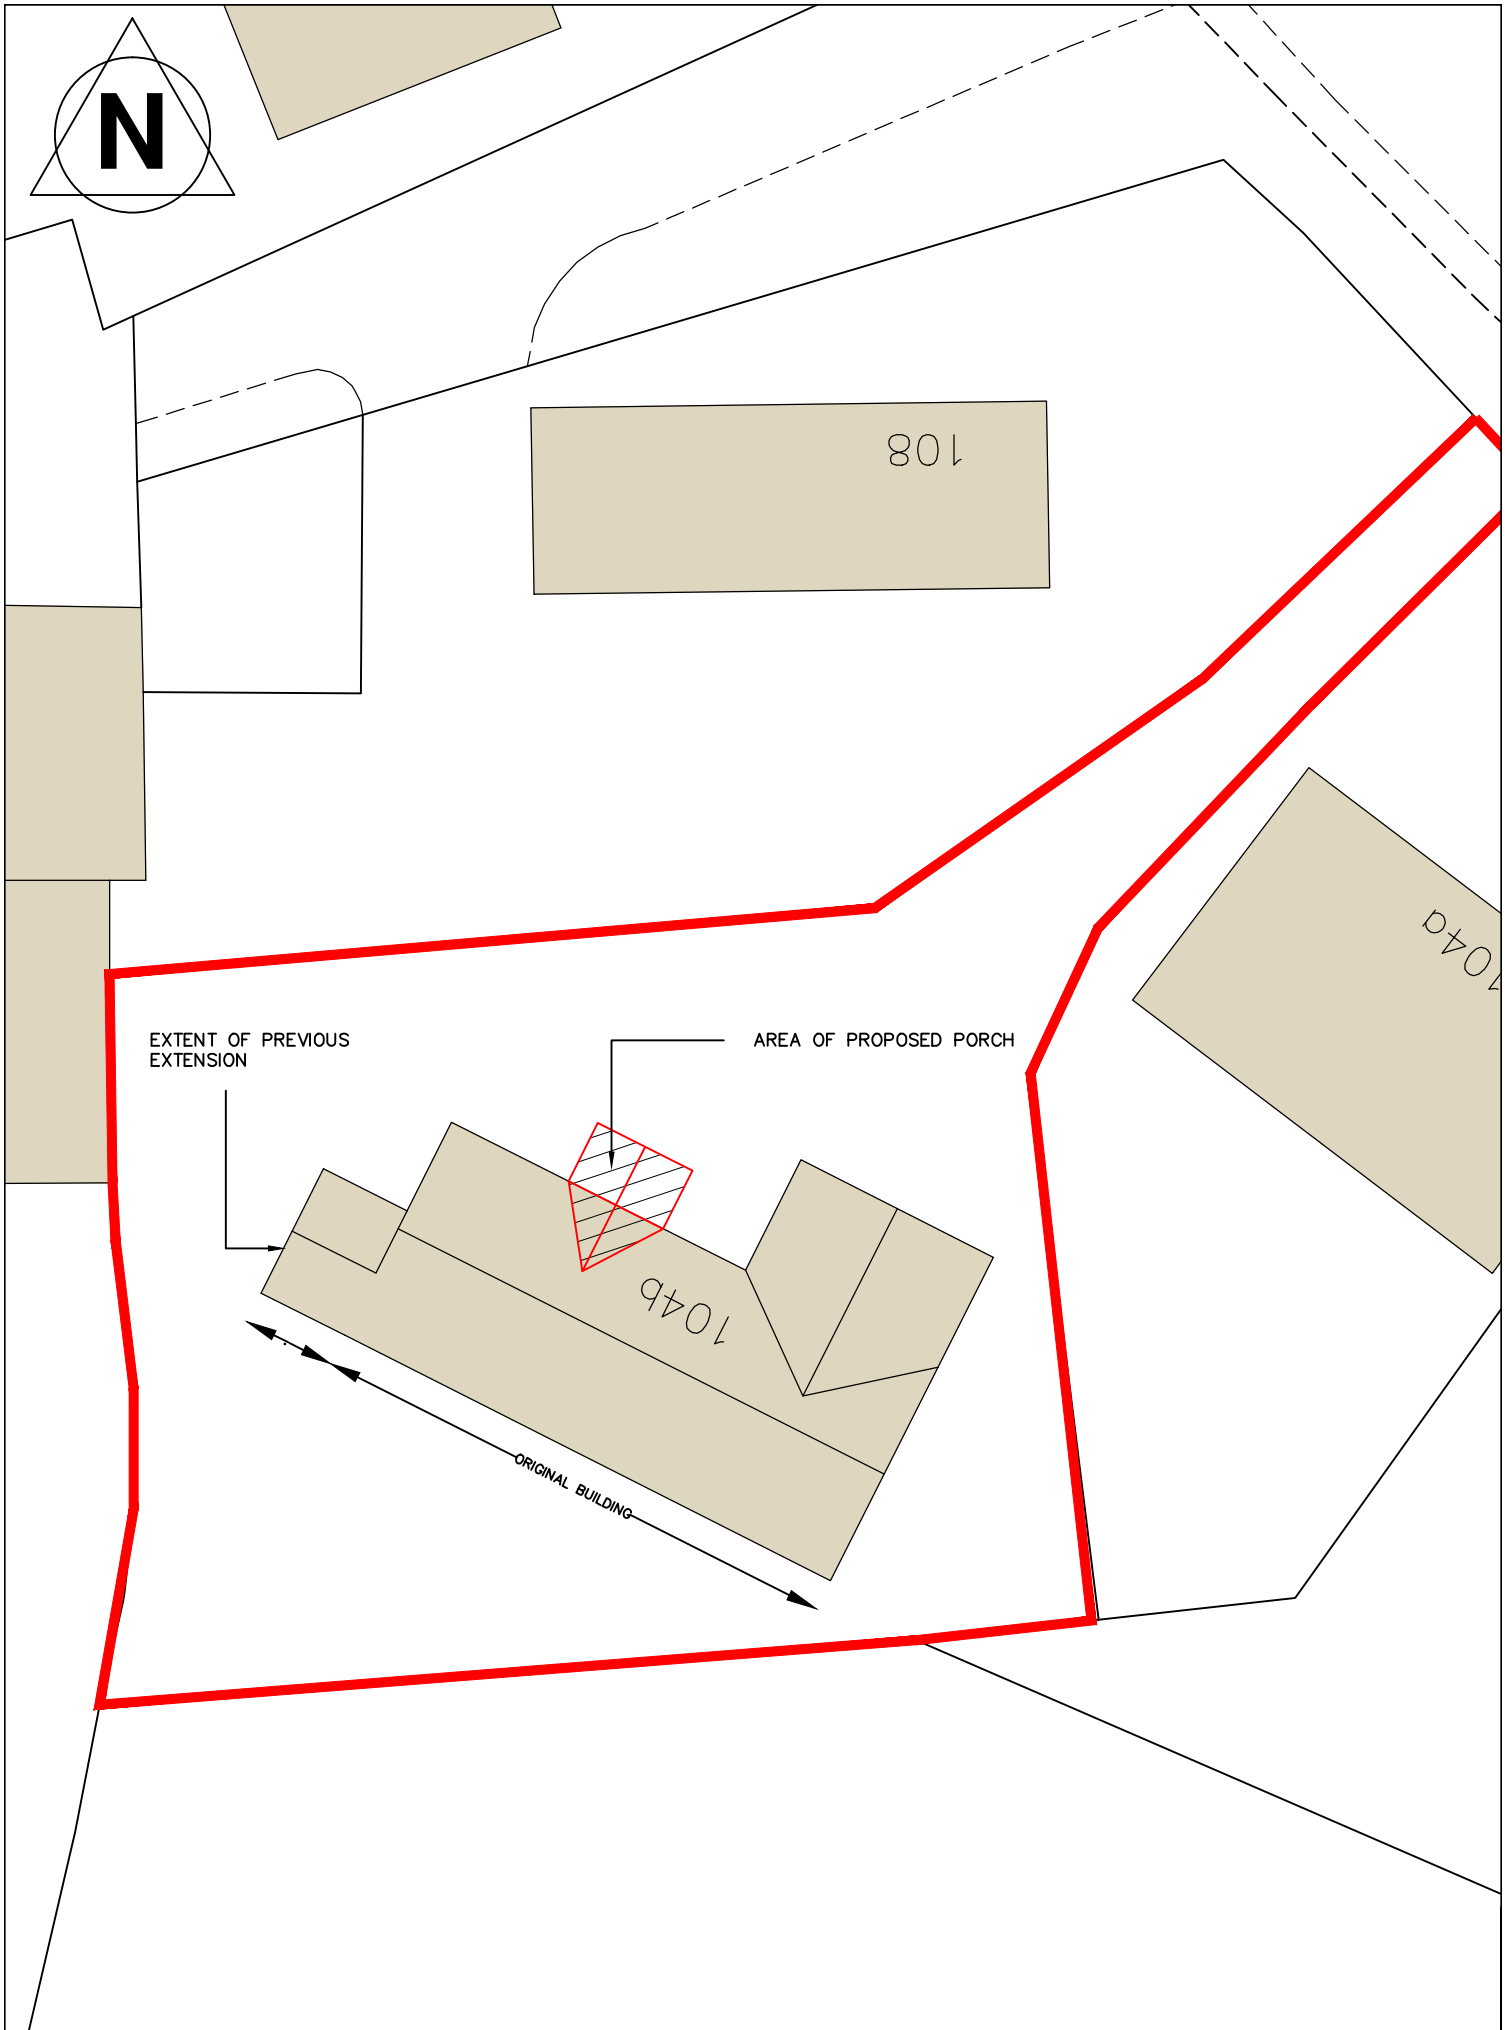


Creation Date JAN '11	Job	PROPOSED NEW PORCH - 104b UPPER HOYLAND ROAD, HOYLAND	Dwg No 004
By	Client	Mr AND Mrs WEST	
Scale 1:250 / Size A4	Title	PROPOSED SITE PLAN	Rev: .