WCEC
ARCHITECTS

ASDA

SAVING
YOU MONEY EVERY DAY

STORE

NETTO ROTHERHAM GOLDTHORPE

ADDRESS

5 HIGH STREET

GOLDTHORPE

ROTHERHAM

SOUTH YORKSHIRE

S63 9NQ


SIGNAGE APPLICATION

The enclosed is supporting information for the rebranding of the existing Netto food store, at the aforementioned site & should be read in conjunction with the completed Advertisement application documentation (please see attached)


JOB NUMBER 10.204

EXISTING SITE INFORMATION

SITE LOCATION PLAN

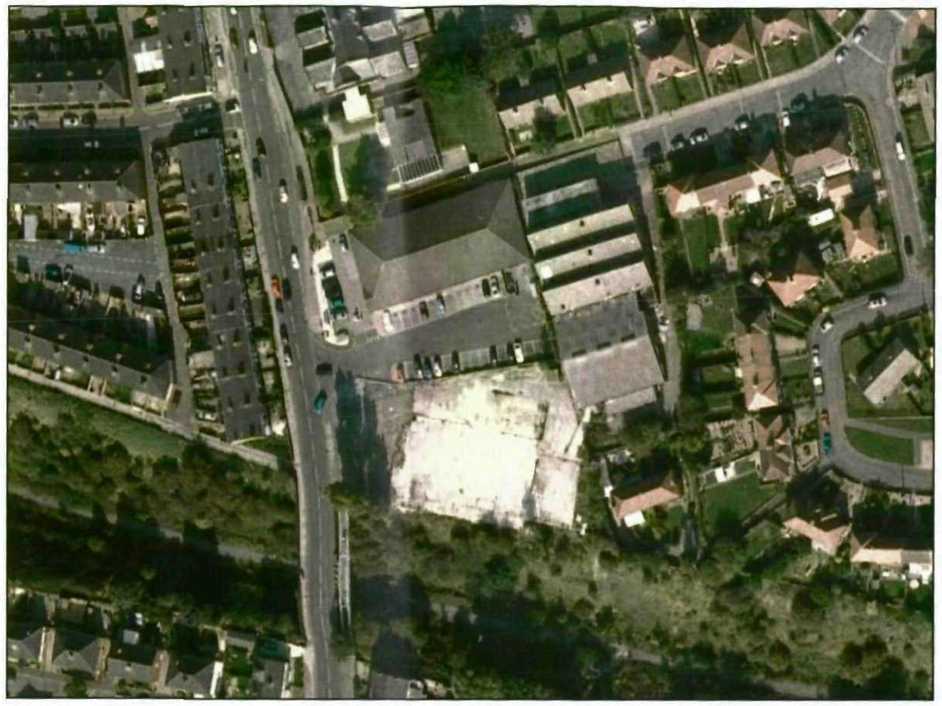

RED LINE PLAN

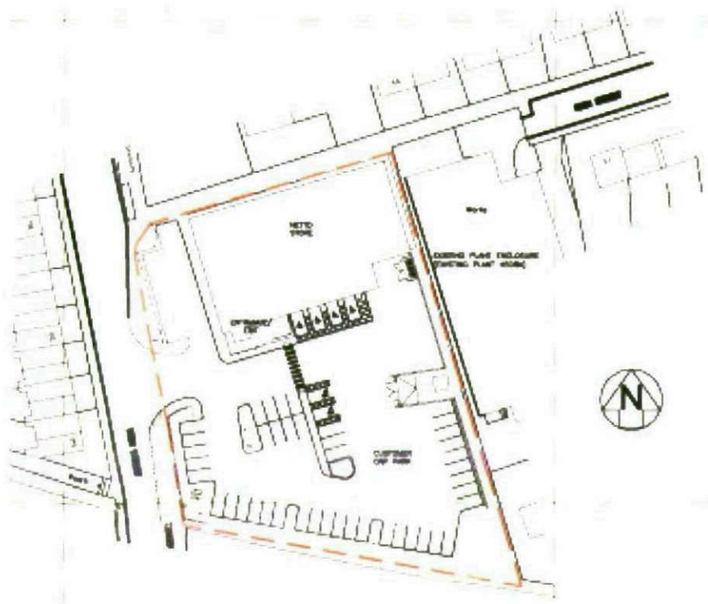

OS PLAN OF SITE

SCALE 1:1250 @ A3


EXISTING SITE INFORMATION



WEST FACING ELEVATION



SOUTH FACING ELEVATION

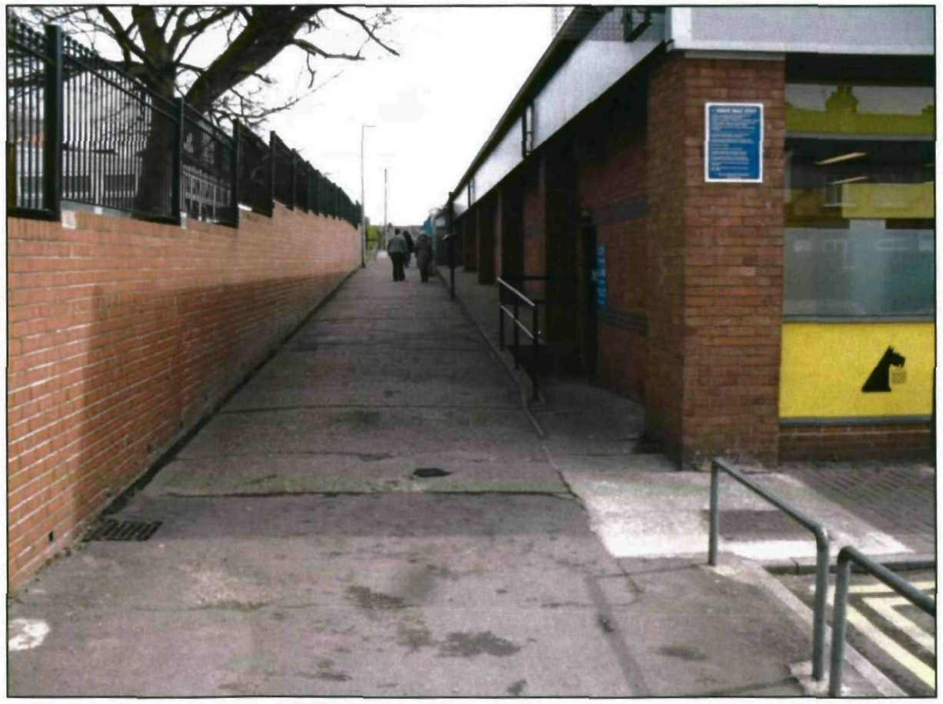

NORTH FACING ELEVATION

EXISTING SIGNAGE INFORMATION




TOTEM SIGNAGE



CAR PARK SIGNAGE

EXISTING SITE PLAN

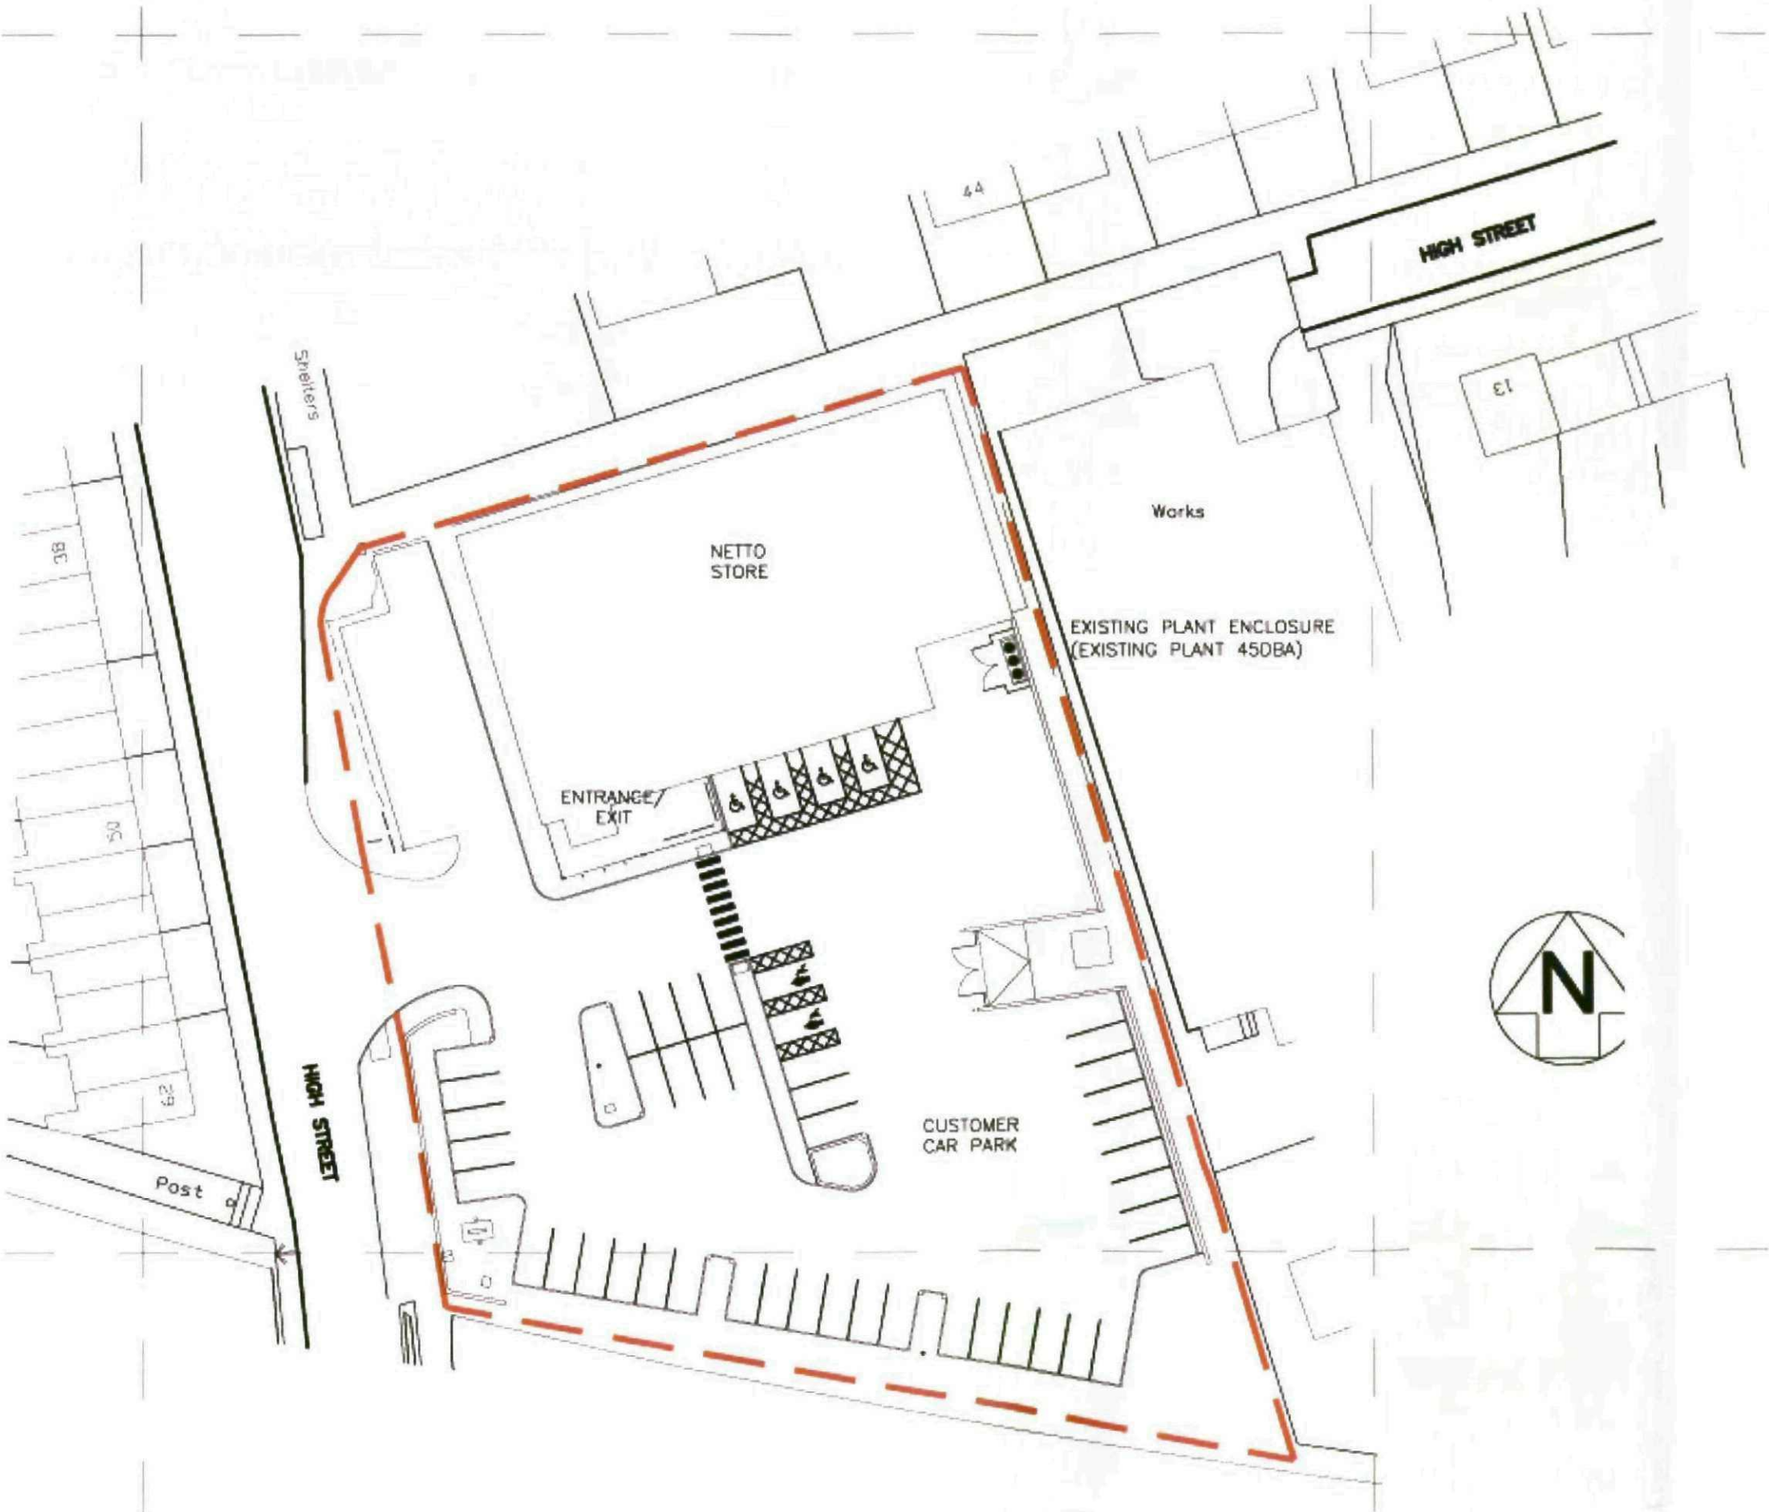

© WCEC ARCHITECTS – DISCLAIMER:

This drawing is copyright and shall not be reproduced nor used for any other purpose without the written permission of the Architects. The drawing must be read in conjunction with all other related drawings and specification. It is the contractors responsibility to ensure full compliance with the Building Regulations. Do not scale from this drawing, use figured dimensions only. It is the contractors responsibility to check and verify all dimensions on site. Any discrepancies to be reported immediately.
If in doubt ASK.
Materials and in conformity with relevant British or European Standards/Codes of practice or materials known to be deleterious to health & safety shall not be used or specified on this project.

XREF'S IN THIS DRAWING

NONE

No	Date	Description	Drwn/Chckd

CLIENT

ASDA

ASDA STORES LTD

PROJECT

NETTO RE-BRANDING
ROTHERHAM
GOLDTHORPE

TITLE

EXISTING SITE PLAN

DRAWING STATUS

PLANNING


DRAWN	LM	CHECKED	CL
SCALE	1:500 @ A3		
DATE	22/09/10		

CARRWOOD COURT
CARRWOOD ROAD
SHEFFBRIDGE
CHESTERFIELD
S41 9QB
T. 01246 266001
F. 01246 266736
E. email@wcec.co.uk
www.wcec.co.uk


WCEC ARCHITECTS

JOB NO.	DRAWING NUMBER	REV
10.204	PL-01	


EXISTING ELEVATIONS

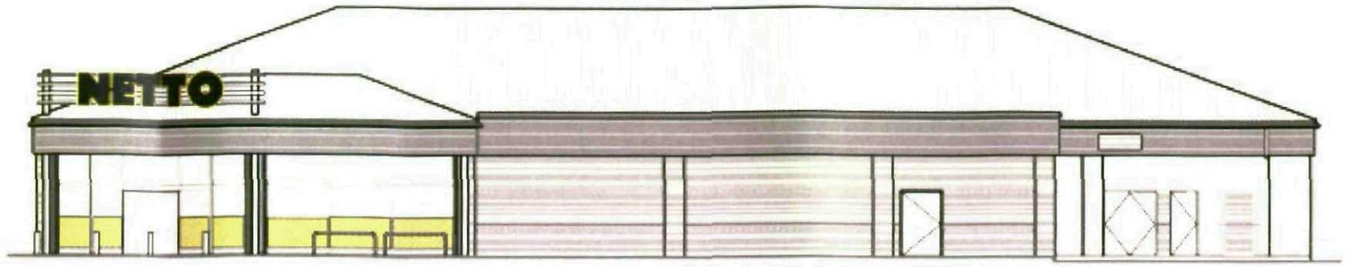


SOUTH ELEVATION @ 1:200

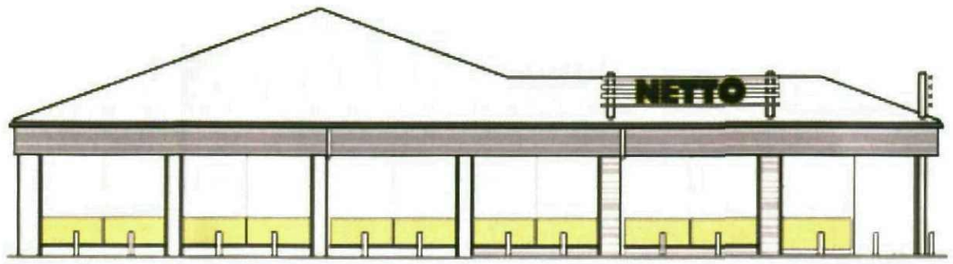


WEST ELEVATION @ 1:200

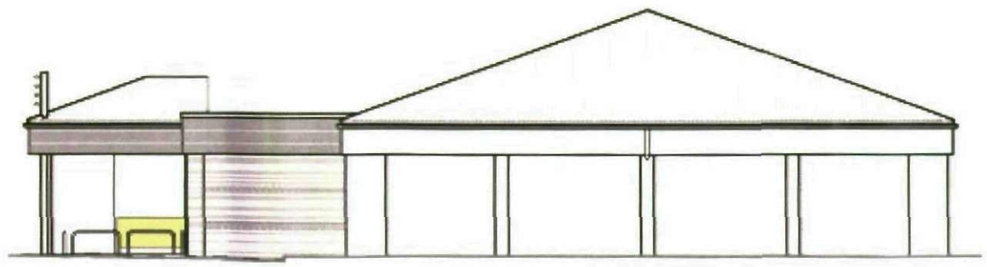

EAST ELEVATION @ 1:200

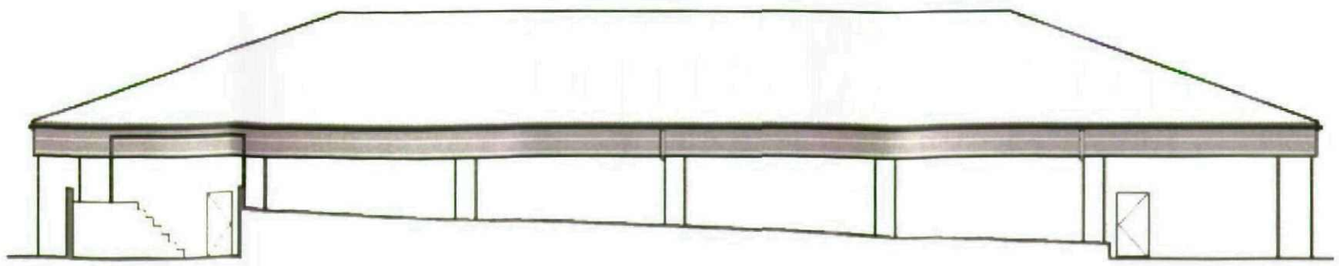

NORTH ELEVATION @ 1:200

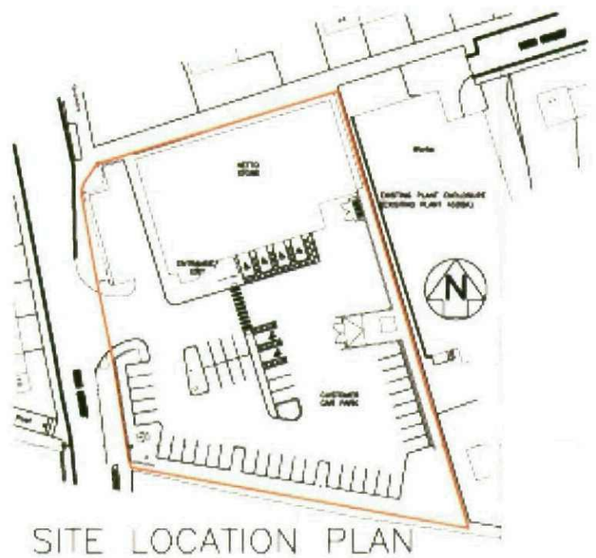

SITE LOCATION PLAN
@ 1:1250

© WCEC ARCHITECTS – DISCLAIMER:

The drawing is copyright and shall not be reproduced nor used for any other purpose without the written permission of the Architects. This drawing must be read in conjunction with all other related drawings and documentation. It is the contractors responsibility to ensure full compliance with the Building Regulations. Do not scale from this drawing, use figured dimensions only. It is the contractors responsibility to check and verify all dimensions on site. Any discrepancies to be reported immediately.

Materials not in conformity with relevant British or European Standards/Codes of practice or equivalent cannot be used unless evidence is submitted to Architect to establish suitability and written approval is given.

SHEETS IN THIS DRAWING

NONE

No	Date	Description	Drwn/Chckd

CLIENT

ASDA STORES LTD

PROJECT

NETTO RE-BRANDING
ROTHERHAM
GOLCTHORPE

TITLE

EXISTING ELEVATIONS

DRAWING STATUS

PLANNING


DRAWN	VJ	CHECKED	JA
SCALE	1:200 @ A1		
DATE	14.09.2010		

CARBROOK COURT
CARBROOK ROAD
SHEFFIELD
SOUTH YORKSHIRE
S9 1QB
T 0114 2560061
F 0114 2560756
E admin@wcec.co.uk
www.wcec.co.uk

WCEC ARCHITECT

JOB NO.	DRAWING NUMBER	REV
10204	PL 105	


PROPOSED ELEVATIONS

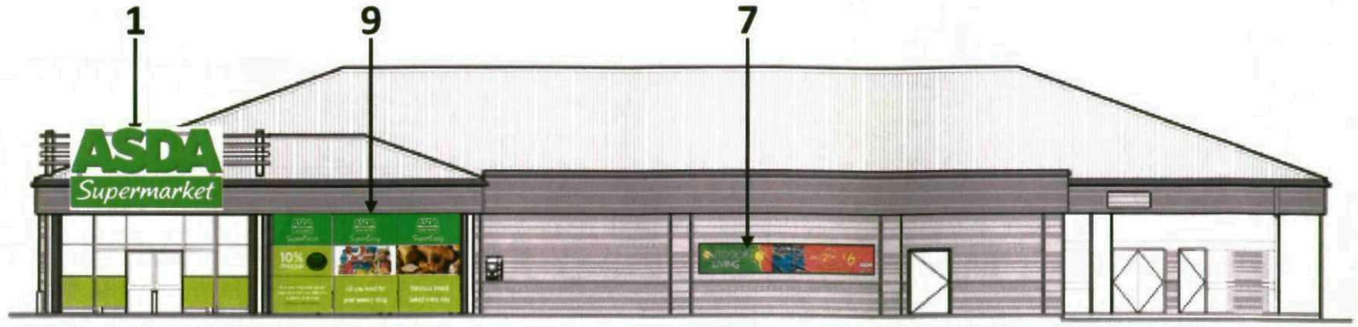

SOUTH ELEVATION @ 1:200



WEST ELEVATION @ 1:200

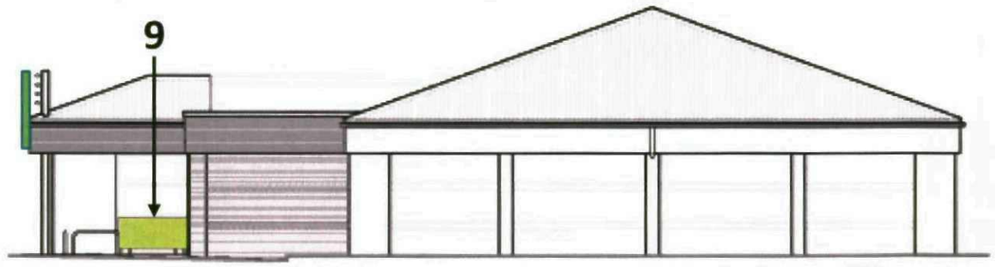

EAST ELEVATION @ 1:200




NORTH ELEVATION @ 1:200

© WCEC ARCHITECTS – DISCLAIMER:

XREF'S IN THIS DRAWING

NONE

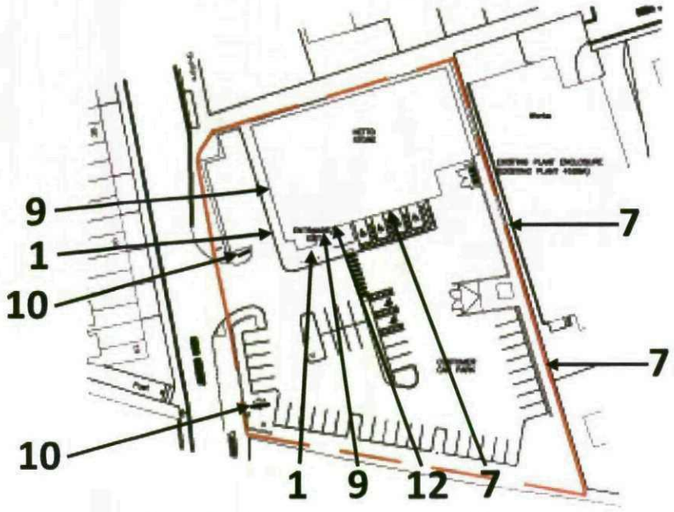

SITE LOCATION PLAN
@ 1:1250

No	Date	Description	Drwn/Chckd

CLIENT

ASDA

ASDA STORES LTD

PROJECT

NETTO RE-BRANDING
ROTHERHAM
GOLDTHORPE

TITLE

PROPOSED ELEVATIONS

DRAWING STATUS

PLANNING

DRAWN	MJ	CHECKED	JA
SCALE	1:200 @ A3		
DATE	14-09-2010		

CARRWOOD COURT
CARRWOOD ROAD
SHEFFIELD
CHESTERFIELD
S41 9QB
T: 01246 260261
F: 01246 260735
E: mail@wcec.co.uk
www.wcec.co.uk

WCEC
ARCHITECTS

JOB NO.	DRAWING NUMBER	REV
10.204	PL-09	

SIGNAGE SPECIFICATION

SIGN POSITION 1

NEW INTERNALLY ILLUMINATED BUILT UP SIGN BOX AND LETTERS. STATIC ILLUMINATION MAX 1000 CANDELLA

SIZE = 5108mm x 2697mm



SIGN POSITION 12

PLASTIC FASCIA SURROUND TO ATM

UNIT WITH '24 hour cash' LIGHTBOX ABOVE..







EXISTING TOTEM




PROPOSED TOTEM

SIGN POSITION 10

EXISTING TOTEM TO BE RECLAD WITH NEW ALUMINIUM PAINTED LIVERY PANEL SHOWING ASDA BRANDING.

SIGN POSITIONED IN THE SAME LOCATION AS THE EXISTING TOTEM

SIZE AS EXISTING

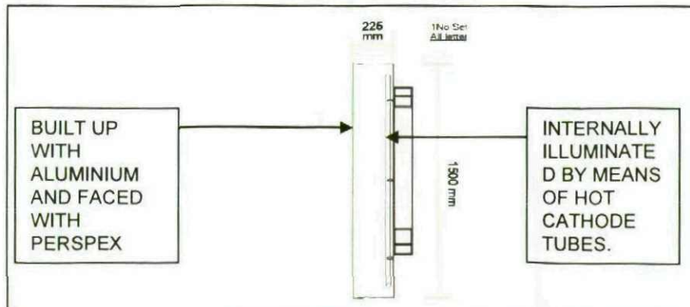

TYPICAL SECTION THROUGH ASDA SIGNAGE



SIGN POSITION 7


WALL MOUNTED POS BANNER

Size 6100mm x 950mm

SIGN POSITION 9

REVERSE PRINTED & BACKED UP APPLIED VINYL GRAPHICS TO EXISTING WINDOWS. SIZE – SUBJECT TO SURVEY



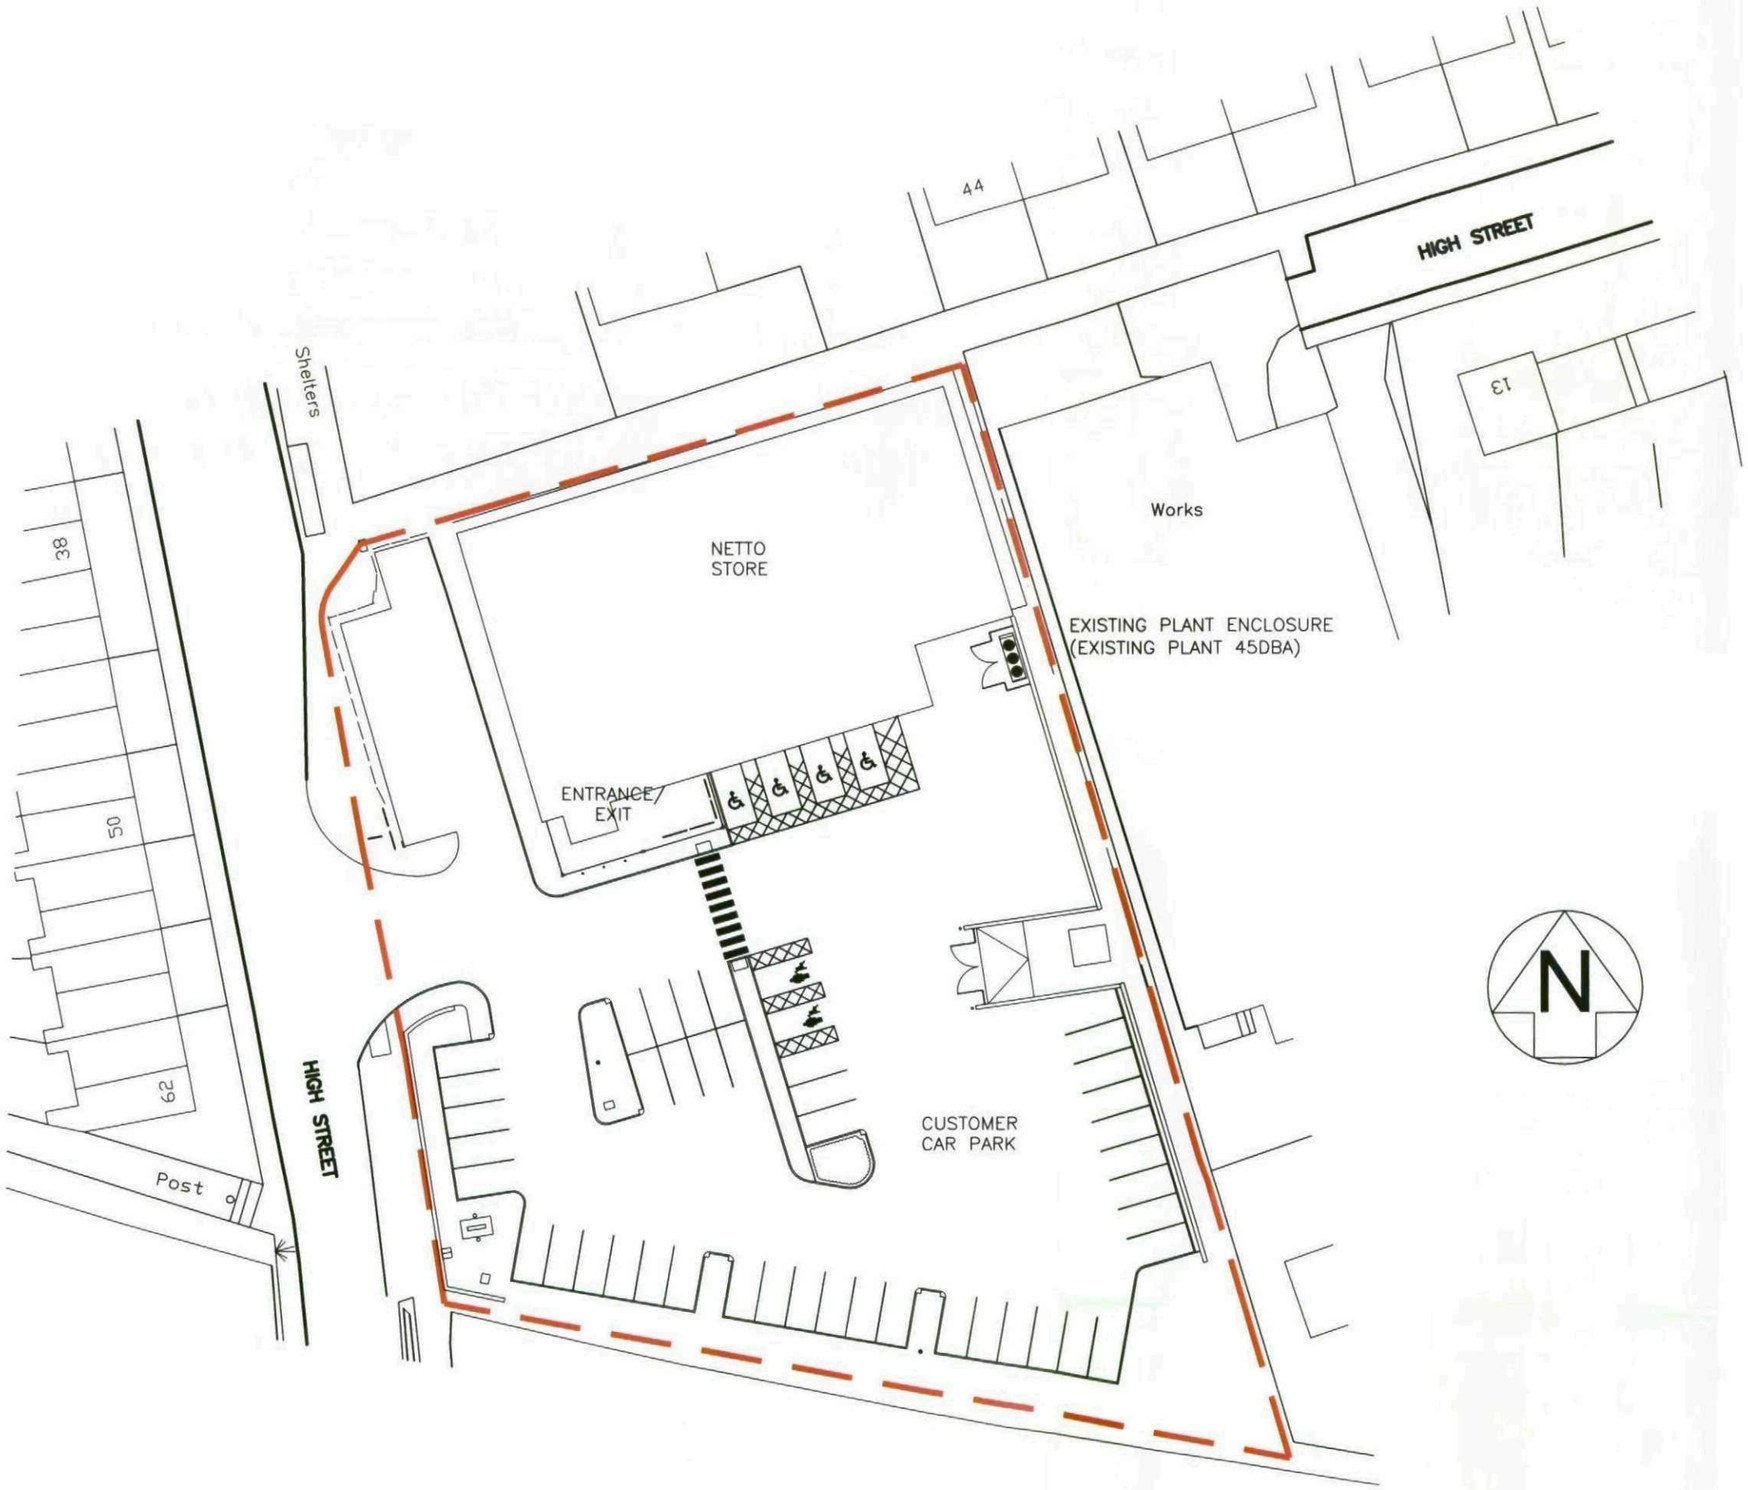

© WCEC ARCHITECTS – DISCLAIMER:

This drawing is copyright and shall not be reproduced nor used for any other purpose without the written permission of the Architects. This drawing must be read in conjunction with all other related drawings and documentation. It is the contractors responsibility to ensure full compliance with the Building Regulations. Do not scale from this drawing, use figured dimensions only. It is the contractors responsibility to check and verify all dimensions on site. Any discrepancies to be reported immediately.
IF IN DOUBT ASK.
Materials not in conformity with relevant British or European Standards/Codes of practice or materials known to be deleterious to health & safety must not be used or specified on this project.

XREF'S IN THIS DRAWING

NONE

No.	Date	Description	Drwn/Chckd By

CLIENT

ASDA

ASDA STORES LTD

PROJECT

NETTO RE-BRANDING
ROTHERHAM
GOLDTHORPE

TITLE

EXISTING SITE PLAN

DRAWING STATUS


PLANNING

DRAWN	LM	CHECKED	CL
SCALE	1:500 @ A3		
DATE	22/09/10		

CARRWOOD COURT
CARRWOOD ROAD
SHEEPBRIDGE
CHESTERFIELD
S41 9QB
T: 01246 260261
F: 01246 260736
E: email@wcec.co.uk
www.wcec.co.uk

WCEC ARCHITECTS

JOB NO.	DRAWING NUMBER	REV
10.204	PL-01	

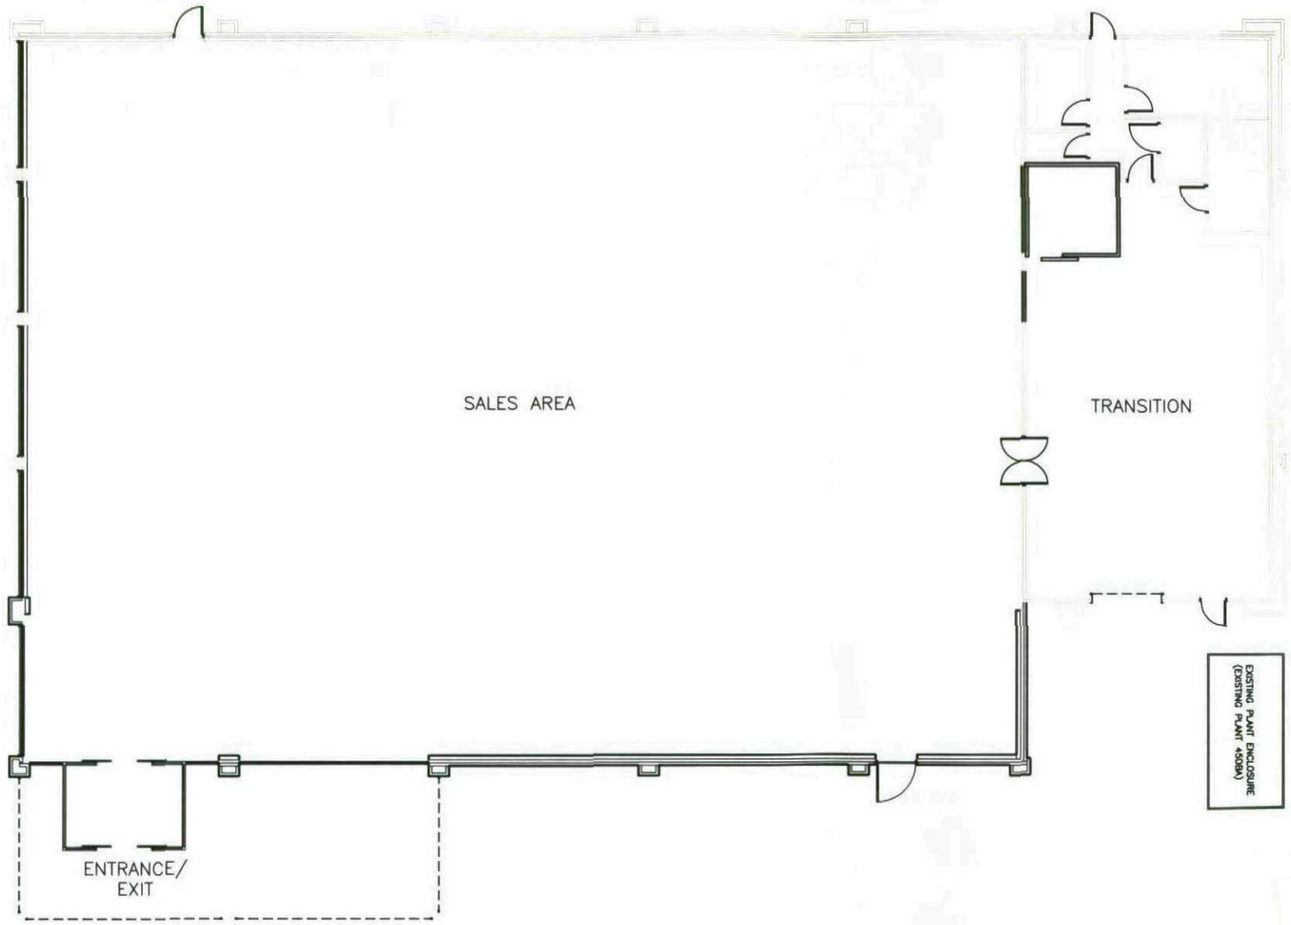

© WCEC ARCHITECTS – DISCLAIMER:

This drawing is copyright and shall not be reproduced nor used for any other purpose without the written permission of the Architects. This drawing must be read in conjunction with all other related drawings and documentation. It is the contractors responsibility to ensure full compliance with the Building Regulations. Do not scale from this drawing, use figured dimensions only. It is the contractors responsibility to check and verify all dimensions on site. Any discrepancies to be reported immediately.
IF IN DOUBT ASK.
Materials not in conformity with relevant British or European Standards/Codes of practice or materials known to be deleterious to health & safety must not be used or specified on this project.

XREF'S IN THIS DRAWING

NONE

No.	Date	Description	Drwn/Chckd By

CLIENT

ASDA

ASDA STORES LTD

PROJECT

NETTO RE-BRANDING
ROTHERHAM
GOLDTHORPE

TITLE

EXISTING STORE PLAN

DRAWING STATUS


PLANNING

DRAWN	LM	CHECKED	CL
SCALE	1:200 @ A3		
DATE	16/09/10		


CARRWOOD COURT
CARRWOOD ROAD
SHEEPBRIDGE
CHESTERFIELD
S41 9QB
T: 01246 260261
F: 01246 260736
E: email@wcec.co.uk
www.wcec.co.uk

WCEC ARCHITECTS


JOB NO.	DRAWING NUMBER	REV
10.204	PL-03	

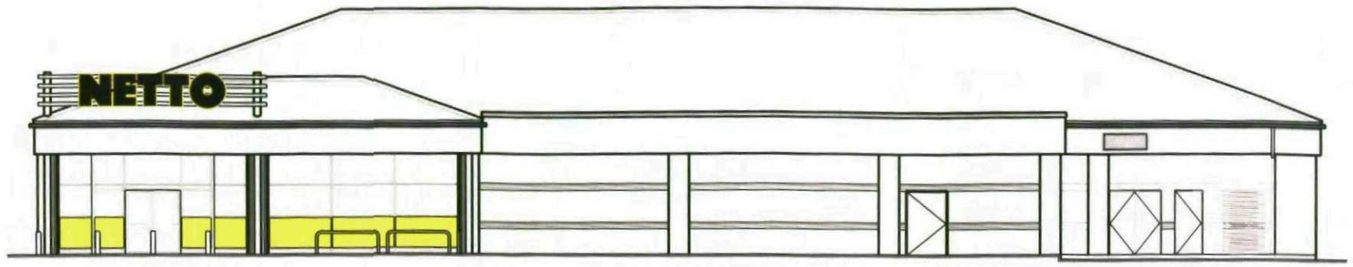


SOUTH ELEVATION @ 1:200

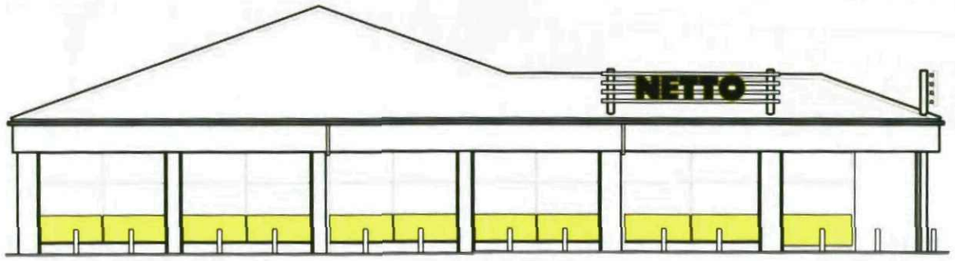

WEST ELEVATION @ 1:200

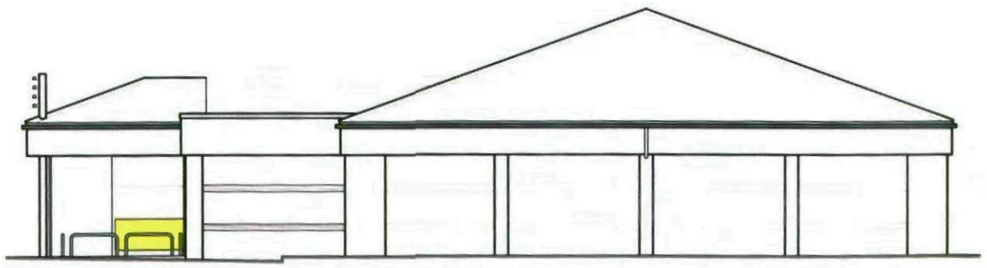

EAST ELEVATION @ 1:200

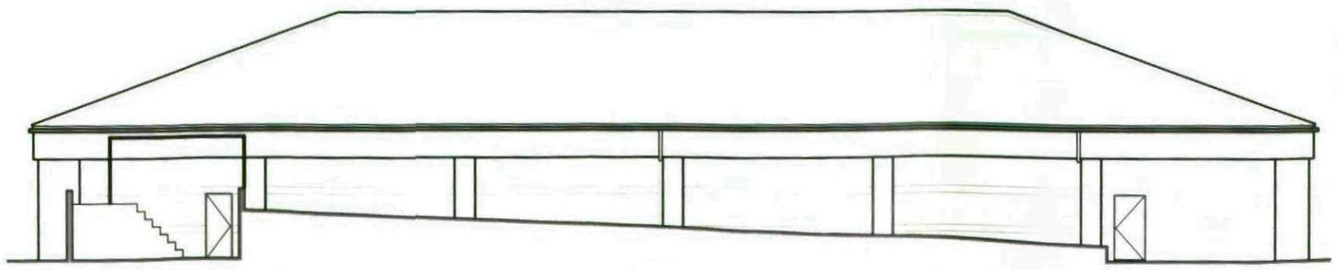

NORTH ELEVATION @ 1:200

© WCEC ARCHITECTS – DISCLAIMER:

This drawing is copyright and shall not be reproduced nor used for any other purpose without the written permission of the Architects. This drawing must be read in conjunction with all other related drawings and documentation. It is the contractors responsibility to ensure full compliance with the Building Regulations. Do not scale from this drawing, use figured dimensions only. It is the contractors responsibility to check and verify all dimensions on site. Any discrepancies to be reported immediately. IF IN DOUBT ASK.

Materials not in conformity with relevant British or European Standards/Codes of practice or materials known to be deleterious to health & safety must not be used or specified on this project.

XREF'S IN THIS DRAWING

NONE



SITE LOCATION PLAN
@ 1:1250

No.	Date	Description	Drwn/Chckd By

CLIENT

ASDA STORES LTD

PROJECT

NETTO RE-BRANDING
ROTHERHAM
GOLDTHORPE

TITLE

EXISTING ELEVATIONS

DRAWING STATUS

PLANNING

DRAWN	MJ	CHECKED	JA
SCALE	1:200 @ A3		
DATE	14-09-2010		

CARRWOOD COURT
CARRWOOD ROAD
SHEEPBRIDGE
CHESTERFIELD
S41 9QB
T: 01246 260261
F: 01246 260736
E: email@wcec.co.uk
www.wcec.co.uk

WCEC ARCHITECTS


JOB NO.	DRAWING NUMBER	REV
10.204	PL-05	

© WCEC ARCHITECTS – DISCLAIMER:

This drawing is copyright and shall not be reproduced nor used for any other purpose without the written permission of the Architects. This drawing must be read in conjunction with all other related drawings and documentation. It is the contractors responsibility to ensure full compliance with the Building Regulations. Do not scale from this drawing, use figured dimensions only. It is the contractors responsibility to check and verify all dimensions on site. Any discrepancies to be reported immediately.
IF IN DOUBT ASK.
Materials not in conformity with relevant British or European Standards/Codes of practice or materials known to be deleterious to health & safety must not be used or specified on this project.

XREF'S IN THIS DRAWING

NONE

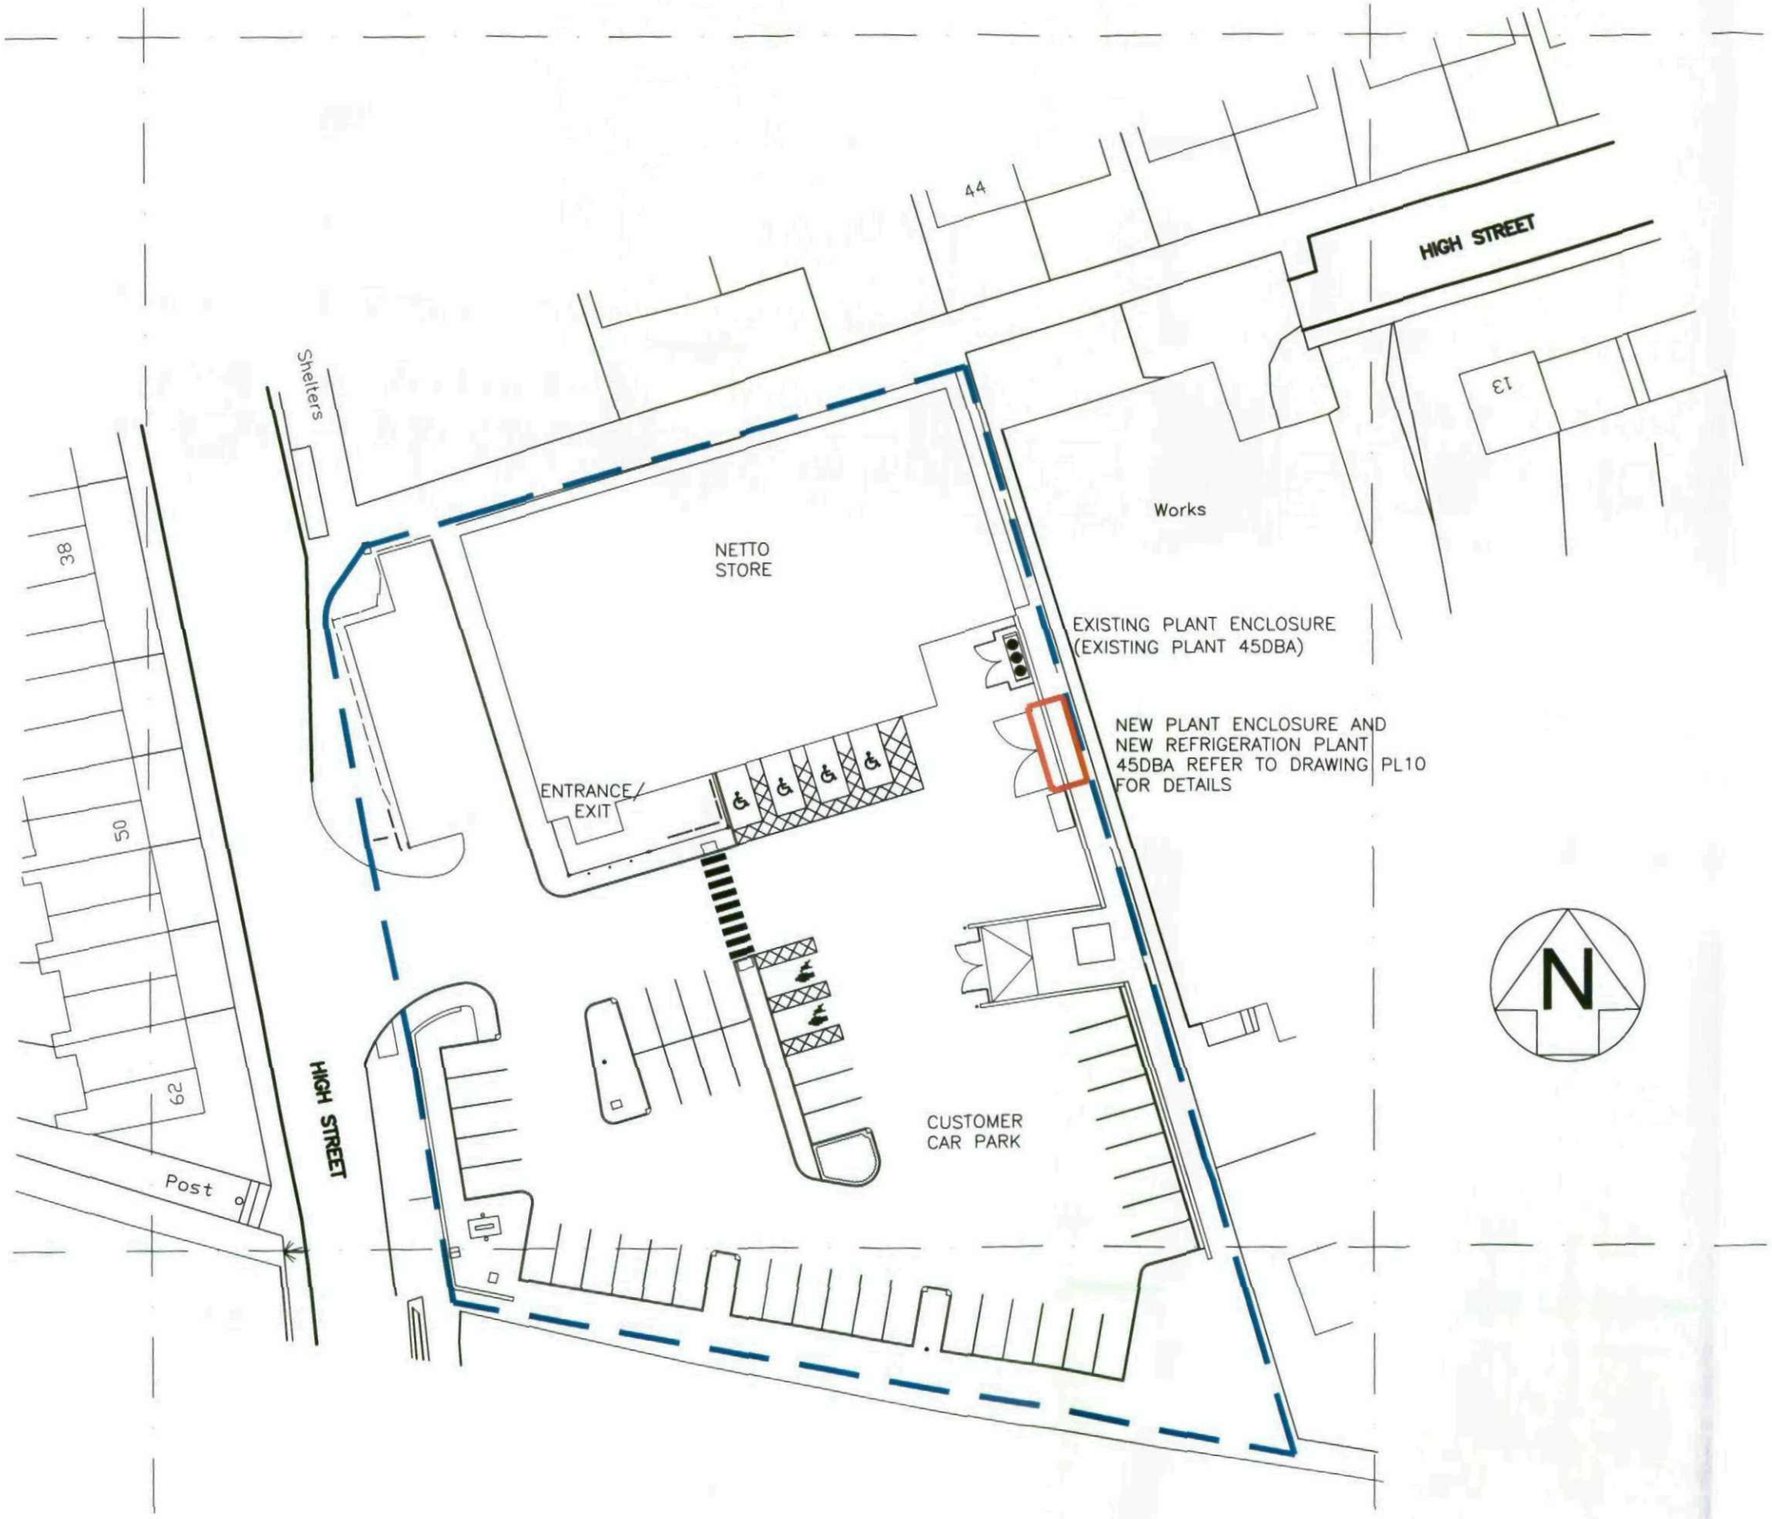

No.	Date	Description	Drwn/Chckd By

CLIENT

ASDA

ASDA STORES LTD

PROJECT

NETTO RE-BRANDING
ROTHERHAM
GOLDTHORPE

TITLE

PROPOSED SITE PLAN

DRAWING STATUS


PLANNING

DRAWN	LM	CHECKED	CL
SCALE	1:500 @ A3		
DATE	22/09/10		

CARRWOOD COURT
CARRWOOD ROAD
SHEEPBRIDGE
CHESTERFIELD
S41 9QB
T: 01246 280261
F: 01246 280736
E: email@wcec.co.uk
www.wcec.co.uk

WCEC ARCHITECTS

JOB NO.	DRAWING NUMBER	REV
10.204	PL-06	

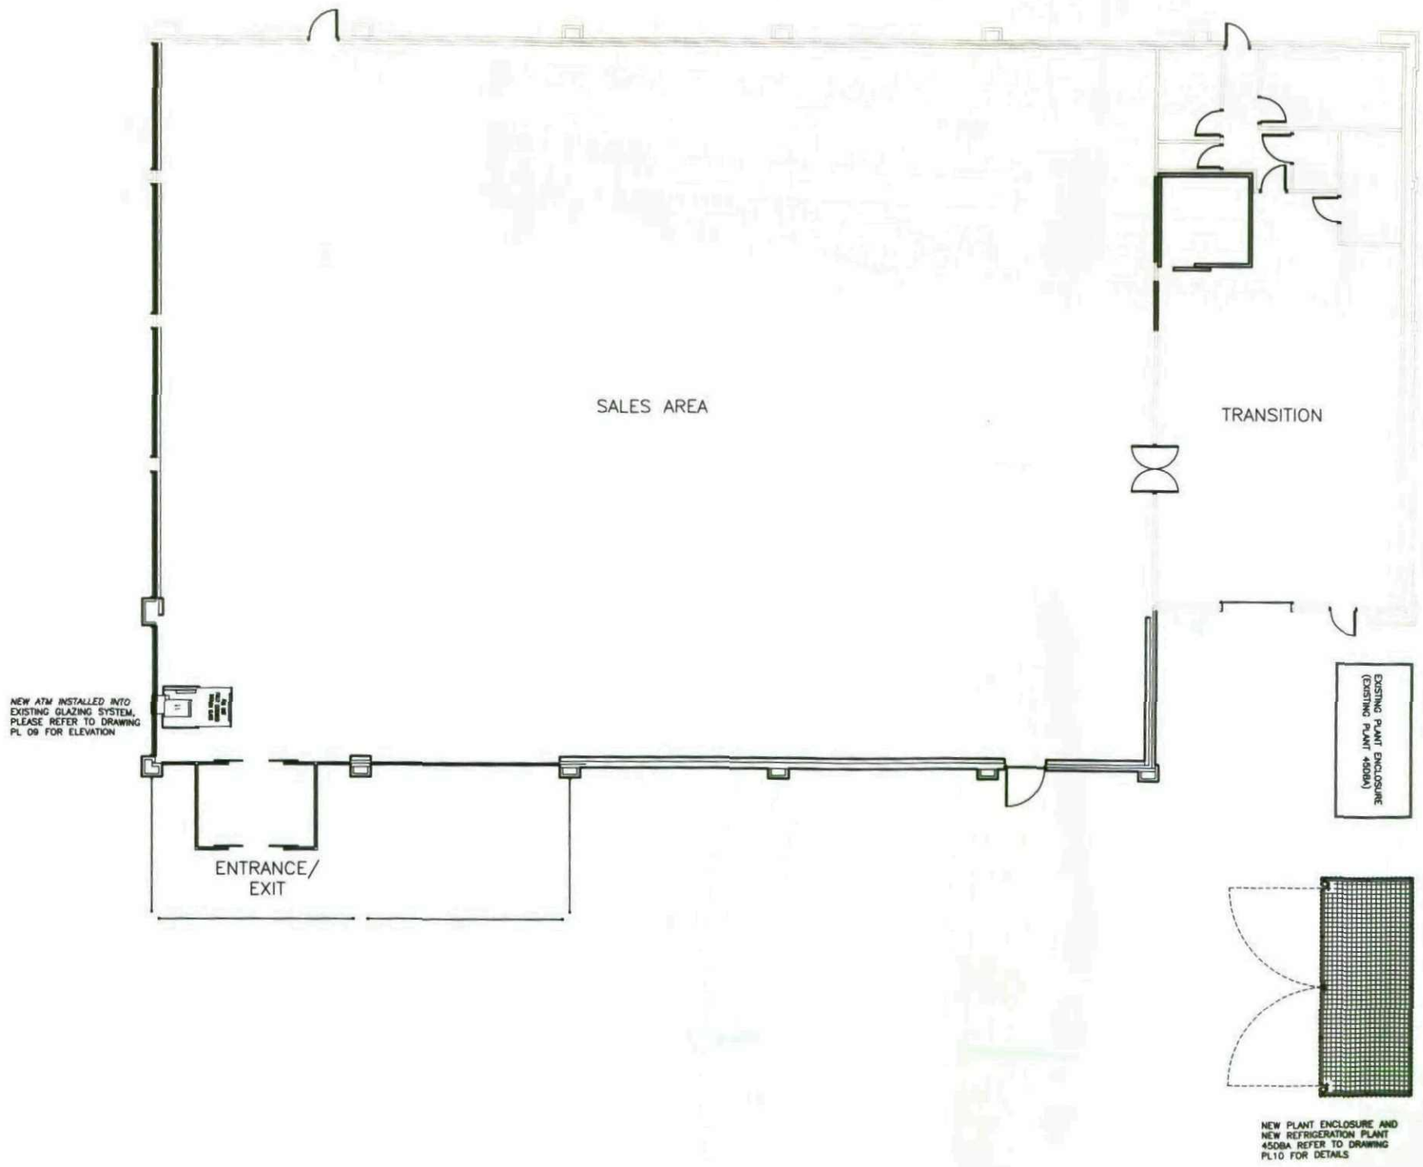

© WCEC ARCHITECTS – DISCLAIMER:

This drawing is copyright and shall not be reproduced nor used for any other purpose without the written permission of the Architects. This drawing must be read in conjunction with all other related drawings and documentation. It is the contractors responsibility to ensure full compliance with the Building Regulations. Do not scale from this drawing, use figured dimensions only. It is the contractors responsibility to check and verify all dimensions on site. Any discrepancies to be reported immediately.
IF IN DOUBT ASK.
Materials not in conformity with relevant British or European Standards/Codes of practice or materials known to be deleterious to health & safety must not be used or specified on this project.

XREF'S IN THIS DRAWING

NONE

No.	Date	Description	Drwn/Chckd By

CLIENT

ASDA

ASDA STORES LTD

PROJECT

NETTO RE-BRANDING
ROTHERHAM
GOLDTHORPE

TITLE

PROPOSED STORE PLAN

DRAWING STATUS

PLANNING

DRAWN	LM	CHECKED	CL
SCALE	1:200 @ A3		
DATE	20/09/10		

CARRWOOD COURT
CARRWOOD ROAD
SHEEPBRIDGE
CHESTERFIELD
S41 9QB
T: 01246 260261
F: 01246 260736
E: email@wcec.co.uk
www.wcec.co.uk

WCEC ARCHITECTS

JOB NO.	DRAWING NUMBER	REV
10.204	PL-07	


© WCEC ARCHITECTS – DISCLAIMER:

This drawing is copyright and shall not be reproduced nor used for any other purpose without the written permission of the Architects. This drawing must be read in conjunction with all other related drawings and documentation. It is the contractors responsibility to ensure full compliance with the Building Regulations. Do not scale from this drawing, use figured dimensions only. It is the contractors responsibility to check and verify all dimensions on site. Any discrepancies to be reported immediately. IF IN DOUBT ASK.


Materials not in conformity with relevant British or European Standards/Codes of practice or materials known to be deleterious to health & safety must not be used or specified on this project.

XREF'S IN THIS DRAWING


NONE

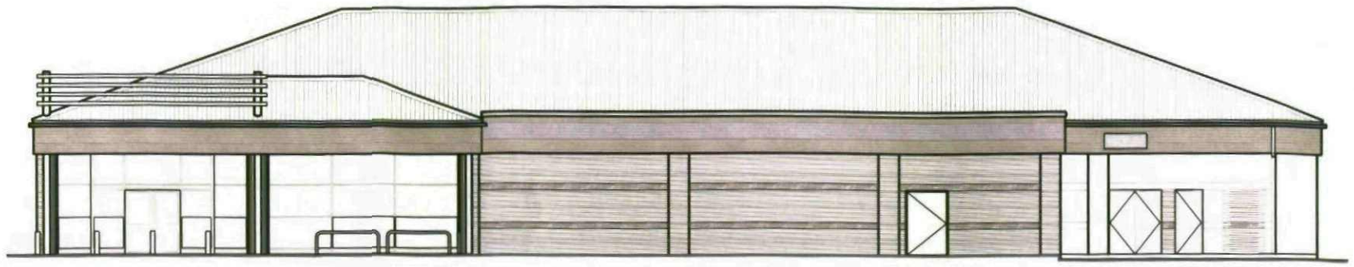

SOUTH ELEVATION @ 1:200

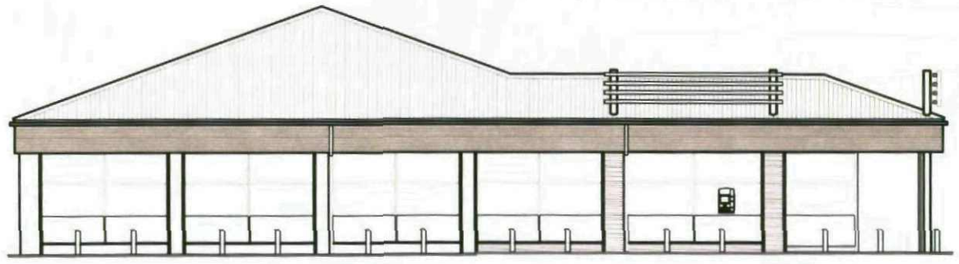


WEST ELEVATION @ 1:200

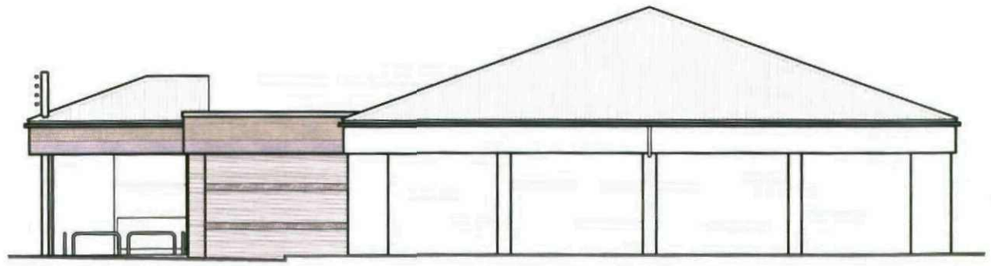

EAST ELEVATION @ 1:200



NORTH ELEVATION @ 1:200

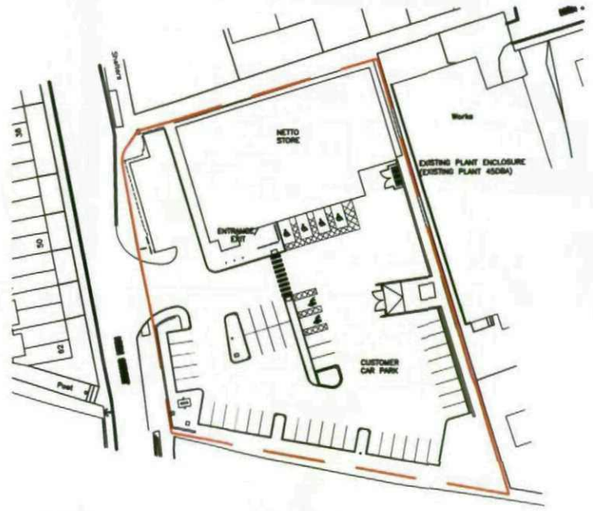

SITE LOCATION PLAN
@ 1:1250

No.	Date	Description	Drwn/Chckd By

CLIENT

ASDA

ASDA STORES LTD

PROJECT

NETTO RE-BRANDING
ROTHERHAM
GOLDTHORPE

TITLE

PROPOSED ELEVATIONS

DRAWING STATUS

PLANNING

DRAWN	MJ	CHECKED	JA
SCALE	1:200 @ A3		
DATE	14-09-2010		

CARRWOOD COURT
CARRWOOD ROAD
SHEEPBRIDGE
CHESTERFIELD
S41 9QB
T: 01246 260261
F: 01246 260736
E: email@wcec.co.uk
www.wcec.co.uk

WCEC ARCHITECTS

JOB NO.	DRAWING NUMBER	REV
10.204	PL-09	


© WCEC ARCHITECTS – DISCLAIMER:

This drawing is copyright and shall not be reproduced nor used for any other purpose without the written permission of the Architects. This drawing must be read in conjunction with all other related drawings and documentation. It is the contractors responsibility to ensure full compliance with the Building Regulations. Do not scale from this drawing, use figured dimensions only. It is the contractors responsibility to check and verify all dimensions on site. Any discrepencies to be reported immediately.
IF IN DOUBT ASK.
Materials not in conformity with relevant British or European Standards/Codes of practice or materials known to be deleterious to health & safety must not be used or specified on this project.


XREF'S IN THIS DRAWING

NONE


1. 1 PAIR OF 6.5m GATES TO BE USED AS STANDARD.
2. POSTS TO BE SET IN FOUNDATIONS TO S.E. DETAILS WITH MINIMUM OF 150 CONCRETE BELOW POSTS.
3. LEVER LATCH & 5 TUMBLER DOUBLE COMPACT SAFETY MORTICE LOCK WITH DOUBLE PROFILE CYLINDER. PROFILE CYLINDER 130mm LONG. PROFILE CYLINDER WITH HANDLE INSIDE 30mm, OUTSIDE 60mm. INSIDE PROTECTION SHEET METAL CASE (WITH SECURITY GLASS PANE, TO SHATTER THE GLASS A POINTED OBJECT IS NECESSARY – BY CLIENT).
4. CATCH PLATE WITH ANTI LIFTING DEVICE.
5. HOLDING BATCH CATCH.
6. CATCH EYE.

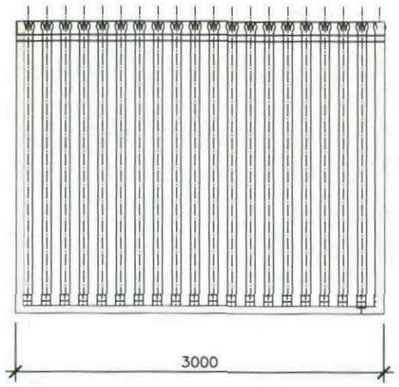


ELEVATION C

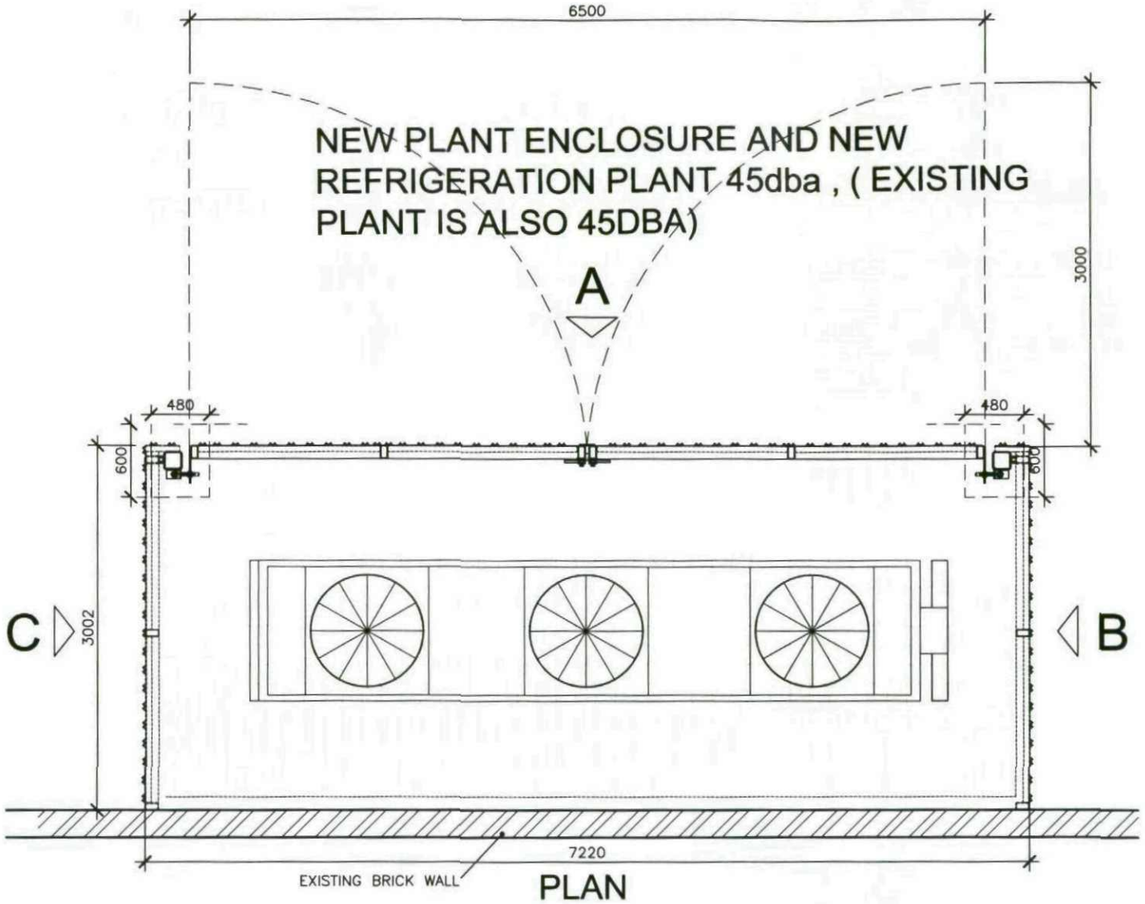

PLAN
1:50 @ A3

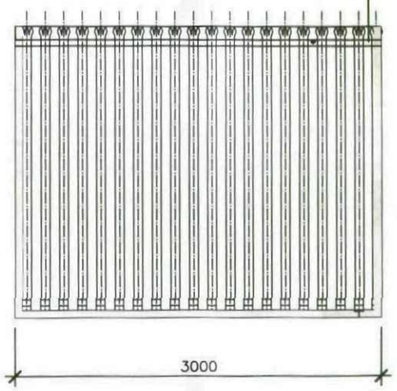

ELEVATION B

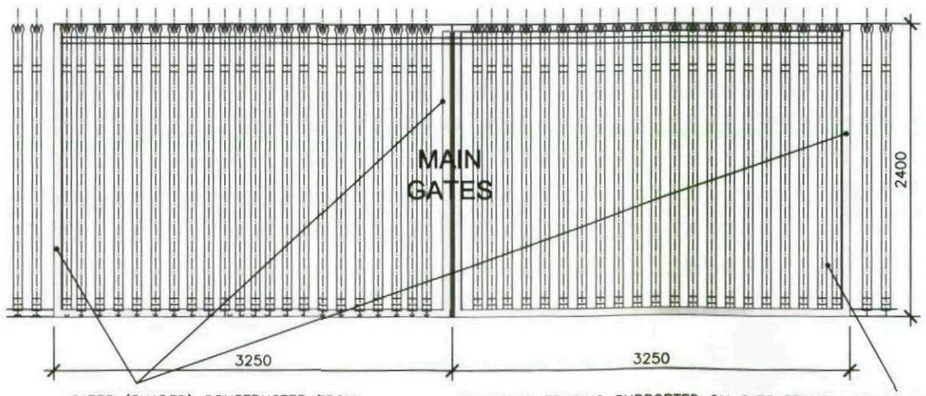

GATES (SHADED) CONSTRUCTED FROM 110mm X 60mm HOT DIPPED GALV. STEEL OUTER FRAME WITH CENTRE MEMBER.

PALLISADE FENCING SUPPORTED ON GATE FRAME WITH 50mm X 50mm X 5mm STEEL ANGLES TO TOP AND BOTTOM MEMBERS.
NOTE: PALLISADE FENCING TO PERSONNEL GATE CARRIED ON 50mm X 50mm X 5mm ANGLES VIA 70mm X 70mm X 5mm ANGLES TO CARRY FLUSH WITH ADJACENT AREAS.

ELEVATION A

No.	Date	Description	Drwn/Chckd By

CLIENT

ASDA STORES LTD

PROJECT

NETTO RE–BRANDING
ROTHERHAM
GOLDTHORPE

TITLE

PLANT ENCLOSURE

DRAWING STATUS

PLANNING

DRAWN	CL	CHECKED	JA
SCALE	1:50 @A3		
DATE	13/07/10		

CARRWOOD COURT
CARRWOOD ROAD
SHEEPBRIDGE
CHESTERFIELD
S41 9QB
T: 01246 260261
F: 01246 260736
E: email@wcec.co.uk
www.wcec.co.uk

WCEC ARCHITECTS

JOB NO.	DRAWING NUMBER	REV
10.204	PL–10	