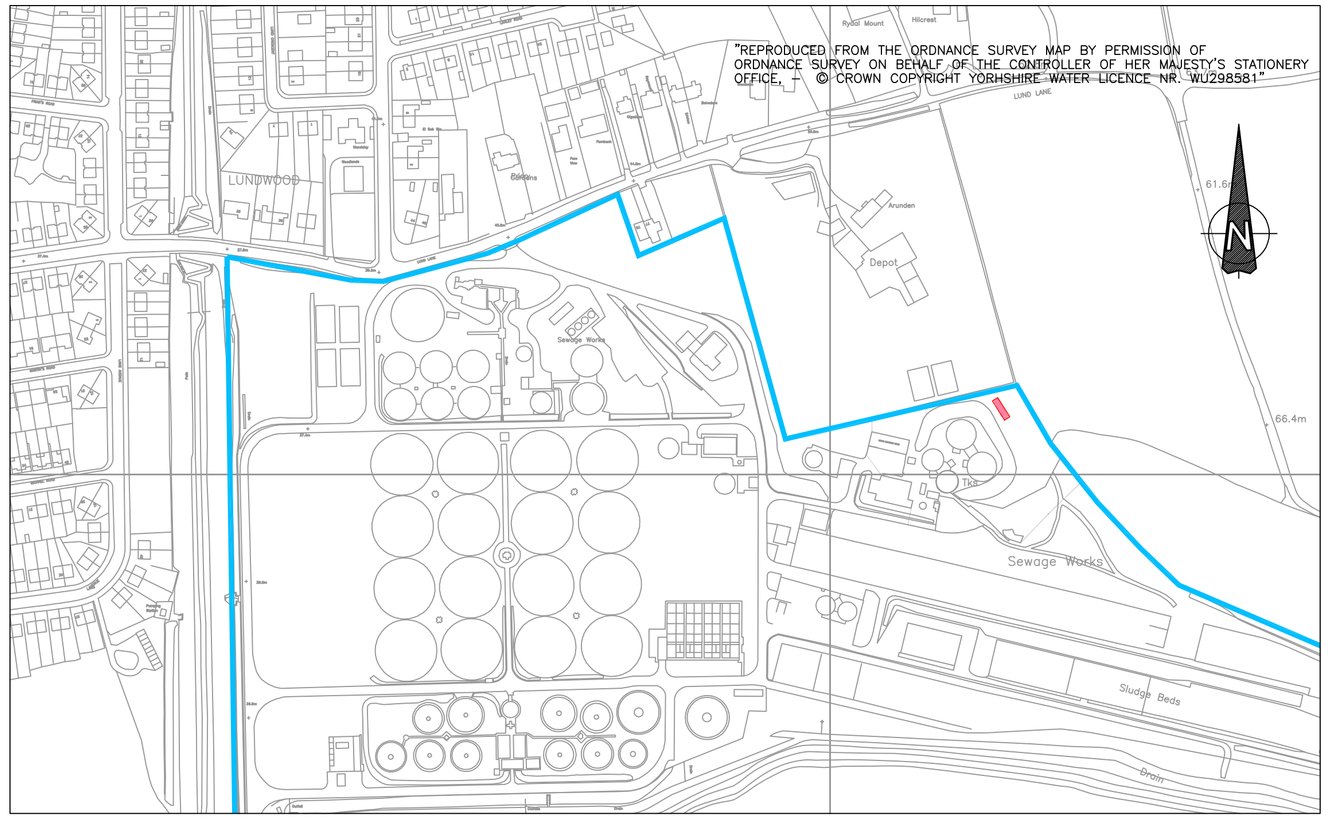
THE COPYRIGHT IN THIS DRAWING IS THE PROPERTY OF ETM AND THE DRAWING MAY NOT BE REPRODUCED IN WHOLE OR IN PART, IN ANY FORM, WHETHER BY PHOTOGRAPH, PHOTOCOPYING OR REPRODUCTION AS A THREE DIMENSIONAL ARTICLE WITHOUT THE WRITTEN PERMISSION OF ETM


SCALE 1:50 @ A1

0 1 2 3 4 5m




## LOCATION PLAN

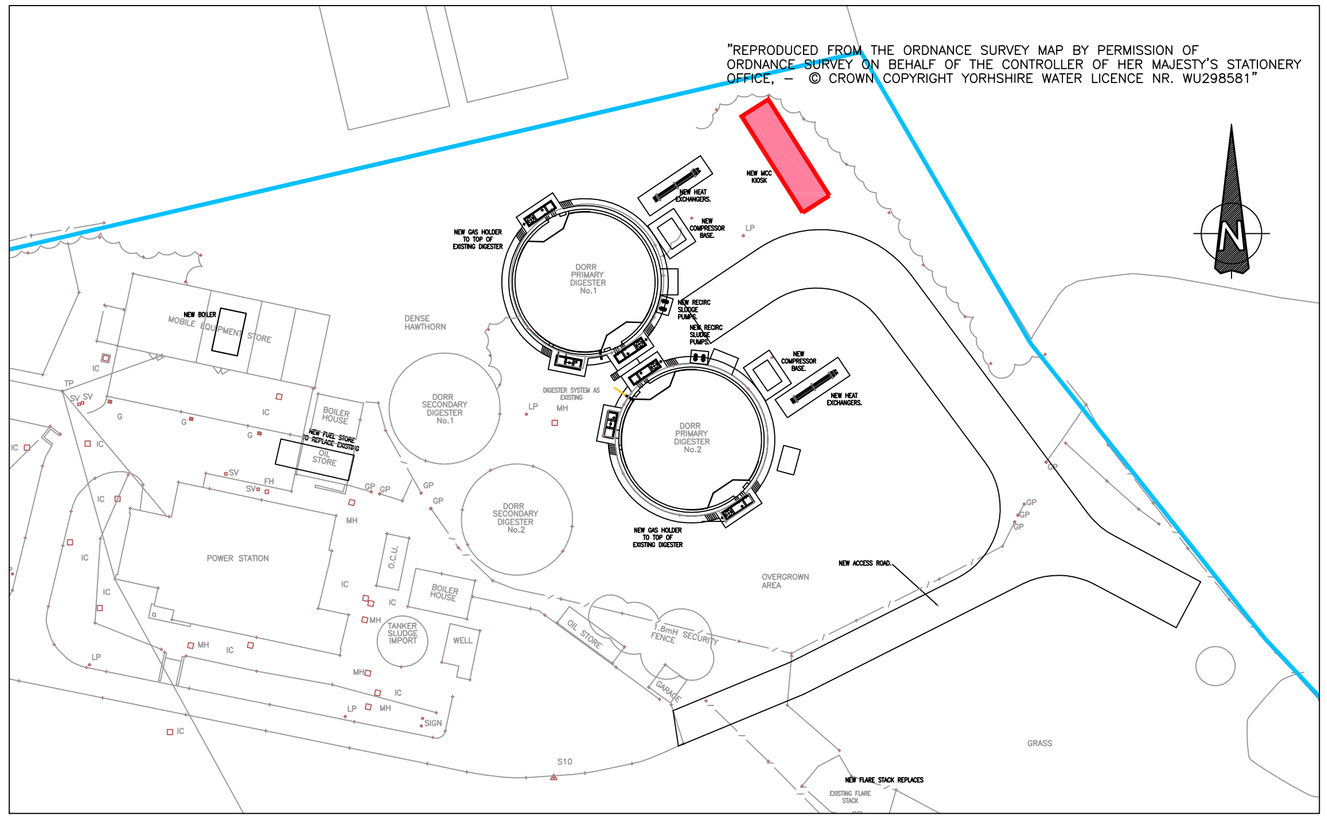SCALE 1:2500




## SITE PLAN

SCALE 1:500

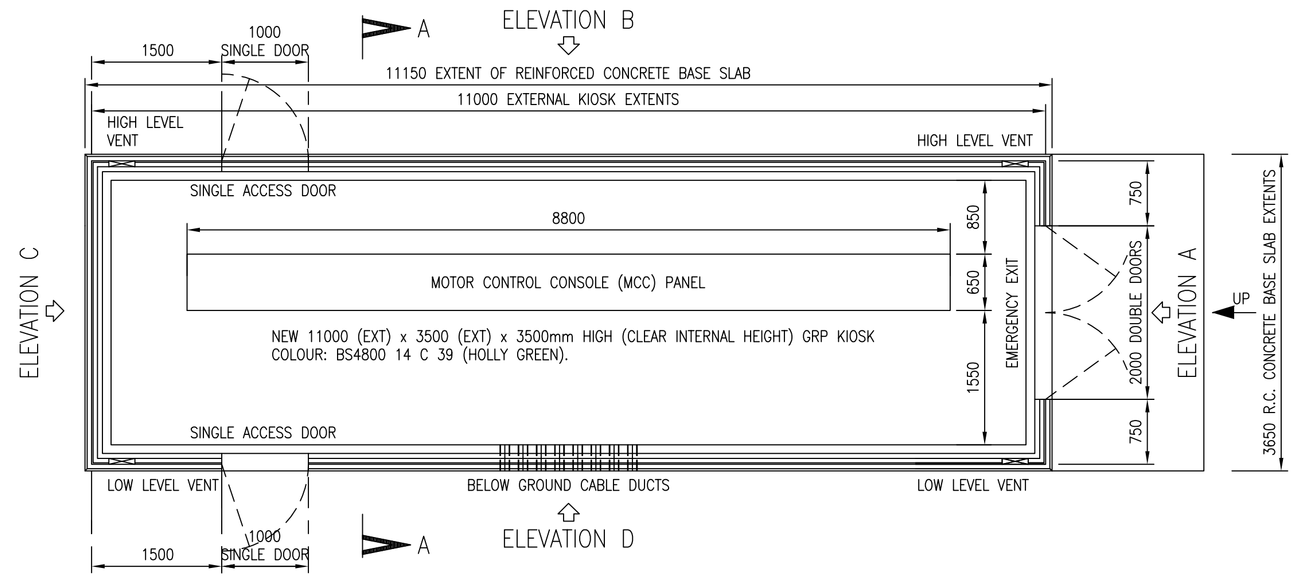
## Notes

1. THIS DRAWING IS TO BE READ IN CONJUNCTION WITH DRAWINGS:–
2. ALL LEVELS ARE IN METRES ABOVE ORDNANCE DATUM.
3. ALL DIMENSIONS ARE IN MILLIMETRES UNLESS STATED OTHERWISE.
4. GRP KIOSK COLOUR TO BE BS4800 14C39 HOLLY GREEN.

## Key


YORKSHIRE WATER SITE BOUNDARY

NEW MCC KIOSK LOCATION





## PLAN ON KIOSK

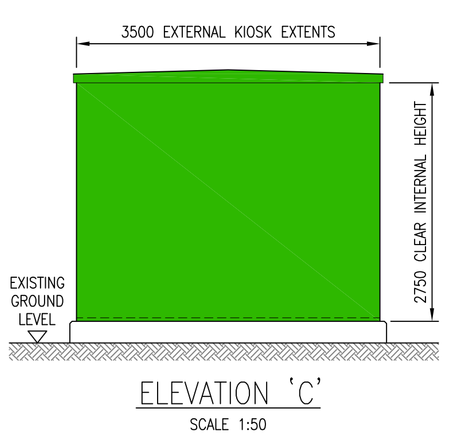SCALE 1:50





## ELEVATION 'C'

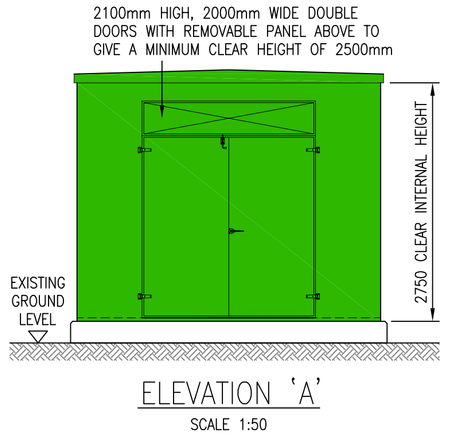SCALE 1:50





## ELEVATION 'A'

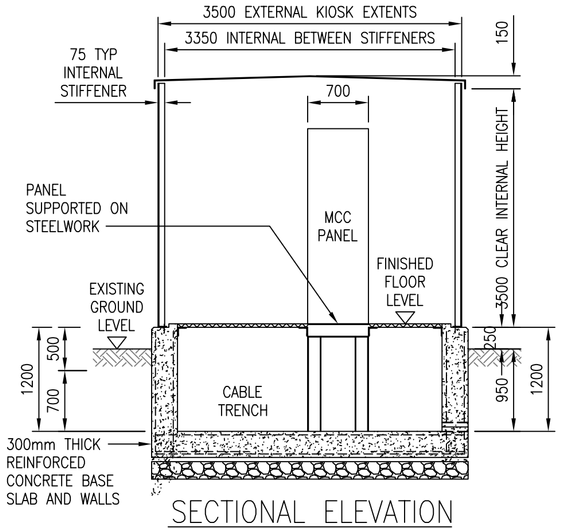SCALE 1:50





## SECTIONAL ELEVATION

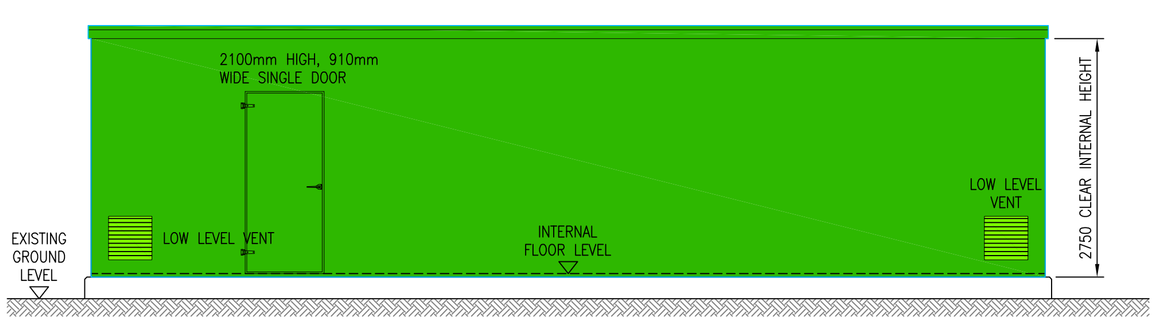SCALE 1:50




## ELEVATION 'D'

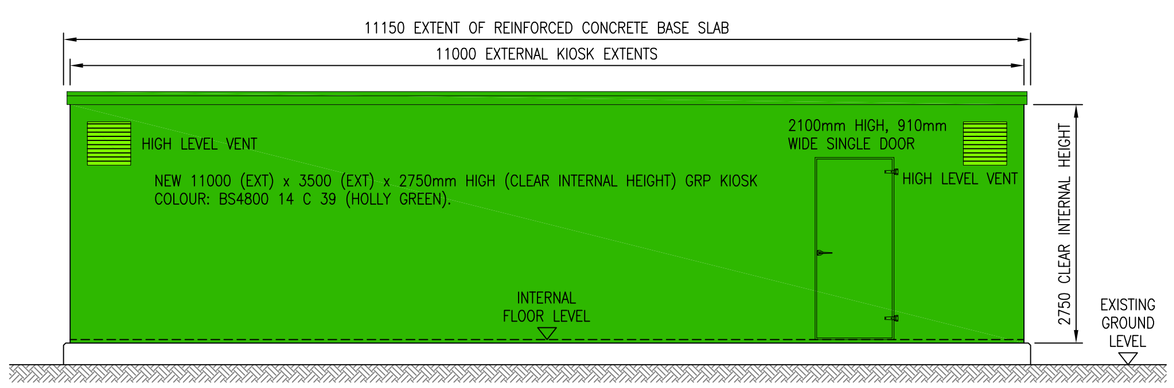SCALE 1:50




## ELEVATION 'B'

SCALE 1:50

| REV | DATE | REVISION DETAILS | DSN | DRN | CHD | APPD |
|---|---|---|---|---|---|---|
| A1 | 14.04.11 | APPROVED | AMF | RW | – | – |
| P | 12.04.11 | PRELIMINARY ISSUE | – | RW | – | – |

DRAWING REV KEY

P – PRELIMINARY UNCHECKED COPY
A – APPROVED
C – CONSTRUCTION ISSUE

| | |
|---|---|
| ORIGINATING ENGINEER | A FORBES |
| DAZ REF | – |
| EASTING / NORTHING | – |
| DATE IN GROUND | – |
| DATE OF ABANDONMENT | – |
| YW USE ONLY / LEGAL STATUS/ FUNCTION CHANGE AUTHORISED BY | |

CUSTOMER

YORKSHIRE WATER SERVICES LIMITED

CUSTOMER REFERENCE

PROJECT

LUNDWOOD STF
DIGESTER REFURBISHMENT

DRAWING TITLE

MCC KIOSK
PLANNING APPLICATION

A1

PRODUCED BY

ETM

LIVINGSTONE HOUSE
CHADWICK STREET
LEEDS
WEST YORKSHIRE LS10 1LJ
TEL. (+44) 0844 8481091
FAX. (+44) 0113 2122459

| SCALE | DOCUMENT NUMBER | REV |
|---|---|---|
| AS SHOWN | N 5010 – 2010 | A1 |

\\Uktnk1fp001\uktnk1fp001-v1db\JV Schemes\AMP5\AMP5 PROJECTS\N5000 Treatment\Batch 115 Digester Refurb & CHP Batch\Lundwood N5010\000 Working\01 CAD\N5010-2010 A1 MCC PLANNING APPLICATION.dwg